


C:\P\Working\QMA\cd035229\CL-WY-MP822_48CA1568_48CA4975_48CA1570.dgn
11/4/2008 3:12:43 PM

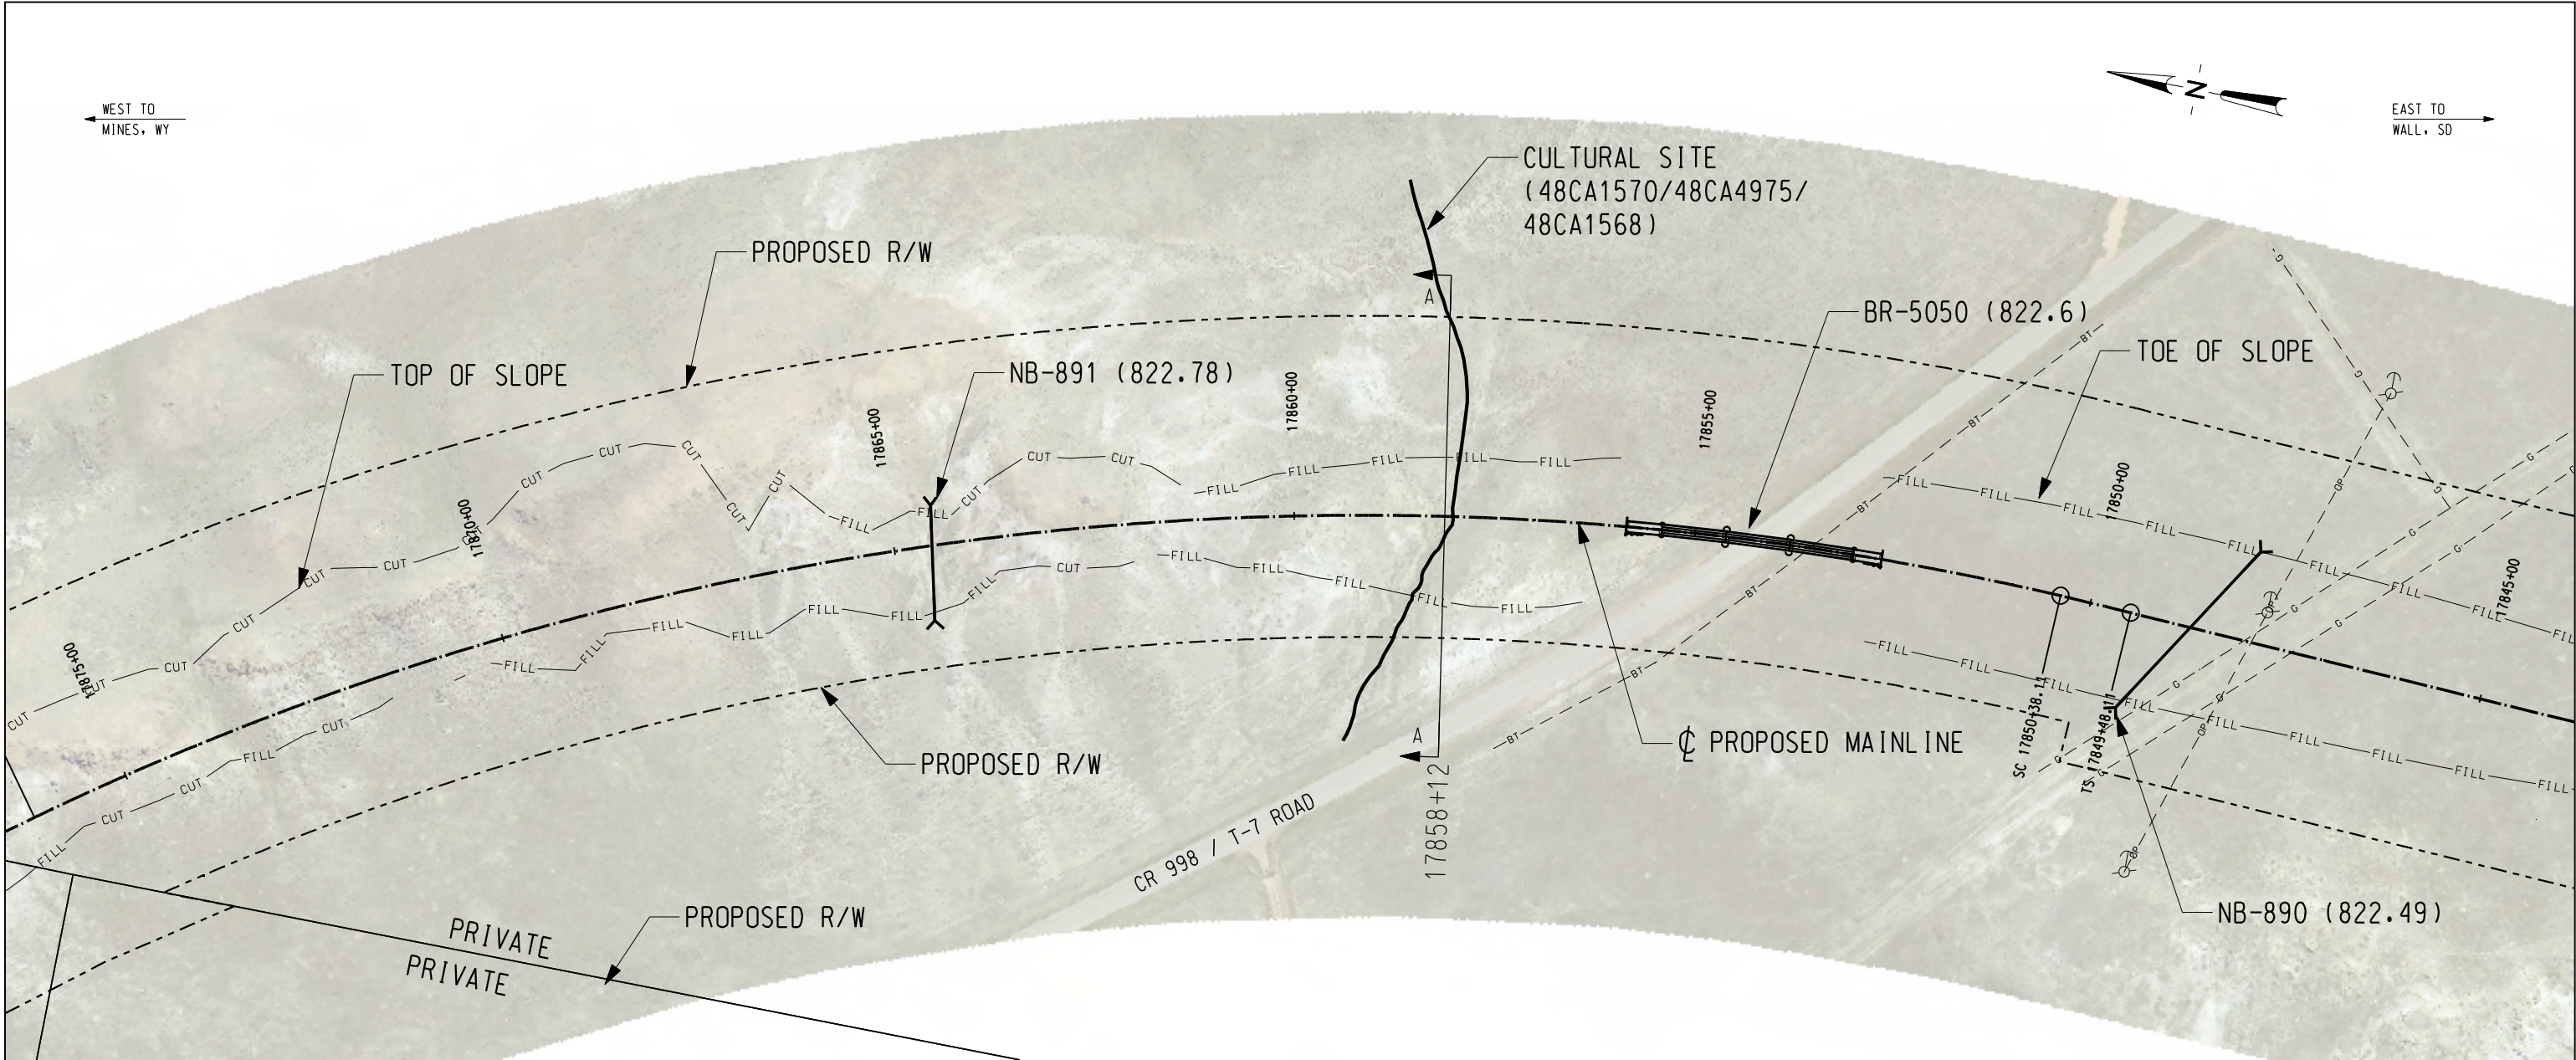

CULTURAL RESOURCE SITE NOTES:

SITE #: 48CA1570/4975/1568

PROPERTY TYPE: HISTORIC TRAILS

NR QUALIFICATIONS: ELIGIBLE UNDER CRITERIA A, B, C AND D.
NON-CONTRIBUTING ELEMENT.


INTEGRITY OF SETTING: NO

DIRECT IMPACTS: THE SITE FALLS WITHIN THE PROPOSED DM&E RIGHT-OF-WAY AND THE FILL BOUNDARY. THE PORTION OF THE SITE WILL NOT BE IMPACTED BY THE FILL BOUNDARY BECAUSE IT IS A NON-CONTRIBUTING ELEMENT OF THE SITE.

CUI: NO

FILL: YES (30'-70')

DM&E MANAGEMENT RECOMMENDATION: NO FURTHER WORK IS RECOMMENDED AT SITE 48CA1570/4975/1568. THE PORTIONS OF THE HISTORIC TRAILS WITHIN THE PROPOSED DM&E RIGHT-OF-WAY ARE NON-CONTRIBUTING ELEMENTS OF THE SITE. A FENCE, DEMARCATING THE PROPOSED DM&E RIGHT-OF-WAY, WILL PROTECT THE ELIGIBLE PORTIONS OF THE SITE FROM CONSTRUCTION ACTIVITIES.

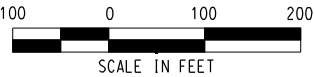

LEGEND

- | | | | |
|------|-------------------------------|--------|------------------------------|
| —BF— | BURIED FIBER OPTICS EXISTING | —W— | WATER EXISTING |
| —BF— | BURIED FIBER OPTICS PROPOSED | —W— | WATER PROPOSED |
| —BP— | BURIED POWER LINES EXISTING | —S— | STEAM LINES |
| —BP— | BURIED POWER LINES PROPOSED | —BT— | TELEPHONE LINES EXISTING |
| —OP— | COMMUNICATION LINES | —BT— | TELEPHONE LINES PROPOSED |
| —OP— | OVERHEAD POWER LINES EXISTING | —X— | FENCE EXISTING |
| —OP— | OVERHEAD POWER LINES PROPOSED | —CL— | CENTERLINE EXISTING |
| —G— | NATURAL GAS EXISTING | —CL— | PROPOSED RAILROAD MAINLINE |
| —G— | NATURAL GAS PROPOSED | —R/W— | PROPOSED R/W |
| —O— | OIL EXISTING | —P/L— | PROPERTY LINES |
| —O— | OIL PROPOSED | —P/L— | PRELIMINARY R/W |
| —A— | AIR EXISTING | —RD— | ROAD CROSSING (RD) |
| —A— | AIR PROPOSED | —D/C— | DITCH CENTERLINE PROPOSED |
| —S— | SANITARY SEWER EXISTING | —CUT— | PROPOSED TOP OF SLOPE (CUT) |
| —S— | SANITARY SEWER PROPOSED | —FILL— | PROPOSED TOE OF SLOPE (FILL) |
| —ST— | STORM SEWER EXISTING | —CS— | CULTURAL SITE BOUNDARY |
| —ST— | STORM SEWER PROPOSED | —R/R— | RIP RAP |
| —CL— | CENTERLINE | —CU— | PROPOSED CULVERT (CU) |
| —MP— | UTILITY POLE | —BR— | PROPOSED BRIDGE (BR) |
| —MP— | MILEPOST (MP) | | |

NO.	DATE	REVISIONS

PRELIMINARY
NOT FOR CONSTRUCTION

DM&E
DAKOTA, MINNESOTA & EASTERN RAILROAD


CHECKED BY: WTM/ALS	FILE NAME:
DESIGNED BY: TDE/RAC	SCALE: AS NOTED
DRAWN BY: JTB/DJR	DATE: SEPT 2008

PROJECT DESCRIPTION:
SEGMENT 5
MP 822.6-822.7
PARCEL NO. WYC8031

LOCATION: WYOMING
DRAWING TITLE: CULTURAL SITE PLAN
SITE NO. 48CA1570/48CA4975
/48CA1568

SUBDIVISION:
NEW BUILD
SHEET NO.:
1 of 2

C:\P\Working\OMA\0305229\CL-WY-MP822_48CA1568_48CA4975_48CA1570.dgn
11/4/2008 3:21:28 PM

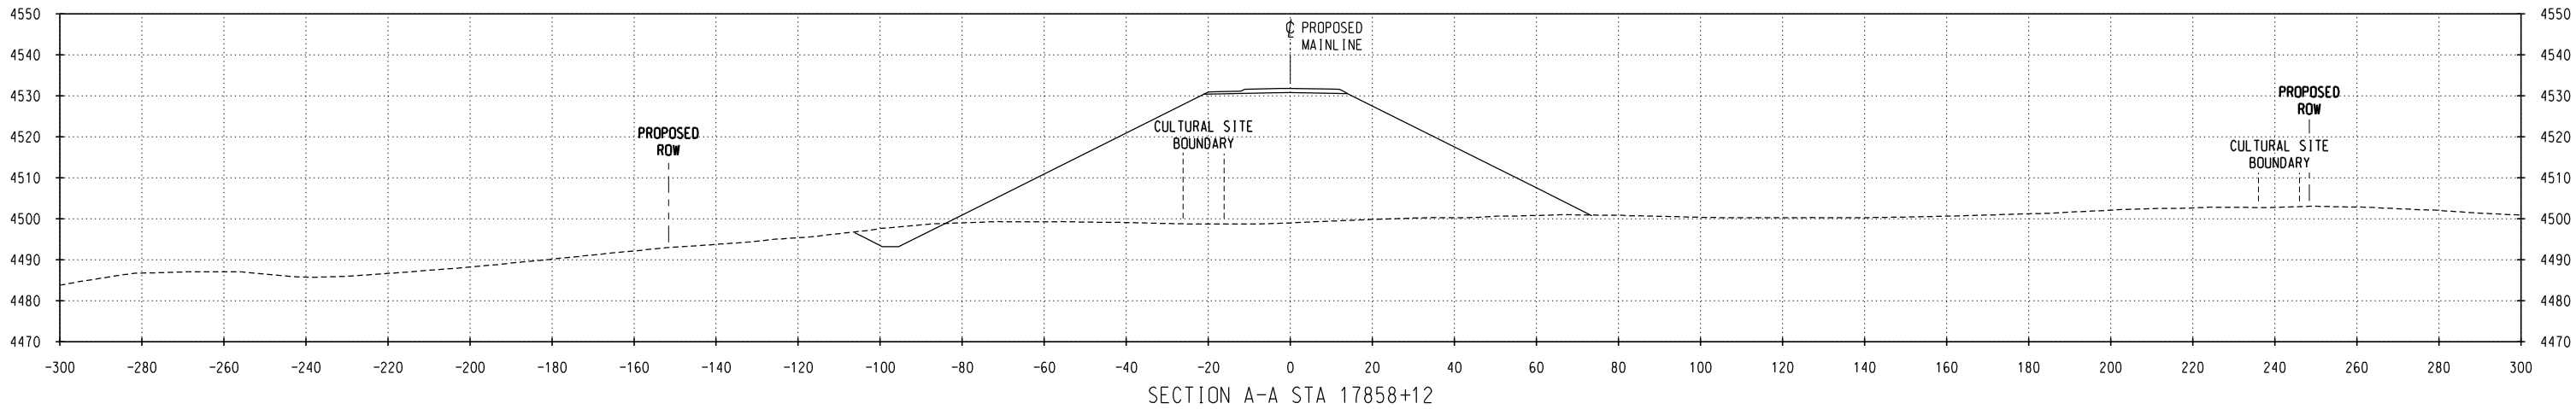

SECTION A-A STA 17858+12

NO.	DATE	REVISIONS

PRELIMINARY
NOT FOR CONSTRUCTION

DM&E
DAKOTA, MINNESOTA & EASTERN RAILROAD

CHECKED BY: WTM/ALS	FILE NAME:
DESIGNED BY: TDE/RAC	SCALE: AS NOTED
DRAWN BY: JTB/DJR	DATE: SEPT 2008

PROJECT DESCRIPTION:
SEGMENT 5 MP 822.6-822.7 PARCEL NO. WYCB031

LOCATION:	WYOMING
CULTURAL SITE CROSS SECTIONS SITE NO. 48CA1570/48CA4975 /48CA1568	

SUBDIVISION:	NEW BUILD
SHEET NO.:	2 of 2