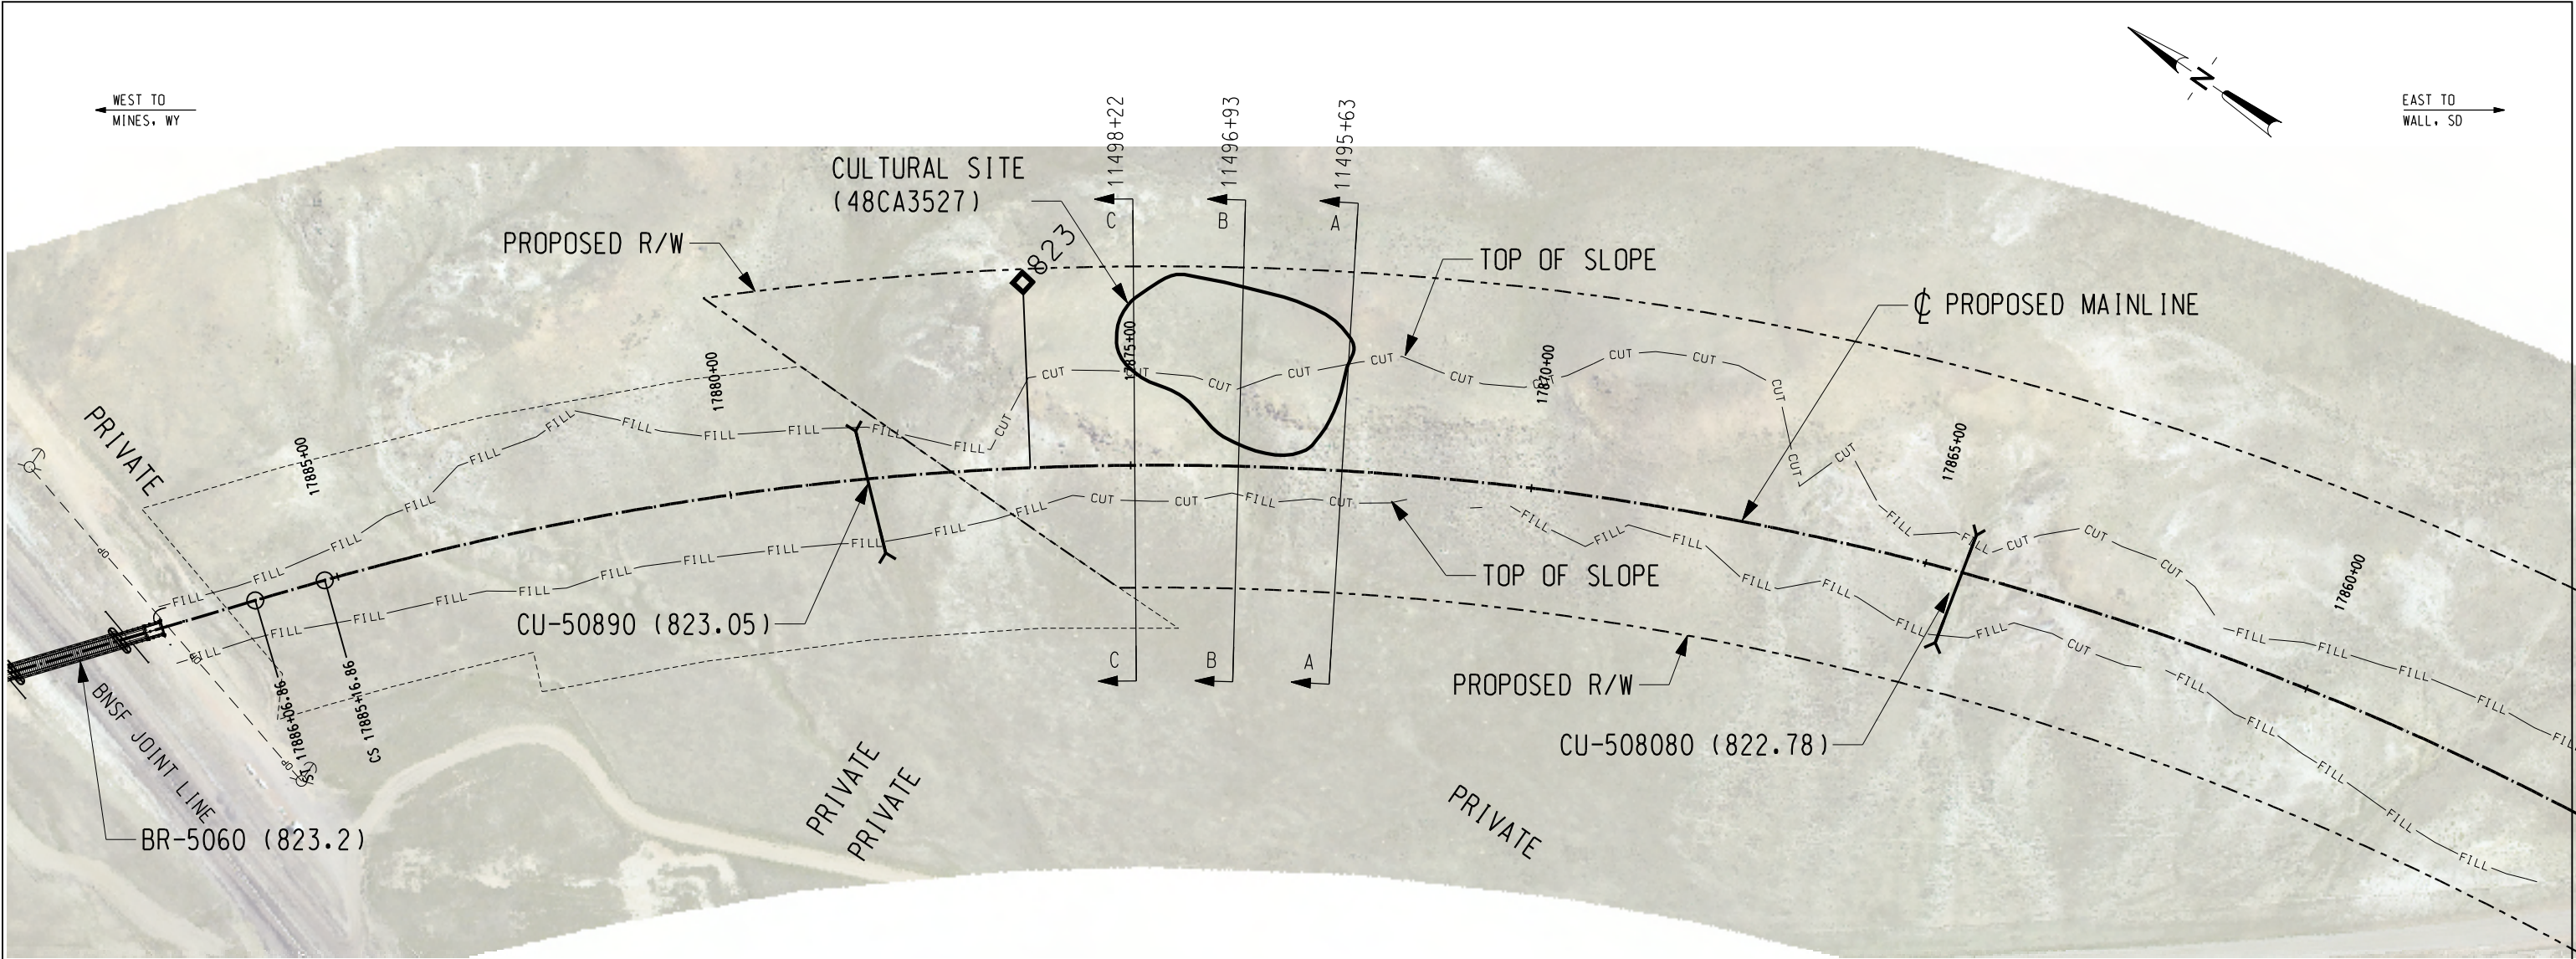


LEGEND

- | | | | |
|------|-------------------------------|---------|------------------------------|
| —BF— | BURIED FIBER OPTICS EXISTING | —W— | WATER EXISTING |
| —BF— | BURIED FIBER OPTICS PROPOSED | —W— | WATER PROPOSED |
| —BP— | BURIED POWER LINES EXISTING | — | STEAM LINES |
| —BP— | BURIED POWER LINES PROPOSED | —BT— | TELEPHONE LINES EXISTING |
| — | COMMUNICATION LINES | —BT— | TELEPHONE LINES PROPOSED |
| —OP— | OVERHEAD POWER LINES EXISTING | —x—x—x— | FENCE EXISTING |
| —OP— | OVERHEAD POWER LINES PROPOSED | — | CENTERLINE EXISTING |
| —G— | NATURAL GAS EXISTING | — | PROPOSED RAILROAD MAINLINE |
| —G— | NATURAL GAS PROPOSED | — | PROPOSED R/W |
| —O— | OIL EXISTING | — | PROPERTY LINES |
| —O— | OIL PROPOSED | — | PRELIMINARY R/W |
| —A— | AIR EXISTING | — | ROAD CROSSING (RD) |
| —A— | AIR PROPOSED | — | DITCH CENTERLINE PROPOSED |
| —S— | SANITARY SEWER EXISTING | —CUT— | PROPOSED TOP OF SLOPE (CUT) |
| —S— | SANITARY SEWER PROPOSED | —FILL— | PROPOSED TOE OF SLOPE (FILL) |
| —ST— | STORM SEWER EXISTING | — | CULTURAL SITE BOUNDARY |
| —ST— | STORM SEWER PROPOSED | — | RIP RAP |
| — | CENTERLINE | — | PROPOSED CULVERT (CU) |
| — | UTILITY POLE | — | PROPOSED BRIDGE (BR) |
| — | MILEPOST (MP) | | |

CULTURAL RESOURCE SITE NOTES:

SITE #: 48CA3527

PROPERTY TYPE: PREHISTORIC STONE CIRCLE

NR QUALIFICATIONS: UNEVALUATED - CRITERION A. NOT ELIGIBLE - CRITERIA C & D.

ISSUES WITH INTEGRITY OF SETTING: IF ELIGIBLE UNDER CRITERION A, THE SITE'S SETTING MAY BE COMPROMISED.

DIRECT IMPACTS: YES, THE ENTIRE SITE IS LOCATED WITHIN THE PROPOSED DM&E RIGHT-OF-WAY AND APPROXIMATELY 30% OF THE SITE WILL BE AFFECTED BY THE PROPOSED CUT BOUNDARY.

CUT: YES (15 FEET)

FILL: NO

DM&E MANAGEMENT RECOMMENDATION: NATIVE AMERICAN CONSULTATION IS RECOMMENDED TO RESOLVE CRITERION A ELIGIBILITY. IF THE SITE IS ELIGIBLE, A TREATMENT PLAN WILL BE DEVELOPED TO MITIGATE ADVERSE AFFECTS TO THE SITE.

NO.	DATE	REVISIONS


PRELIMINARY
NOT FOR CONSTRUCTION

DM&E
DAKOTA, MINNESOTA & EASTERN RAILROAD


CHECKED BY: TRK/WTM	FILE NAME:	PROJECT DESCRIPTION:
DESIGNED BY: TDE/RAC	SCALE: AS NOTED	SEGMENT 5 MP 822.9-823.0 PARCEL NO. WYCB031
DRAWN BY: JTB/DJR	DATE: OCT 2008	

LOCATION: WYOMING	SUBDIVISION: NEW BUILD
DRAWING TITLE: CULTURAL SITE PLAN SITE NO. 48CA3527	SHEET NO.: 1 of 3

C:\P\working\OMA\0346525\CL-WY-MP822_48CA3527.dgn
10/22/2008 6:48:57 AM

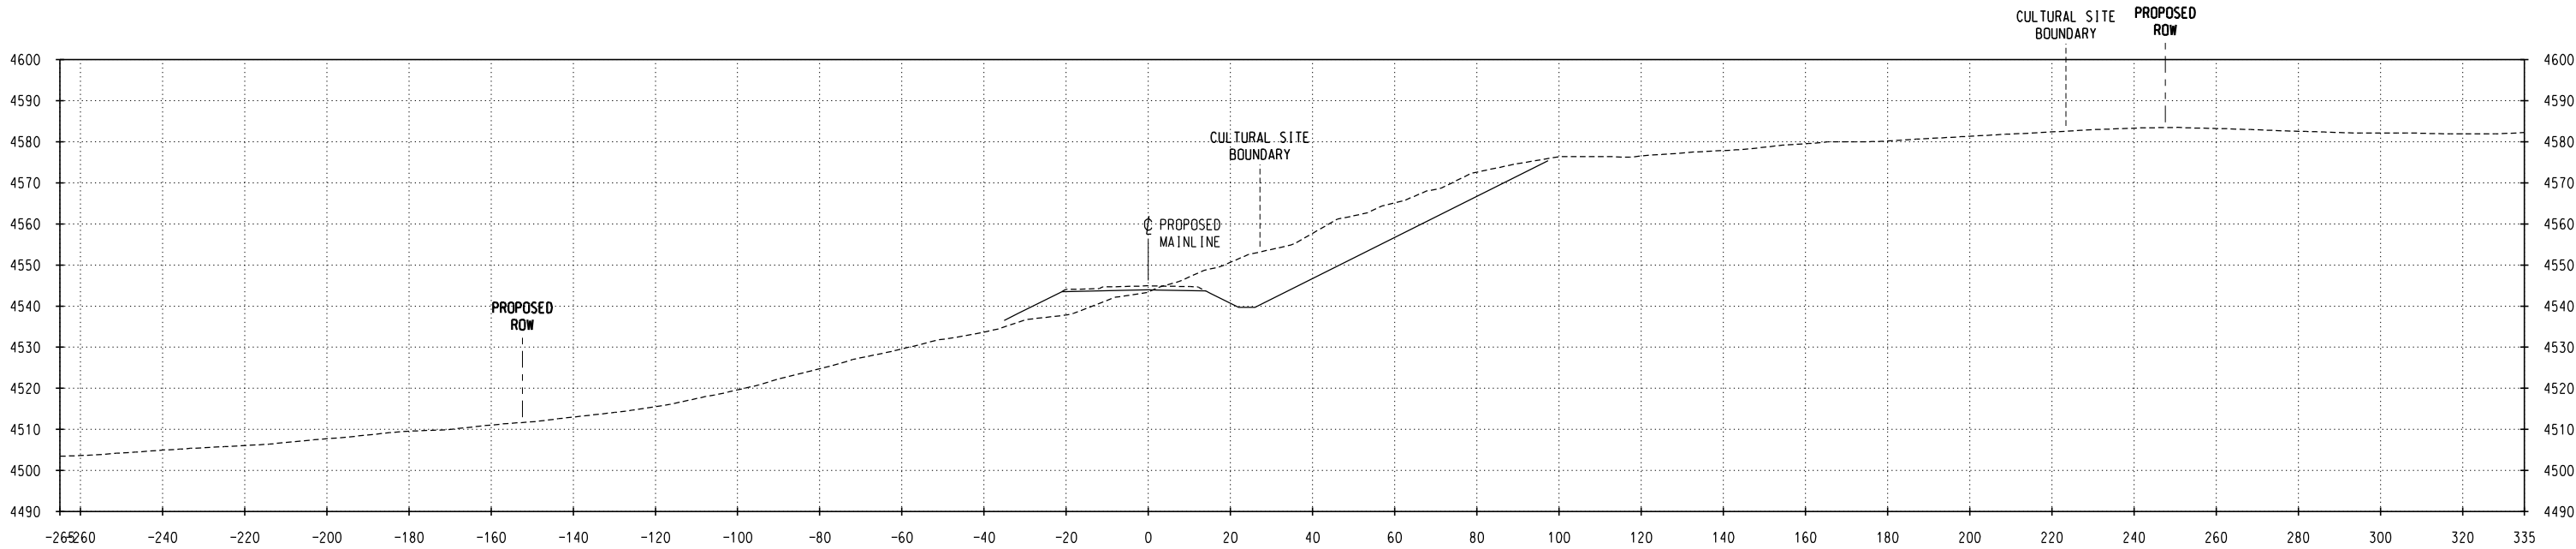

SECTION B-B STA 11496+93

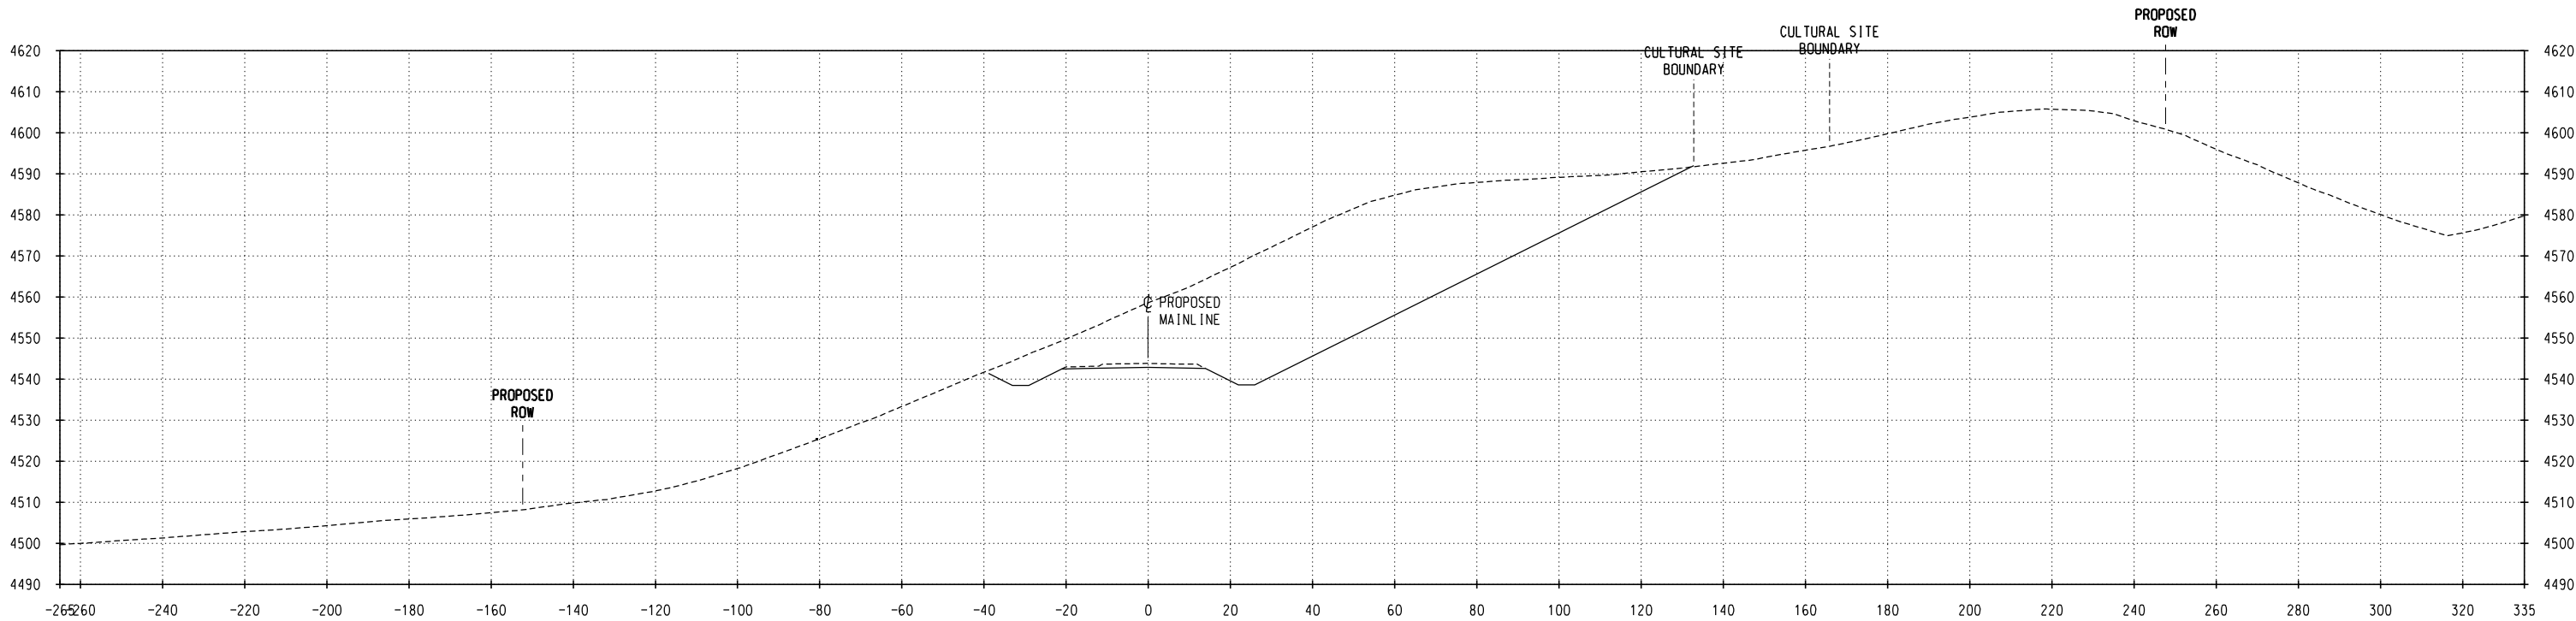

SECTION A-A STA 11495+63

NO.	DATE	REVISIONS

PRELIMINARY
NOT FOR CONSTRUCTION

DM&E
DAKOTA, MINNESOTA & EASTERN RAILROAD


CHECKED BY: TRK/WTM	FILE NAME:
DESIGNED BY: TDE/RAC	SCALE: AS NOTED
DRAWN BY: JTB/DJR	DATE: OCT 2008

PROJECT DESCRIPTION:
SEGMENT 5 MP 822.9-823.0 PARCEL NO. WYCB031

LOCATION: WYOMING
DRAWING TITLE: CULTURAL SITE CROSS SECTIONS SITE NO. 48CA3527

SUBDIVISION: NEW BUILD
SHEET NO.: 2 of 3

C:\P\working\OMA\0346525\CL-WY-MP822_48CA3527.dgn
10/22/2008 6:49:46 AM

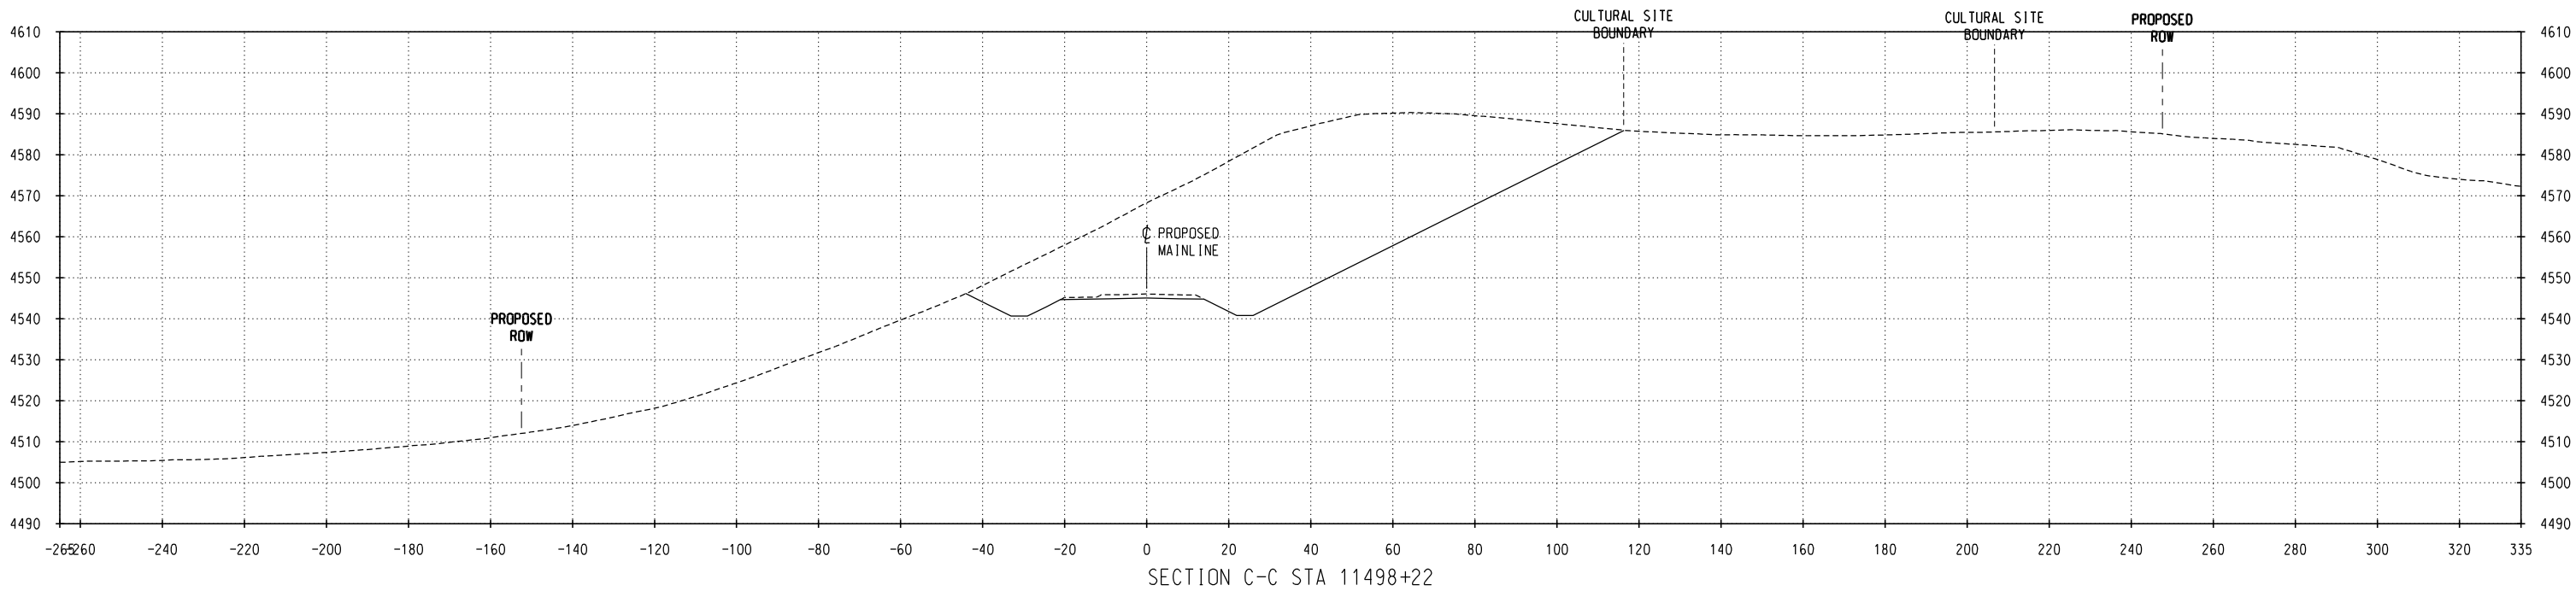

NO.	DATE	REVISIONS

PRELIMINARY
NOT FOR CONSTRUCTION

DM&E
DAKOTA, MINNESOTA & EASTERN RAILROAD

CHECKED BY: TRK/WTM	FILE NAME:
DESIGNED BY: TDE/RAC	SCALE: AS NOTED
DRAWN BY: JTB/DJR	DATE: OCT 2008

PROJECT DESCRIPTION:
SEGMENT 5 MP 822.9-823.0 PARCEL NO. WYCB031

LOCATION: WYOMING
DRAWING TITLE: CULTURAL SITE CROSS SECTIONS SITE NO. 48CA3527

SUBDIVISION: NEW BUILD
SHEET NO.: 3 of 3