


C:\P\Working\OMA\03035229\CL-WY-MP827_48CA325.dgn
10/3/2008 1:56:50 PM

WEST TO
MINES, WY

EAST TO
WALL, SD

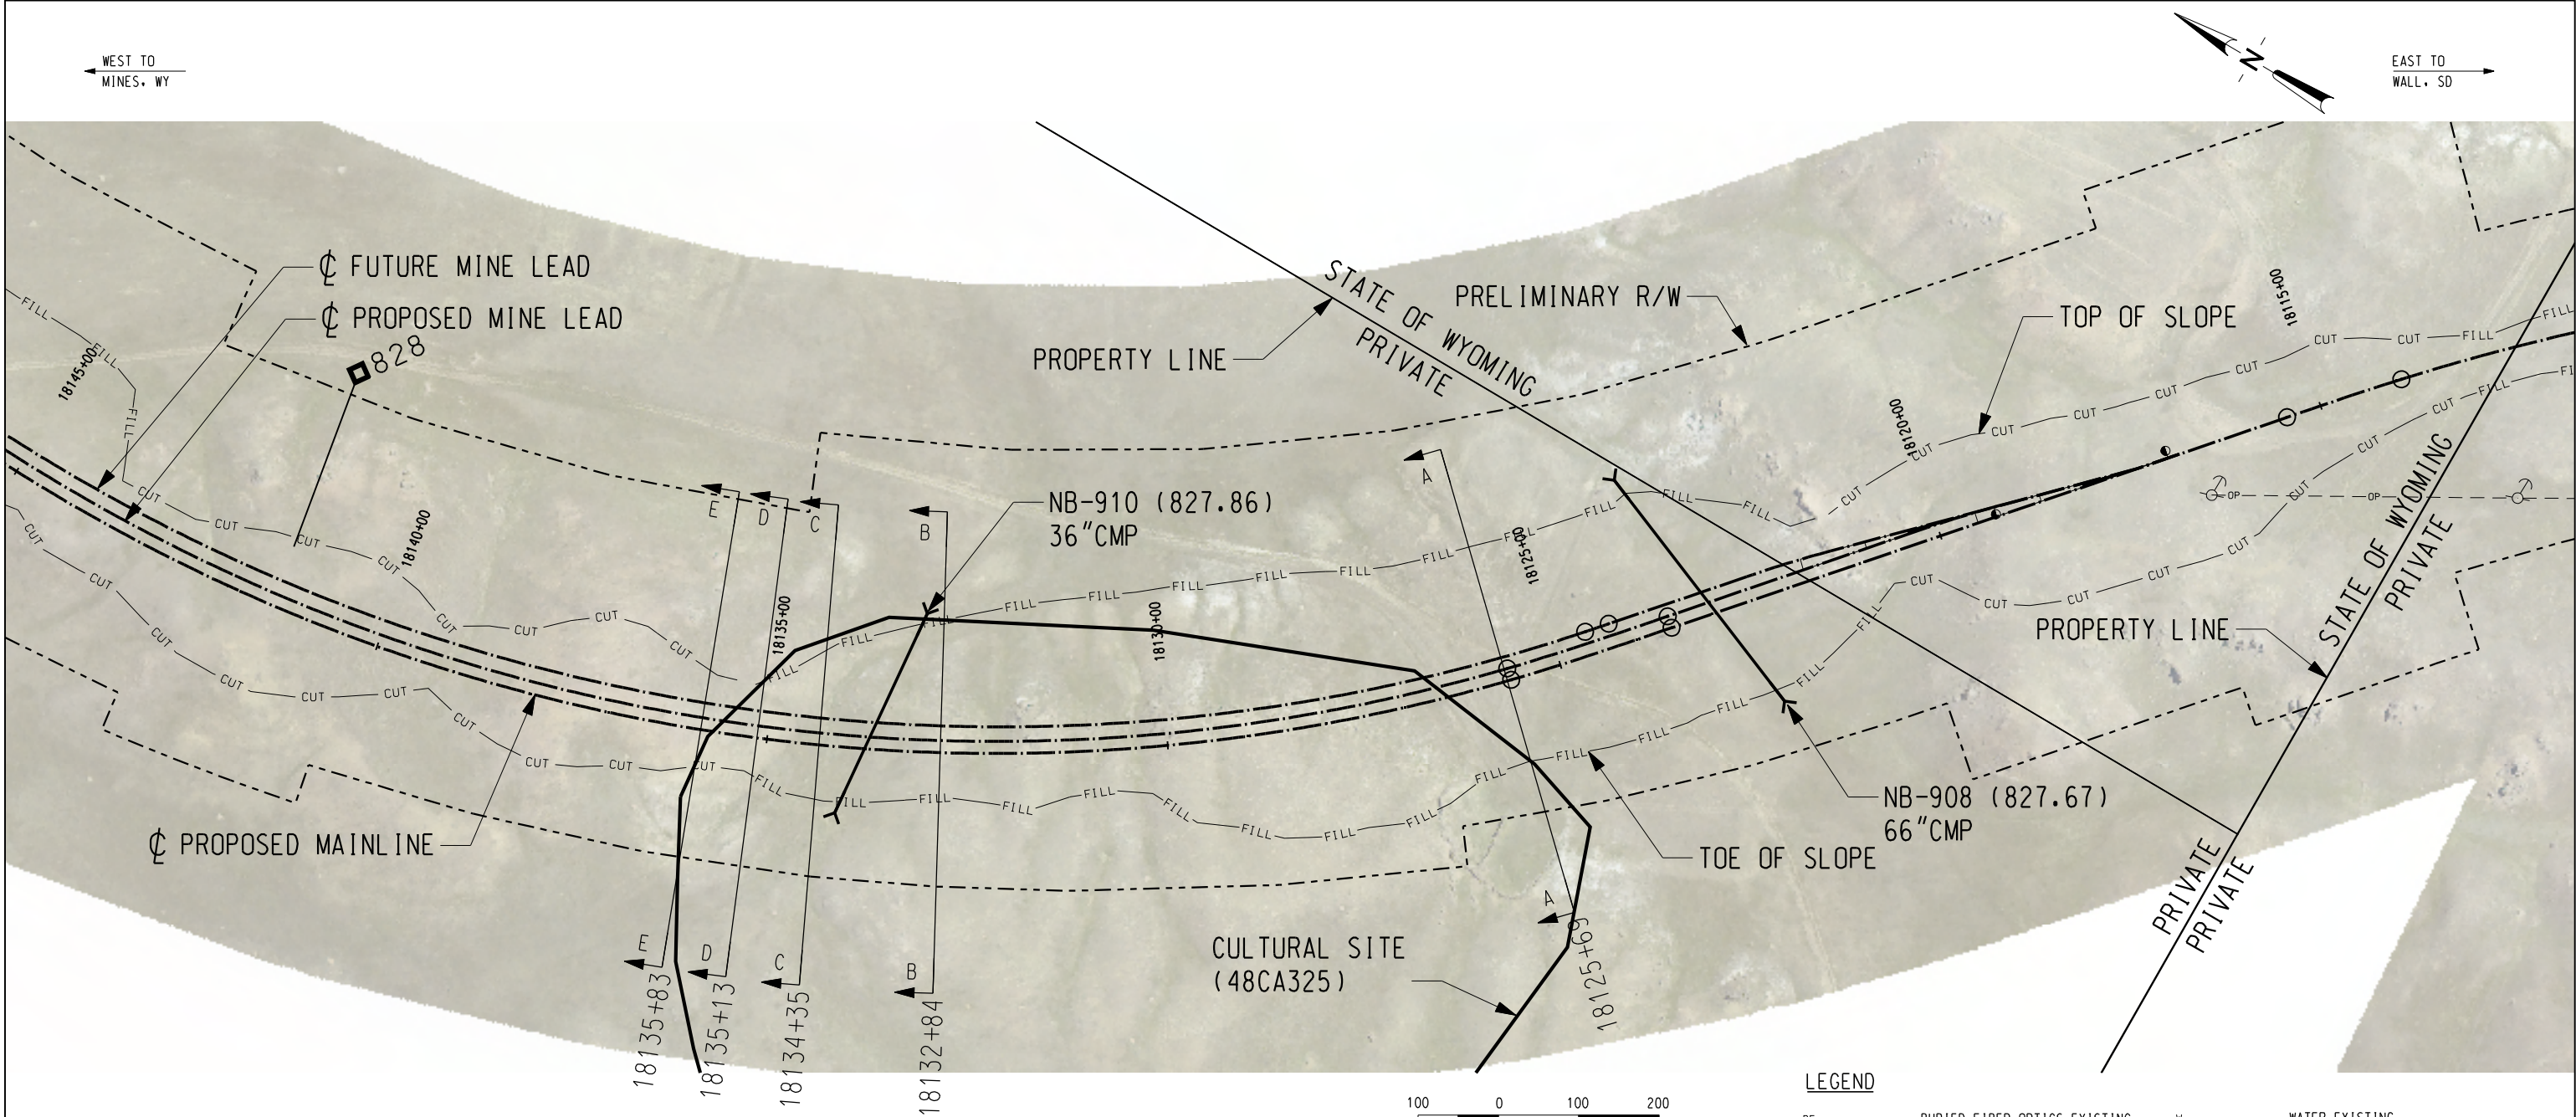

CULTURAL RESOURCE SITE NOTES:

SITE #: 48CA325

PROPERTY TYPE: HISTORIC FARMSTEAD AND STRUCTURES

NR QUALIFICATIONS: HISTORIC FARMSTEAD AND STRUCTURES - ELIGIBLE UNDER CRITERION C


INTEGRITY OF SETTING: POSSIBLE

DIRECT IMPACTS: APPROXIMATELY 25 PERCENT OF THE SITE FALLS WITHIN THE PROPOSED DM&E RIGHT-OF-WAY AND THE SITE WILL BE AFFECTED BY THE FILL BOUNDARY.

CUI: YES (10')

FILL: YES (60')

DM&E MANAGEMENT RECOMMENDATION: MITIGATE IMPORTANT FEATURES.

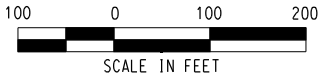

LEGEND

- | | | | |
|------|-------------------------------|---------|------------------------------|
| —BF— | BURIED FIBER OPTICS EXISTING | —w— | WATER EXISTING |
| —BF— | BURIED FIBER OPTICS PROPOSED | —w— | WATER PROPOSED |
| —BP— | BURIED POWER LINES EXISTING | — | STEAM LINES |
| —BP— | BURIED POWER LINES PROPOSED | —BT— | TELEPHONE LINES EXISTING |
| — | COMMUNICATION LINES | —BT— | TELEPHONE LINES PROPOSED |
| —OP— | OVERHEAD POWER LINES EXISTING | —x—x—x— | FENCE EXISTING |
| —OP— | OVERHEAD POWER LINES PROPOSED | — | CENTERLINE EXISTING |
| — | POWER POLES EXISTING | — | PROPOSED R/W |
| — | POWER POLES PROPOSED | — | PROPERTY LINES |
| —G— | NATURAL GAS EXISTING | — | PRELIMINARY R/W |
| —G— | NATURAL GAS PROPOSED | | |
| —O— | OIL EXISTING | | |
| —O— | OIL PROPOSED | | |
| —A— | AIR EXISTING | | |
| —A— | AIR PROPOSED | | |
| —S— | SANITARY SEWER EXISTING | | |
| —S— | SANITARY SEWER PROPOSED | | |
| —ST— | STORM SEWER EXISTING | | |
| —ST— | STORM SEWER PROPOSED | | |
| — | CENTERLINE | | |
| — | UTILITY POLE | | |
| — | MILEPOST (MP) | | |
| | | — | ROAD CROSSING (RD) |
| | | — | DITCH CENTERLINE PROPOSED |
| | | —CUT— | PROPOSED TOP OF SLOPE (CUT) |
| | | —FILL— | PROPOSED TOE OF SLOPE (FILL) |
| | | | CULTURAL SITE BOUNDARY |
| | | | RIP RAP |
| | | | PROPOSED CULVERT (CU) |
| | | | PROPOSED BRIDGE (BR) |

NO.	DATE	REVISIONS

PRELIMINARY
NOT FOR CONSTRUCTION


DM&E
DAKOTA, MINNESOTA & EASTERN RAILROAD

CHECKED BY: WTM/ALS	FILE NAME:
DESIGNED BY: TDE/RAC	SCALE: AS NOTED
DRAWN BY: JTB/DJR	DATE: OCT 2008


PROJECT DESCRIPTION:
SEGMENT 5 MAP 827.7-827.9 PARCEL NO. WYCB039

LOCATION:	WYOMING	SUBDIVISION:	NEW BUILD
DRAWING TITLE:	CULTURAL SITE PLAN SITE NO. 48CA325	SHEET NO.:	1 of 3

C:\P\working\OMA\0305229\CL-WY-MP827_48CA325.dgn
10/31/2008 1:59:59 PM

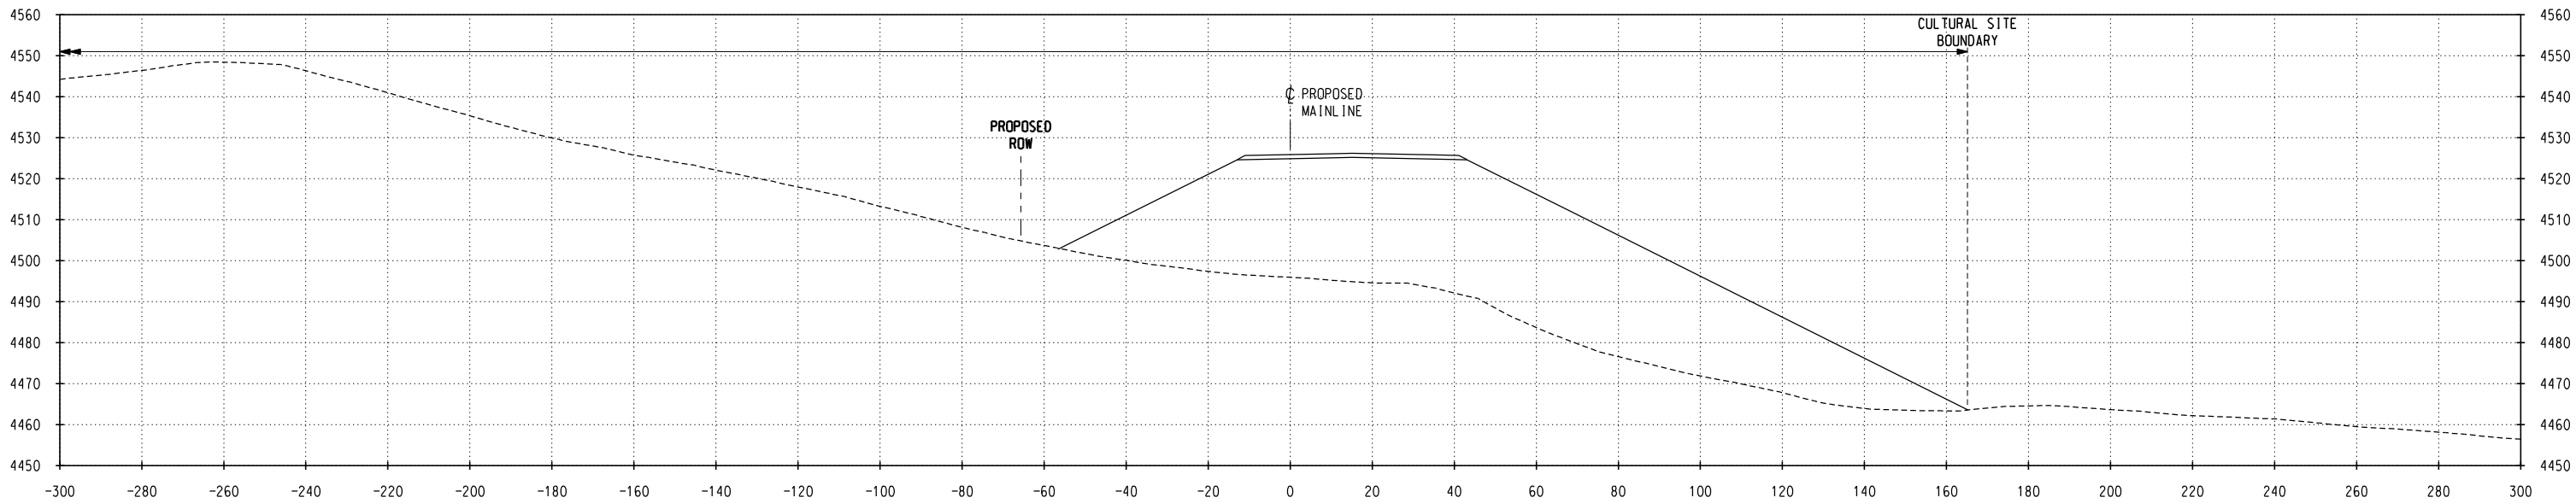

SECTION B-B STA 18132+84

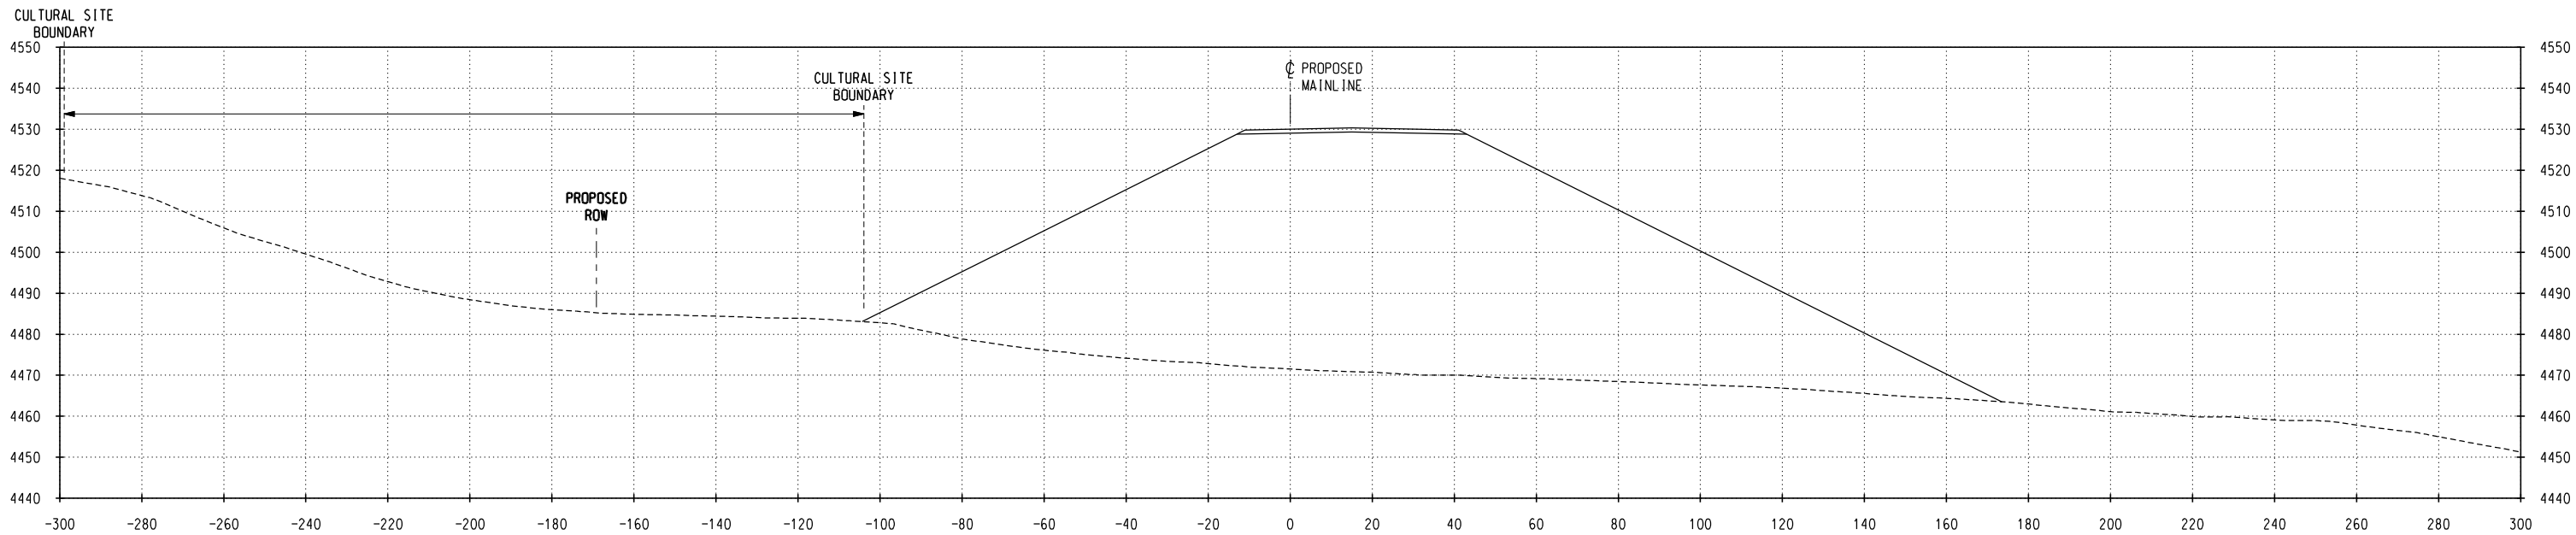

SECTION A-A STA 18125+69

NO.	DATE	REVISIONS

PRELIMINARY
NOT FOR CONSTRUCTION

DM&E
DAKOTA, MINNESOTA & EASTERN RAILROAD


CHECKED BY: WTM/ALS	FILE NAME:
DESIGNED BY: TDE/RAC	SCALE: AS NOTED
DRAWN BY: JTB/DJR	DATE: OCT 2008

PROJECT DESCRIPTION:
SEGMENT 5 MP 827.7-827.9 PARCEL NO. WYC039


LOCATION:	WYOMING
DRAWING TITLE:	CULTURAL SITE CROSS SECTIONS SITE NO. 48CA325

SUBDIVISION:	NEW BUILD
SHEET NO.:	2 of 3


C:\Pwworking\OMA\03035229\CL-WY-MP827_48CA325.dgn
10/31/2008 2:00:30 PM

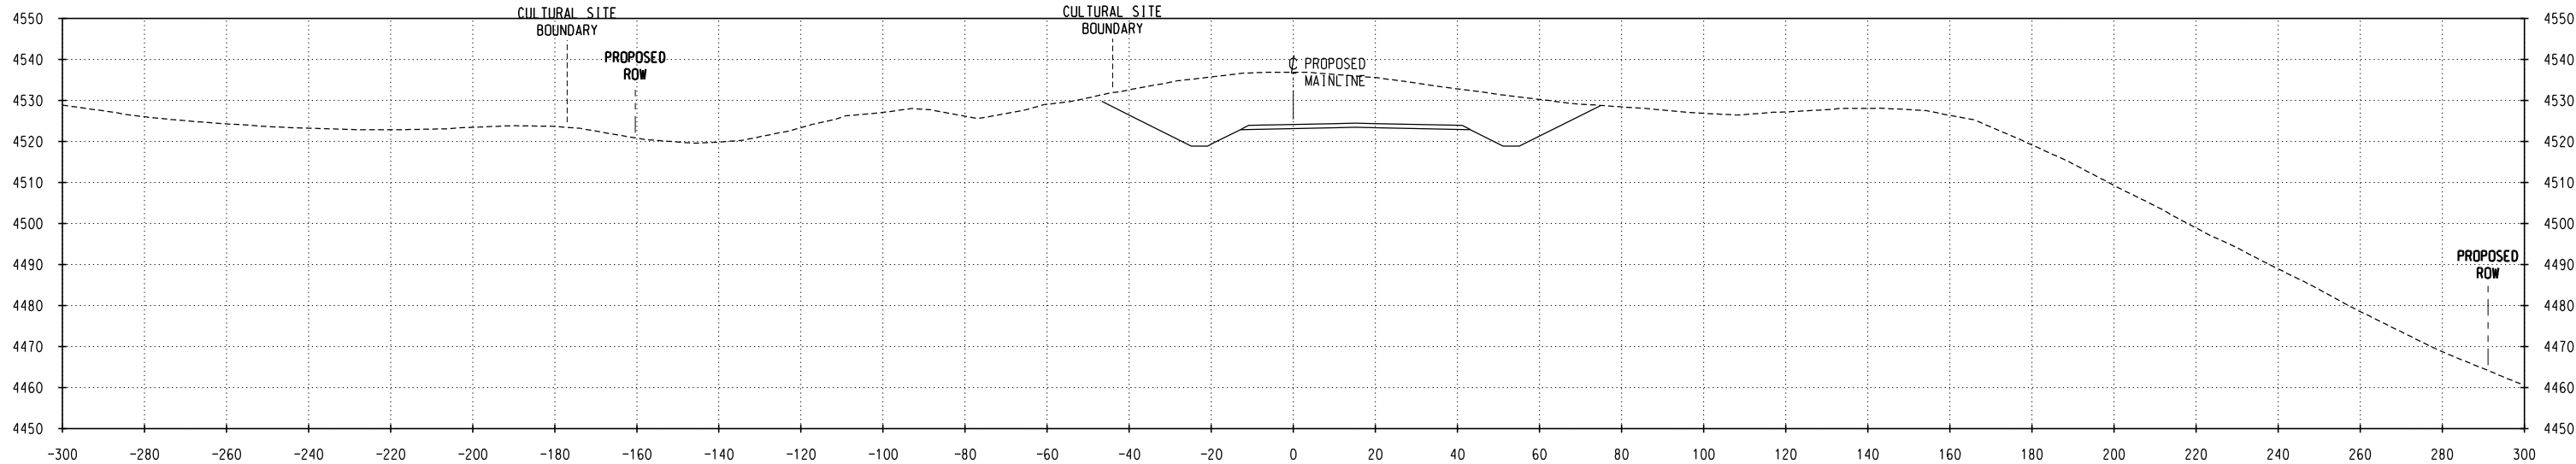

SECTION E-E STA 18135+83

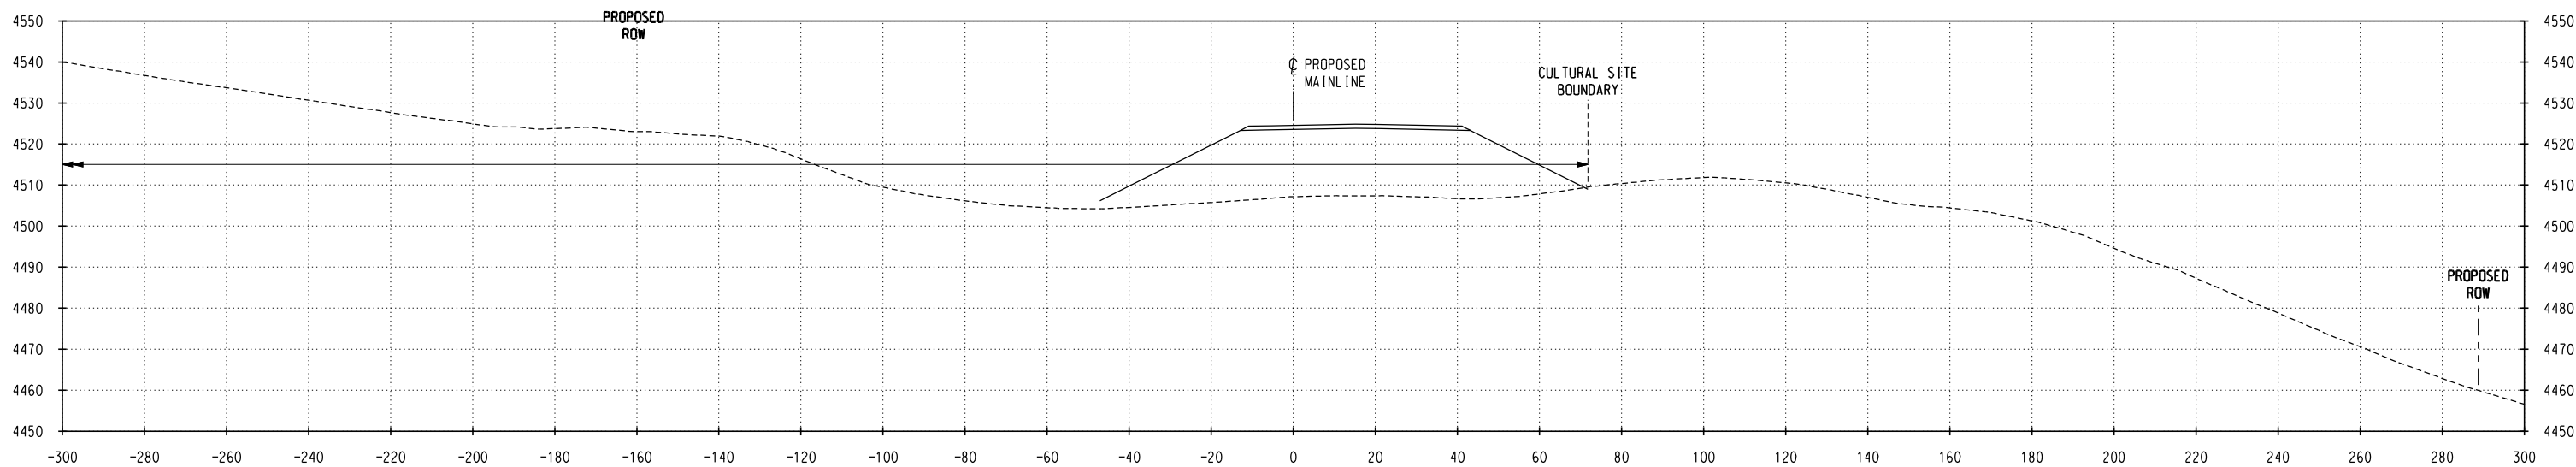

SECTION D-D STA 18135+13

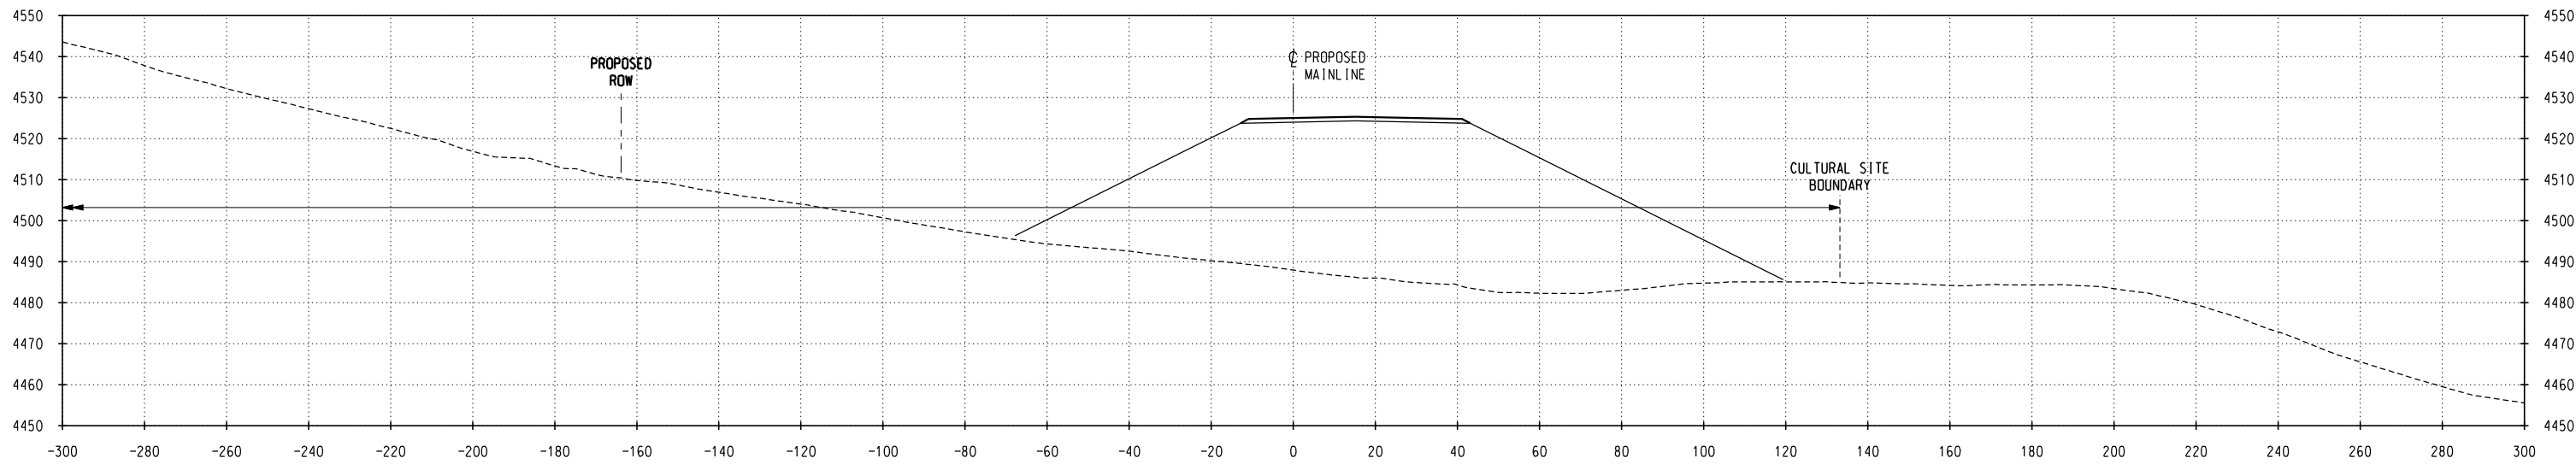

SECTION C-C STA 18134+35

NO.	DATE	REVISIONS

PRELIMINARY
NOT FOR CONSTRUCTION

DM&E
DAKOTA, MINNESOTA & EASTERN RAILROAD

CHECKED BY: WTM/ALS	FILE NAME:
DESIGNED BY: TDE/RAC	SCALE: AS NOTED
DRAWN BY: JTB/DJR	DATE: OCT 2008

PROJECT DESCRIPTION:
SEGMENT 5 MP 827.7-827.9 PARCEL NO. WYCB039

LOCATION:	WYOMING
DRAWING TITLE:	CULTURAL SITE CROSS SECTIONS SITE NO. 48CA325

SUBDIVISION:	NEW BUILD
SHEET NO.:	3 of 3