
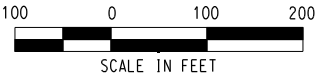


WEST TO
MINES, WY

EAST TO
WALL, SD

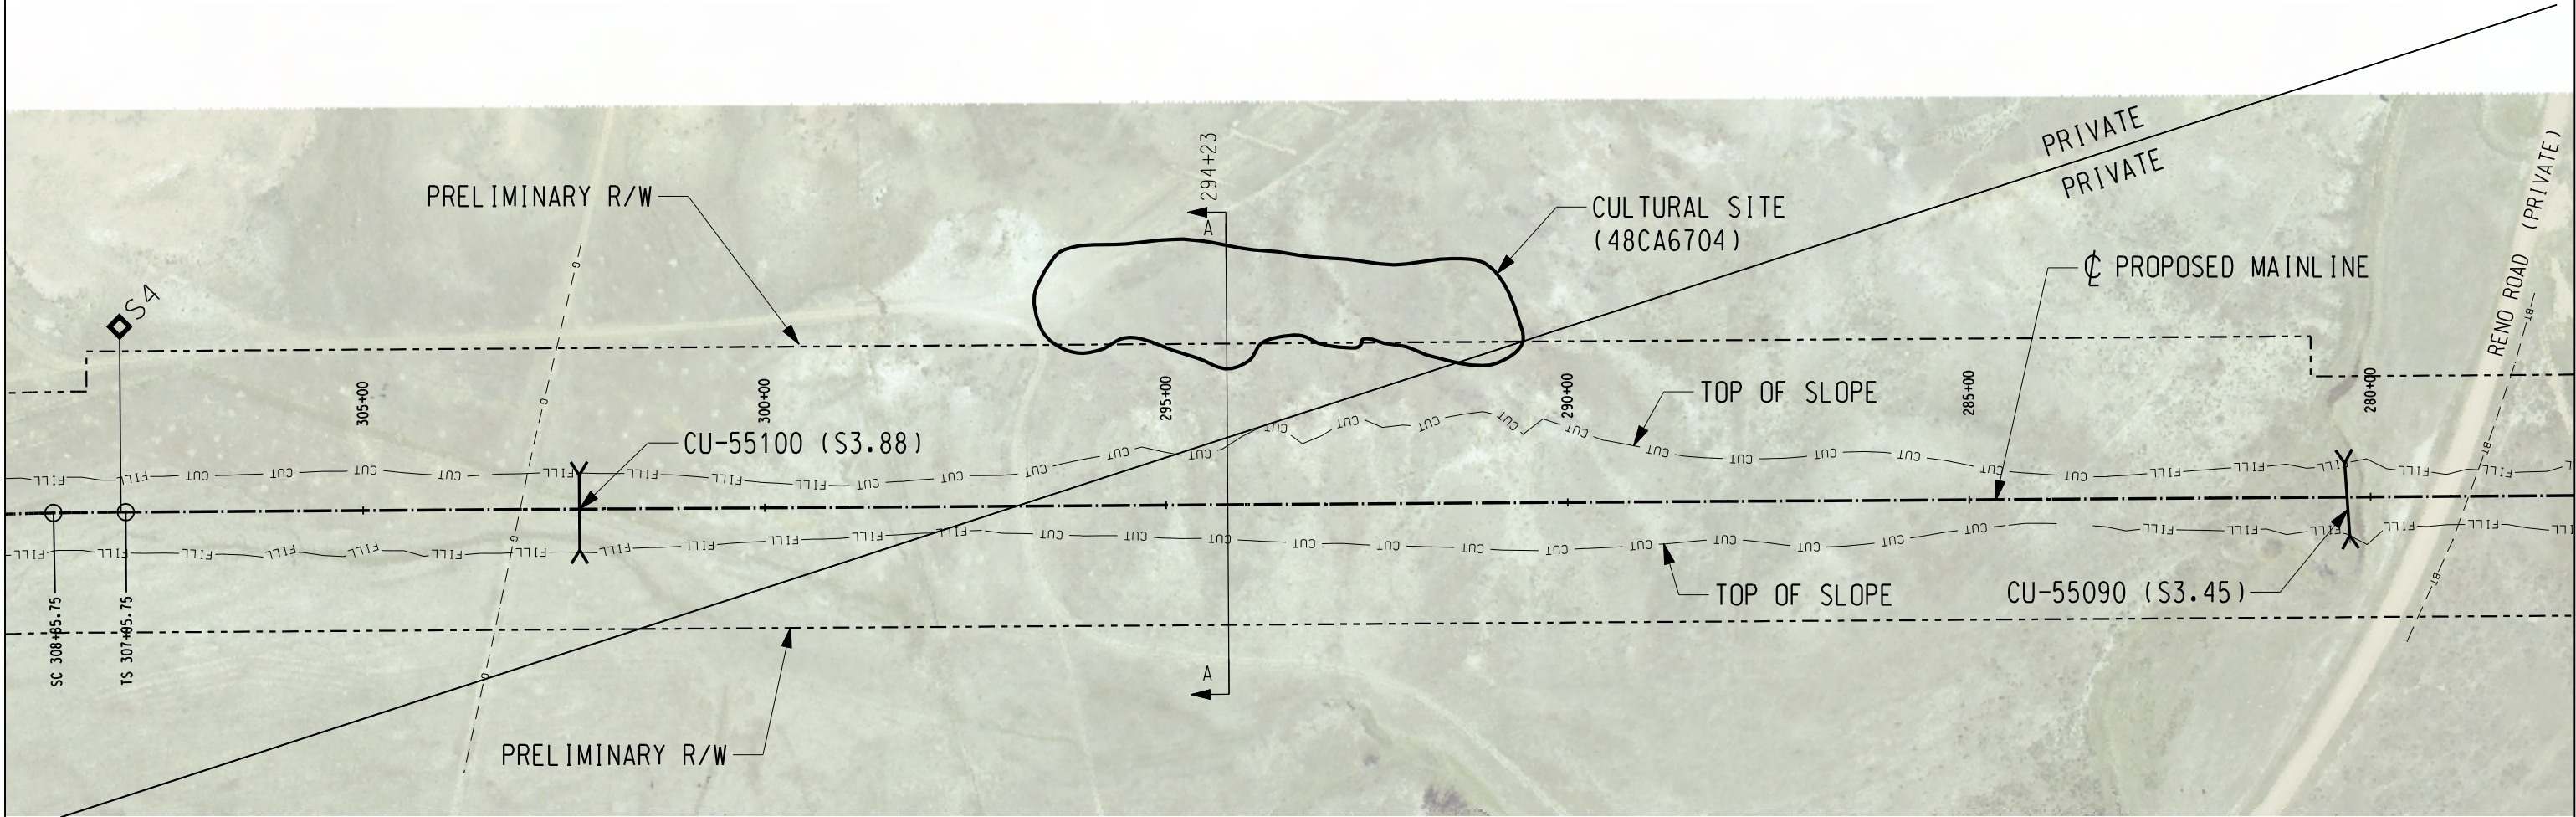

CULTURAL RESOURCE SITE NOTES:

SITE #: 48CA6704

PROPERTY TYPE: PREHISTORIC CAIRN

NR QUALIFICATIONS: UNEVALUATED - CRITERION A.
NOT ELIGIBLE - CRITERIA B, C, OR D.

ISSUES WITH INTEGRITY OF SETTING: IF ELIGIBLE UNDER CRITERION A, THE SITE'S
SETTING MAY BE COMPROMISED.

DIRECT IMPACTS: NO. APPROXIMATELY 10% OF THE SITE IS LOCATED WITHIN THE PROPOSED
DM&E RIGHT-OF-WAY, BUT THE SITE IS NOT LOCATED WITHIN THE CUT/FILL BOUNDARY.

CUT: NO

FILL: NO

DM&E MANAGEMENT RECOMMENDATION: NATIVE AMERICAN CONSULTATION IS RECOMMENDED TO
RESOLVE CRITERION A ELIGIBILITY. AVOIDENCE OF SITE 48CA6704 IS RECOMMENDED IF THE
SITE IS ELIGIBLE. THE SITE SHOULD BE FENCED OFF BEFORE CONSTRUCTION AND MONITORED
DURING CONSTRUCTION BY A QUALIFIED ARCHAEOLOGIST.

LEGEND

- | | | | |
|------|-------------------------------|---------|------------------------------|
| —BF— | BURIED FIBER OPTICS EXISTING | —w— | WATER EXISTING |
| —BF— | BURIED FIBER OPTICS PROPOSED | —w— | WATER PROPOSED |
| —BP— | BURIED POWER LINES EXISTING | — | STEAM LINES |
| —BP— | BURIED POWER LINES PROPOSED | —BT— | TELEPHONE LINES EXISTING |
| — | COMMUNICATION LINES | —BT— | TELEPHONE LINES PROPOSED |
| —OP— | OVERHEAD POWER LINES EXISTING | —x—x—x— | FENCE EXISTING |
| —OP— | OVERHEAD POWER LINES PROPOSED | — | CENTERLINE EXISTING |
| —G— | NATURAL GAS EXISTING | — | PROPOSED RAILROAD MAINLINE |
| —G— | NATURAL GAS PROPOSED | — | PROPOSED R/W |
| —O— | OIL EXISTING | — | PROPERTY LINES |
| —O— | OIL PROPOSED | — | PRELIMINARY R/W |
| —A— | AIR EXISTING | — | ROAD CROSSING (RD) |
| —A— | AIR PROPOSED | — | DITCH CENTERLINE PROPOSED |
| —S— | SANITARY SEWER EXISTING | —CUT— | PROPOSED TOP OF SLOPE (CUT) |
| —S— | SANITARY SEWER PROPOSED | —FILL— | PROPOSED TOE OF SLOPE (FILL) |
| —ST— | STORM SEWER EXISTING | — | CULTURAL SITE BOUNDARY |
| —ST— | STORM SEWER PROPOSED | — | RIP RAP |
| — | CENTERLINE | — | PROPOSED CULVERT (CU) |
| — | UTILITY POLE | — | PROPOSED BRIDGE (BR) |
| — | MILEPOST (MP) | | |

NO.	DATE	REVISIONS

PRELIMINARY
NOT FOR CONSTRUCTION

DM&E
DAKOTA, MINNESOTA & EASTERN RAILROAD

CHECKED BY: TRK/WTM	FILE NAME:
DESIGNED BY: TDE/RAC	SCALE: AS NOTED
DRAWN BY: JTB/DJR	DATE: OCT 2008


PROJECT DESCRIPTION:

SEGMENT 5
MP 3.6-3.7
PARCEL NO. WYCB044

LOCATION: WYOMING
DRAWING TITLE:
CULTURAL SITE PLAN
SITE NO. 48CA6704

SUBDIVISION:
NEW BUILD
SHEET NO.:
1 of 2

c:\pwworking\oma\c0346525\CL-WY-MP003_48CA6704.dgn
10/28/2008 5:42:47 PM

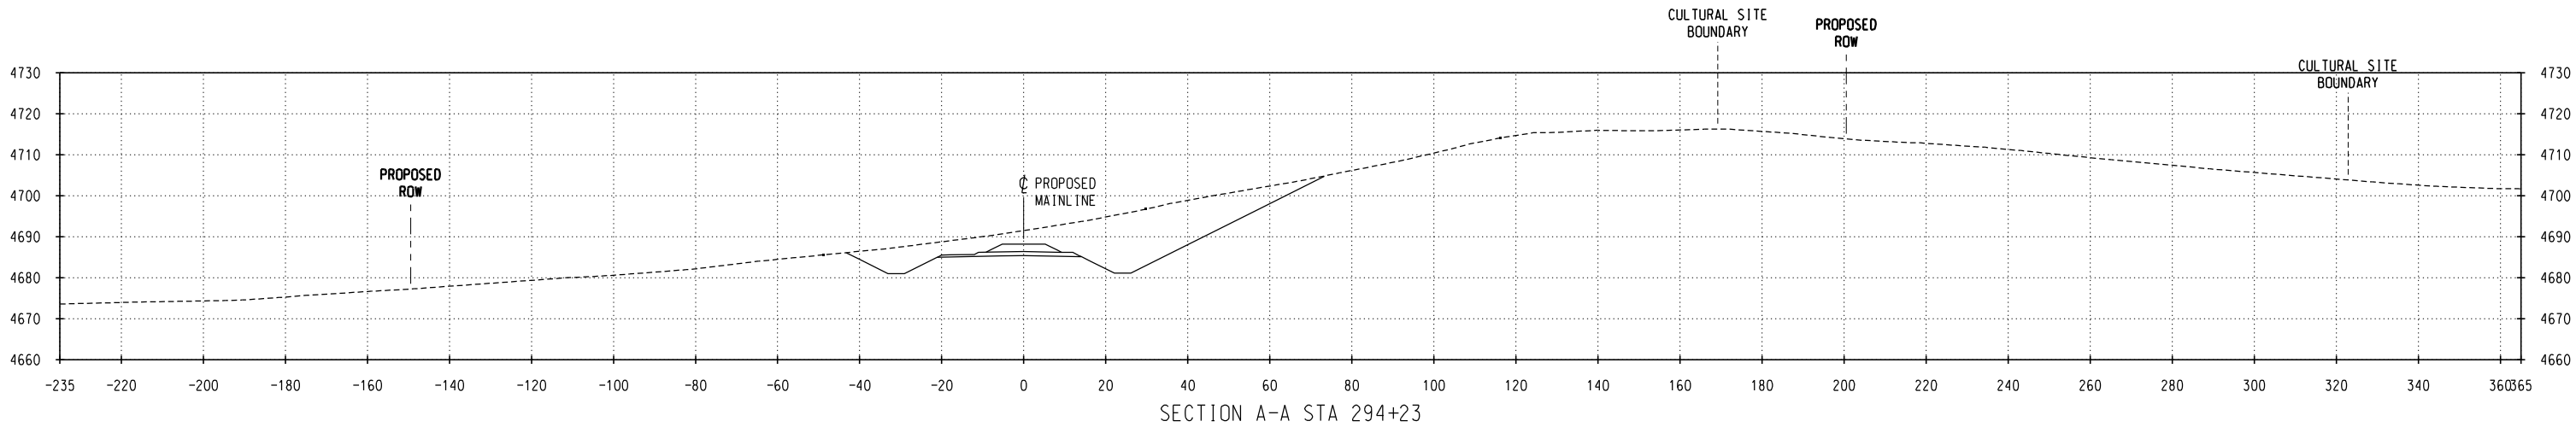

SECTION A-A STA 294+23

NO.	DATE	REVISIONS

PRELIMINARY
NOT FOR CONSTRUCTION

DM&E
DAKOTA, MINNESOTA & EASTERN RAILROAD

CHECKED BY: TRK/WTM	FILE NAME:
DESIGNED BY: TDE/RAC	SCALE: AS NOTED
DRAWN BY: JTB/DJR	DATE: OCT 2008

PROJECT DESCRIPTION:
SEGMENT 5 MP 3.6-3.7 PARCEL NO. WYCB044

LOCATION:	WYOMING
DRAWING TITLE:	CULTURAL SITE CROSS SECTIONS SITE NO. 48CA6704

SUBDIVISION:	NEW BUILD
SHEET NO.:	2 of 2