
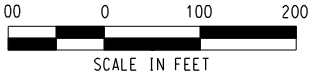


C:\P\Working\OMA\03035229\CL-WY-MPS005_48CA211.dgn
10/3/2008 3:27:55 PM

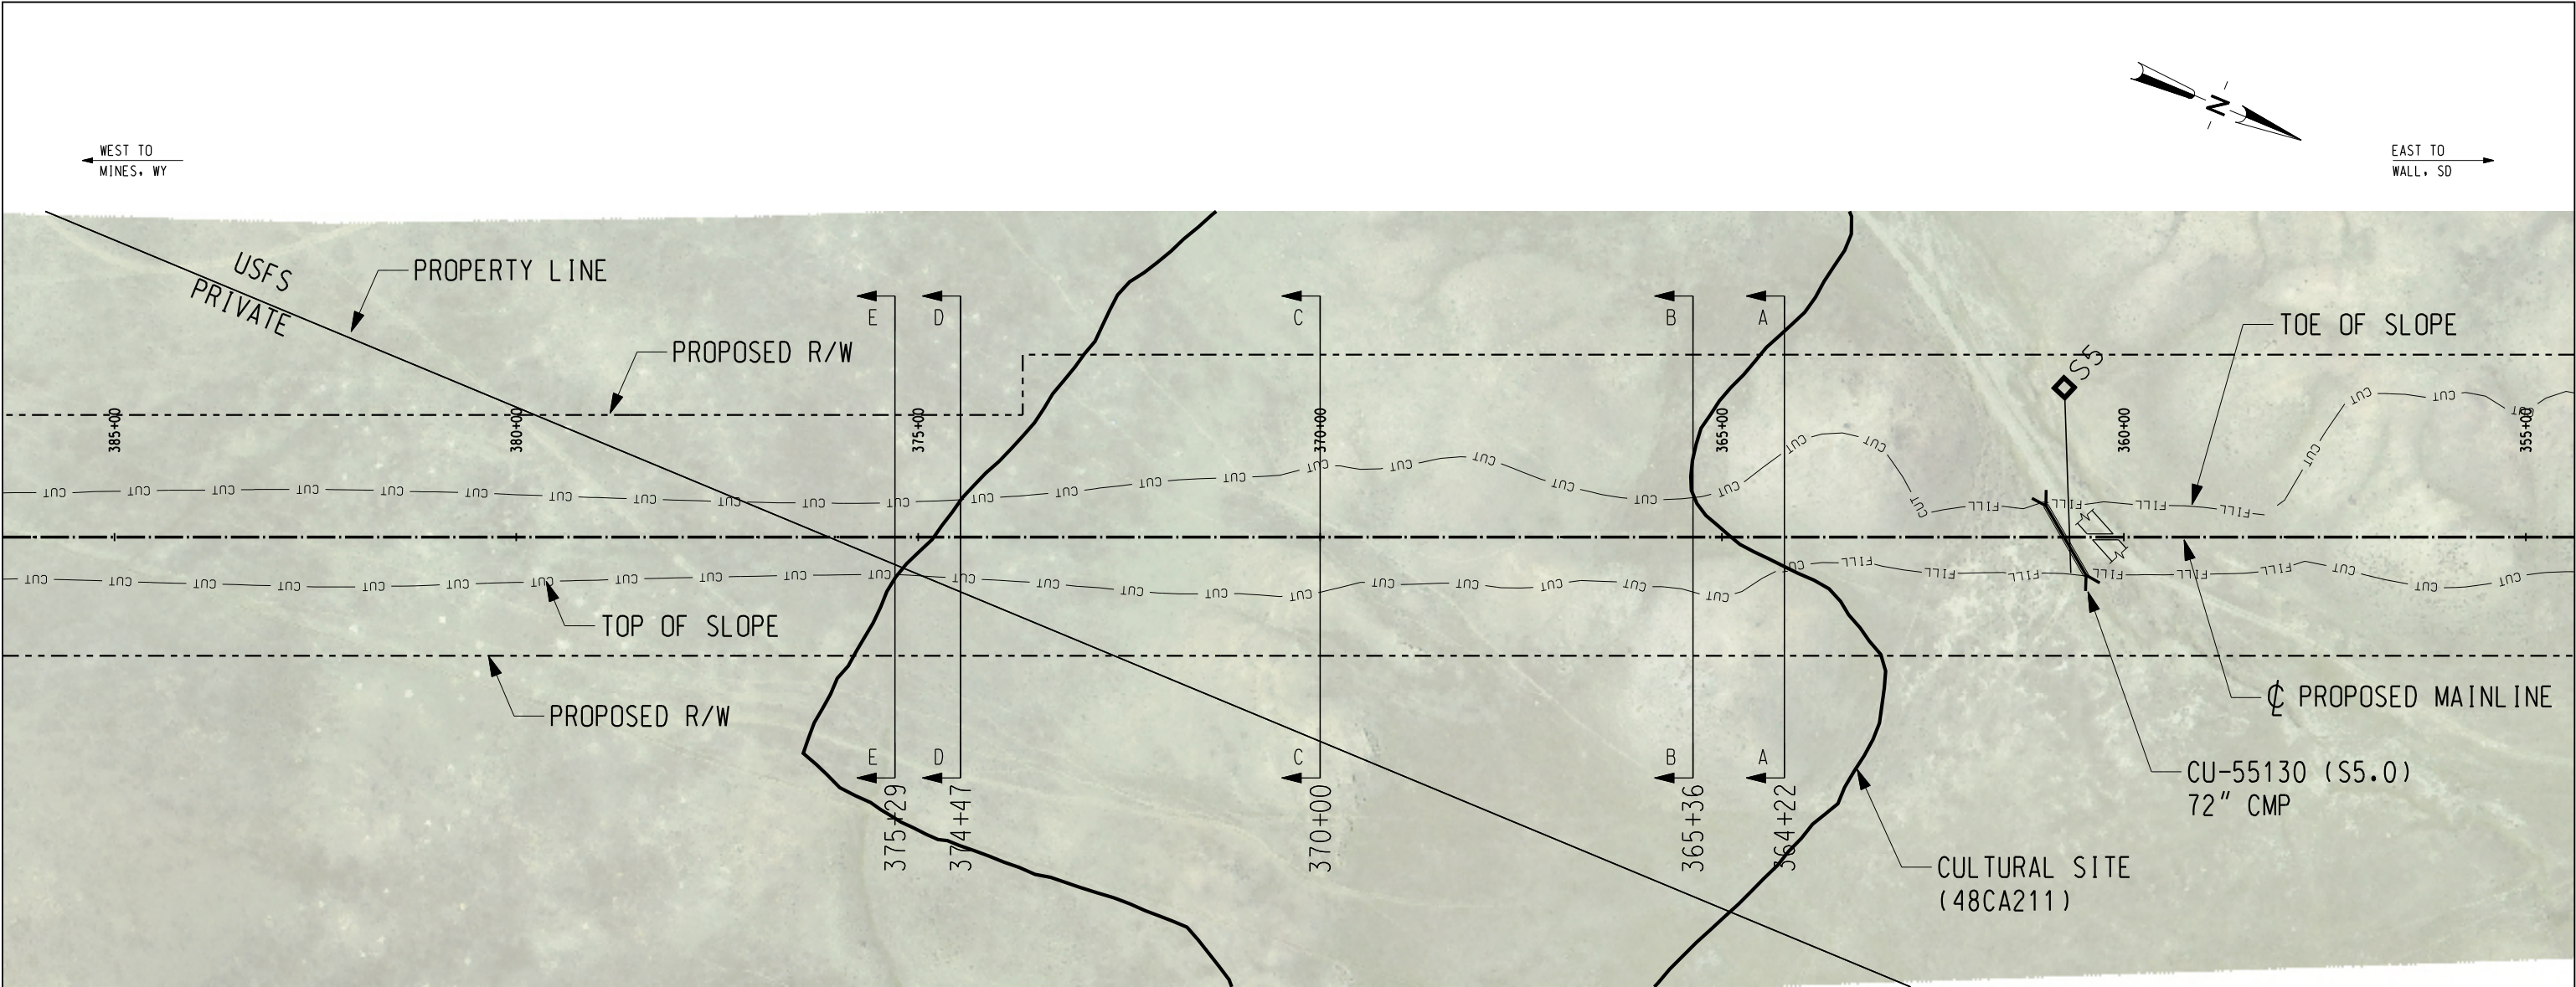

LEGEND

- | | | | |
|----------------|-------------------------------|---------|-----------------------------------|
| —BF— | BURIED FIBER OPTICS EXISTING | —w— | WATER EXISTING |
| —BF— | BURIED FIBER OPTICS PROPOSED | —w— | WATER PROPOSED |
| —BP— | BURIED POWER LINES EXISTING | — | STEAM LINES |
| —BP— | BURIED POWER LINES PROPOSED | —BT— | TELEPHONE LINES EXISTING |
| — | COMMUNICATION LINES | —BT— | TELEPHONE LINES PROPOSED |
| —OP— | OVERHEAD POWER LINES EXISTING | —x—x—x— | FENCE EXISTING |
| —OP— | OVERHEAD POWER LINES PROPOSED | — | CENTERLINE EXISTING |
| —G— | NATURAL GAS EXISTING | — | PROPOSED ϕ RAILROAD MAINLINE |
| —G— | NATURAL GAS PROPOSED | — | PROPOSED R/W |
| —O— | OIL EXISTING | — | PROPERTY LINES |
| —O— | OIL PROPOSED | — | PRELIMINARY R/W |
| —A— | AIR EXISTING | — | ROAD CROSSING (RD) |
| —A— | AIR PROPOSED | — | DITCH CENTERLINE PROPOSED |
| —S— | SANITARY SEWER EXISTING | —CUT— | PROPOSED TOP OF SLOPE (CUT) |
| —S— | SANITARY SEWER PROPOSED | —FILL— | PROPOSED TOE OF SLOPE (FILL) |
| —ST— | STORM SEWER EXISTING | — | CULTURAL SITE BOUNDARY |
| —ST— | STORM SEWER PROPOSED | — | RIP RAP |
| — ϕ — | CENTERLINE | — | PROPOSED CULVERT (CU) |
| —O— | UTILITY POLE | — | PROPOSED BRIDGE (BR) |
| — $\diamond$ — | MILEPOST (MP) | | |

CULTURAL RESOURCE SITE NOTES:

SITE #: 48CA211

PROPERTY TYPE: PREHISTORIC STONE CIRCLES AND LITHIC SCATTER AND HISTORIC ARTIFACT SCATTER

NR QUALIFICATIONS: PREHISTORIC STONE CIRCLES AND LITHIC SCATTER - ELIGIBLE UNDER CRITERION D. UNEVALUATED UNDER CRITERION A. HISTORIC ARTIFACT SCATTER IS A NON-CONTRIBUTING PORTION OF THE SITE

INTEGRITY OF SETTING: POSSIBLE

DIRECT IMPACTS: APPROXIMATELY 30 PERCENT OF THE SITE FALLS WITHIN THE PROPOSED DM&E RIGHT-OF-WAY AND THE SITE WILL BE AFFECTED BY THE CUT BOUNDARY.

CUT: YES (5'-20')

FILL: NO

DM&E MANAGEMENT RECOMMENDATION: RESOLVE ELEGIBILITY UNDER CRITERION A. THEN DEVELOP TREATMENT PLAN.

NO.	DATE	REVISIONS





PRELIMINARY
NOT FOR CONSTRUCTION

DM&E
DAKOTA, MINNESOTA & EASTERN RAILROAD

CHECKED BY: WTM/ALS	FILE NAME:
DESIGNED BY: TDE/RAC	SCALE: AS NOTED
DRAWN BY: JTB/DJR	DATE: SEPT 2008

PROJECT DESCRIPTION:
SEGMENT 5 MP S005.1-S005.3 PARCEL NO. WYCB046 & WYCB045

LOCATION: WYOMING	SUBDIVISION: NEW BUILD
DRAWING TITLE: CULTURAL SITE PLAN SITE NO. 48CA211	SHEET NO.: 1 of 3

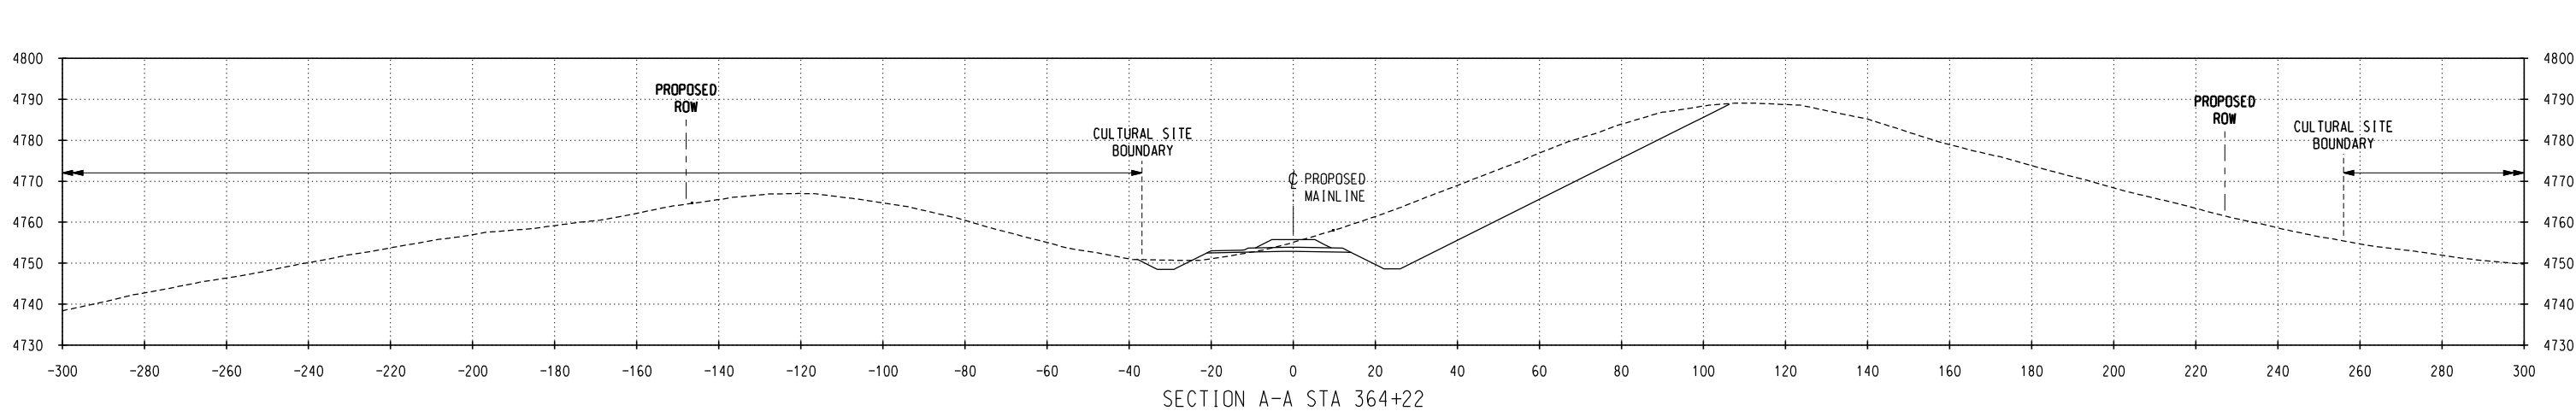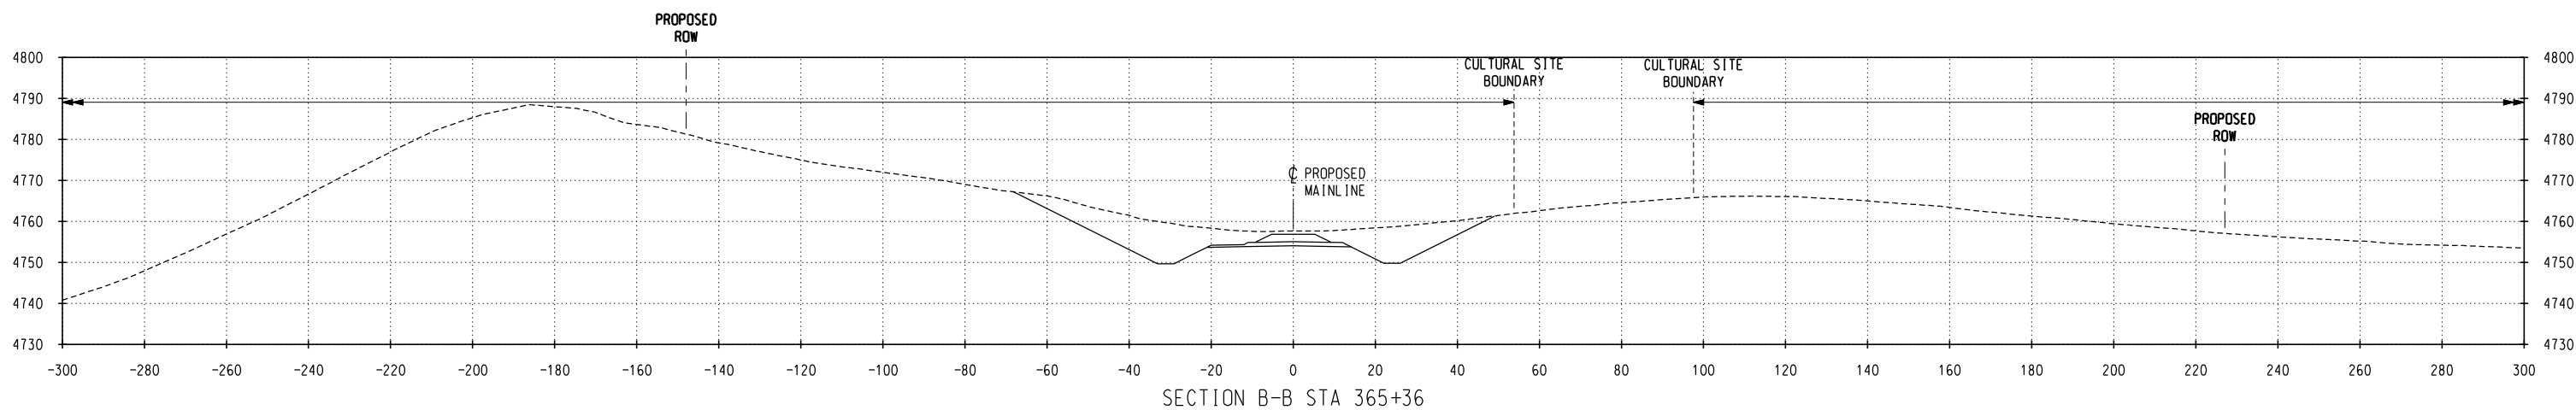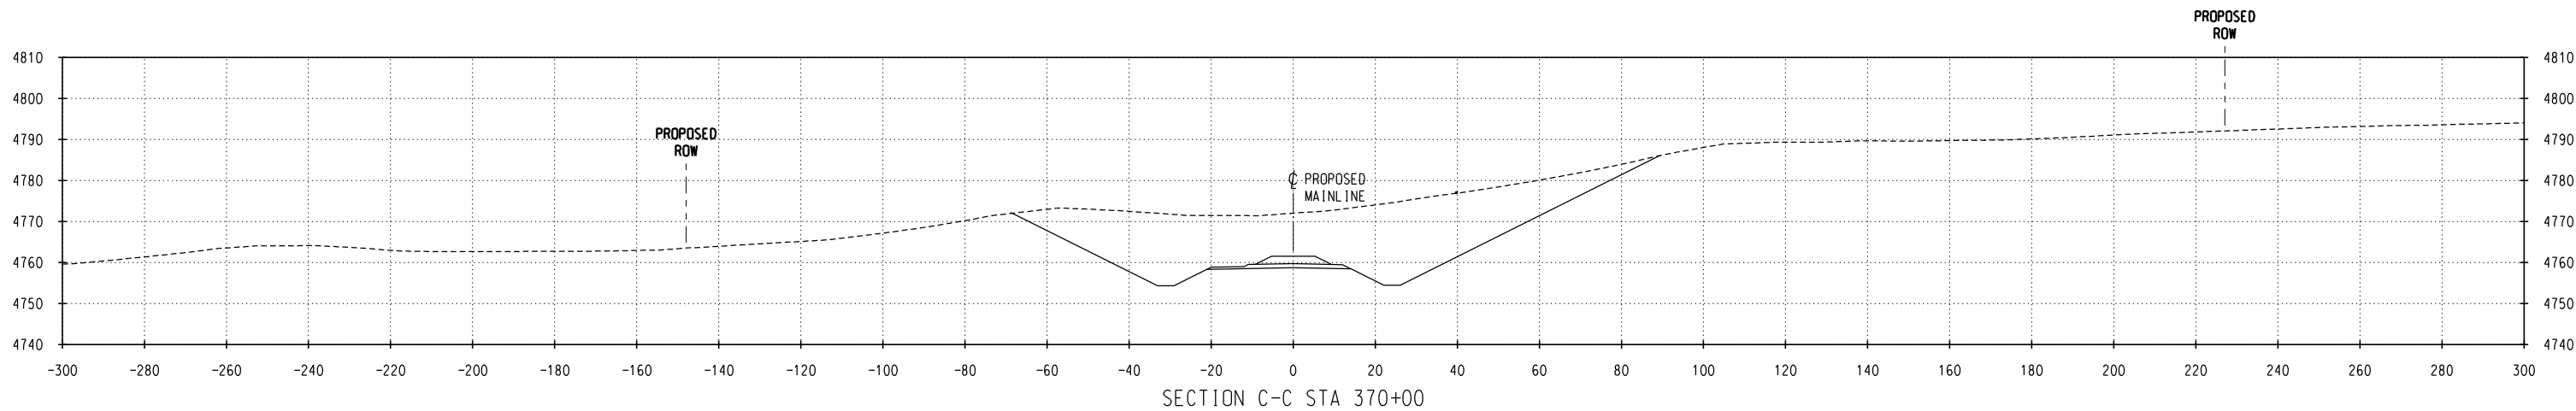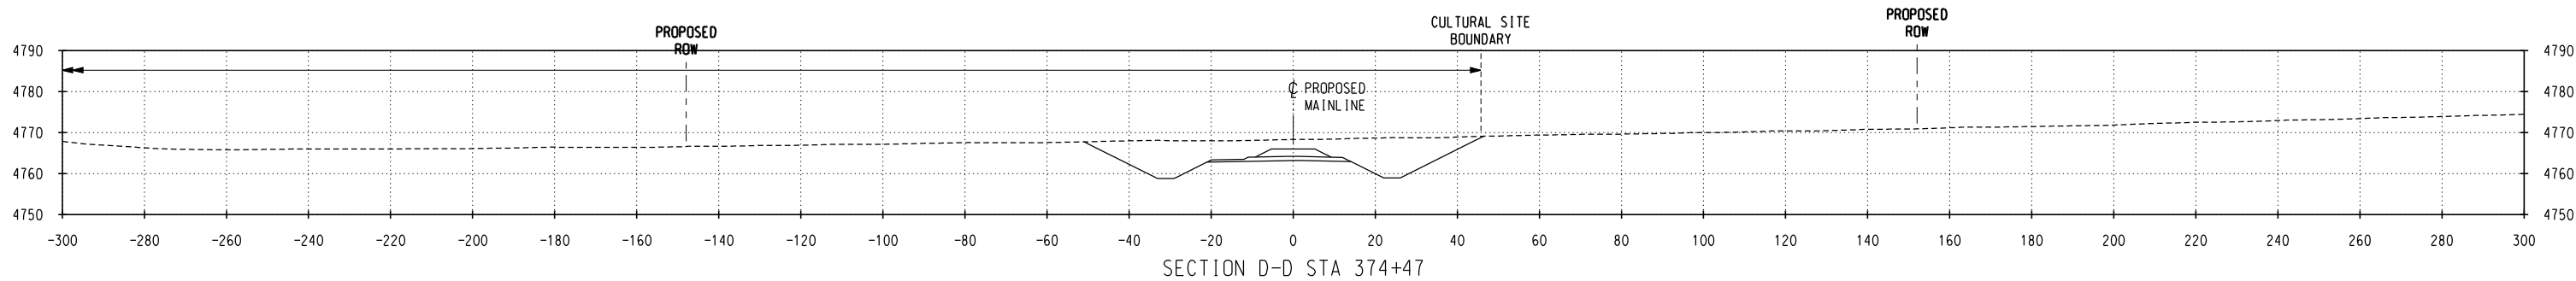

C:\P\working\OMA\0305229\CL-WY-MPS005_48CA211.dgn
10/3/2008 3:28:15 PM

NO.	DATE	REVISIONS

PRELIMINARY
NOT FOR CONSTRUCTION


DM&E
DAKOTA, MINNESOTA & EASTERN RAILROAD

CHECKED BY: WTM/ALS	FILE NAME:
DESIGNED BY: TDE/RAC	SCALE: AS NOTED
DRAWN BY: JTB/DJR	DATE: SEPT 2008

PROJECT DESCRIPTION:
SEGMENT 5 MP S005.1-S005.3 PARCEL NO. WYCB046-WYCB045

LOCATION: WYOMING	SUBDIVISION: NEW BUILD
DRAWING TITLE: CULTURAL SITE CROSS SECTIONS SITE NO. 48CA211	SHEET NO.: 2 of 3

C:\P\Working\OMA\0305229\CL-WY-MPS005_48CA211.dgn
10/3/2008 3:28:46 PM

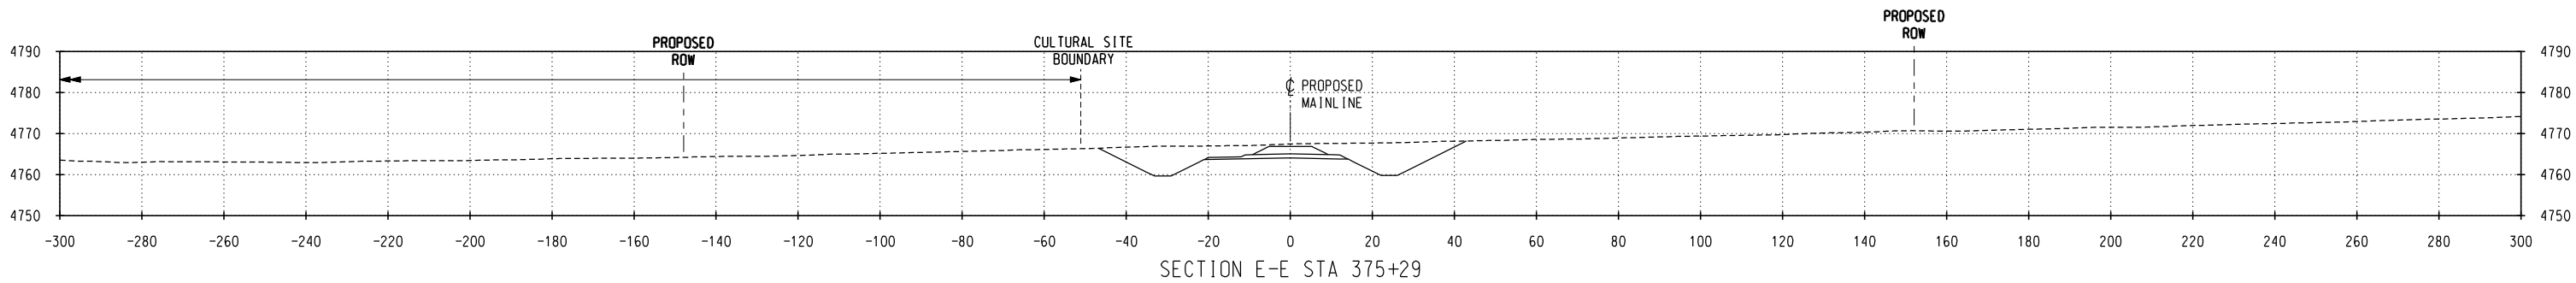

NO.	DATE	REVISIONS

PRELIMINARY
NOT FOR CONSTRUCTION

DM&E
DAKOTA, MINNESOTA & EASTERN RAILROAD

CHECKED BY: WTM/ALS	FILE NAME:
DESIGNED BY: TDE/RAC	SCALE: AS NOTED
DRAWN BY: JTB/DJR	DATE: SEPT 2008

PROJECT DESCRIPTION:
SEGMENT 5
MP S005.1-S005.3
PARCEL NO. WYCB046-WYCB045

LOCATION: WYOMING	SUBDIVISION: NEW BUILD
DRAWING TITLE: CULTURAL SITE CROSS SECTIONS SITE NO. 48CA211	SHEET NO.: 3 of 3