


C:\P\working\OMA\0346525\CL-WY-MP005_48CA5490_48CA5491.dgn 11/4/2008 3:48:23 PM

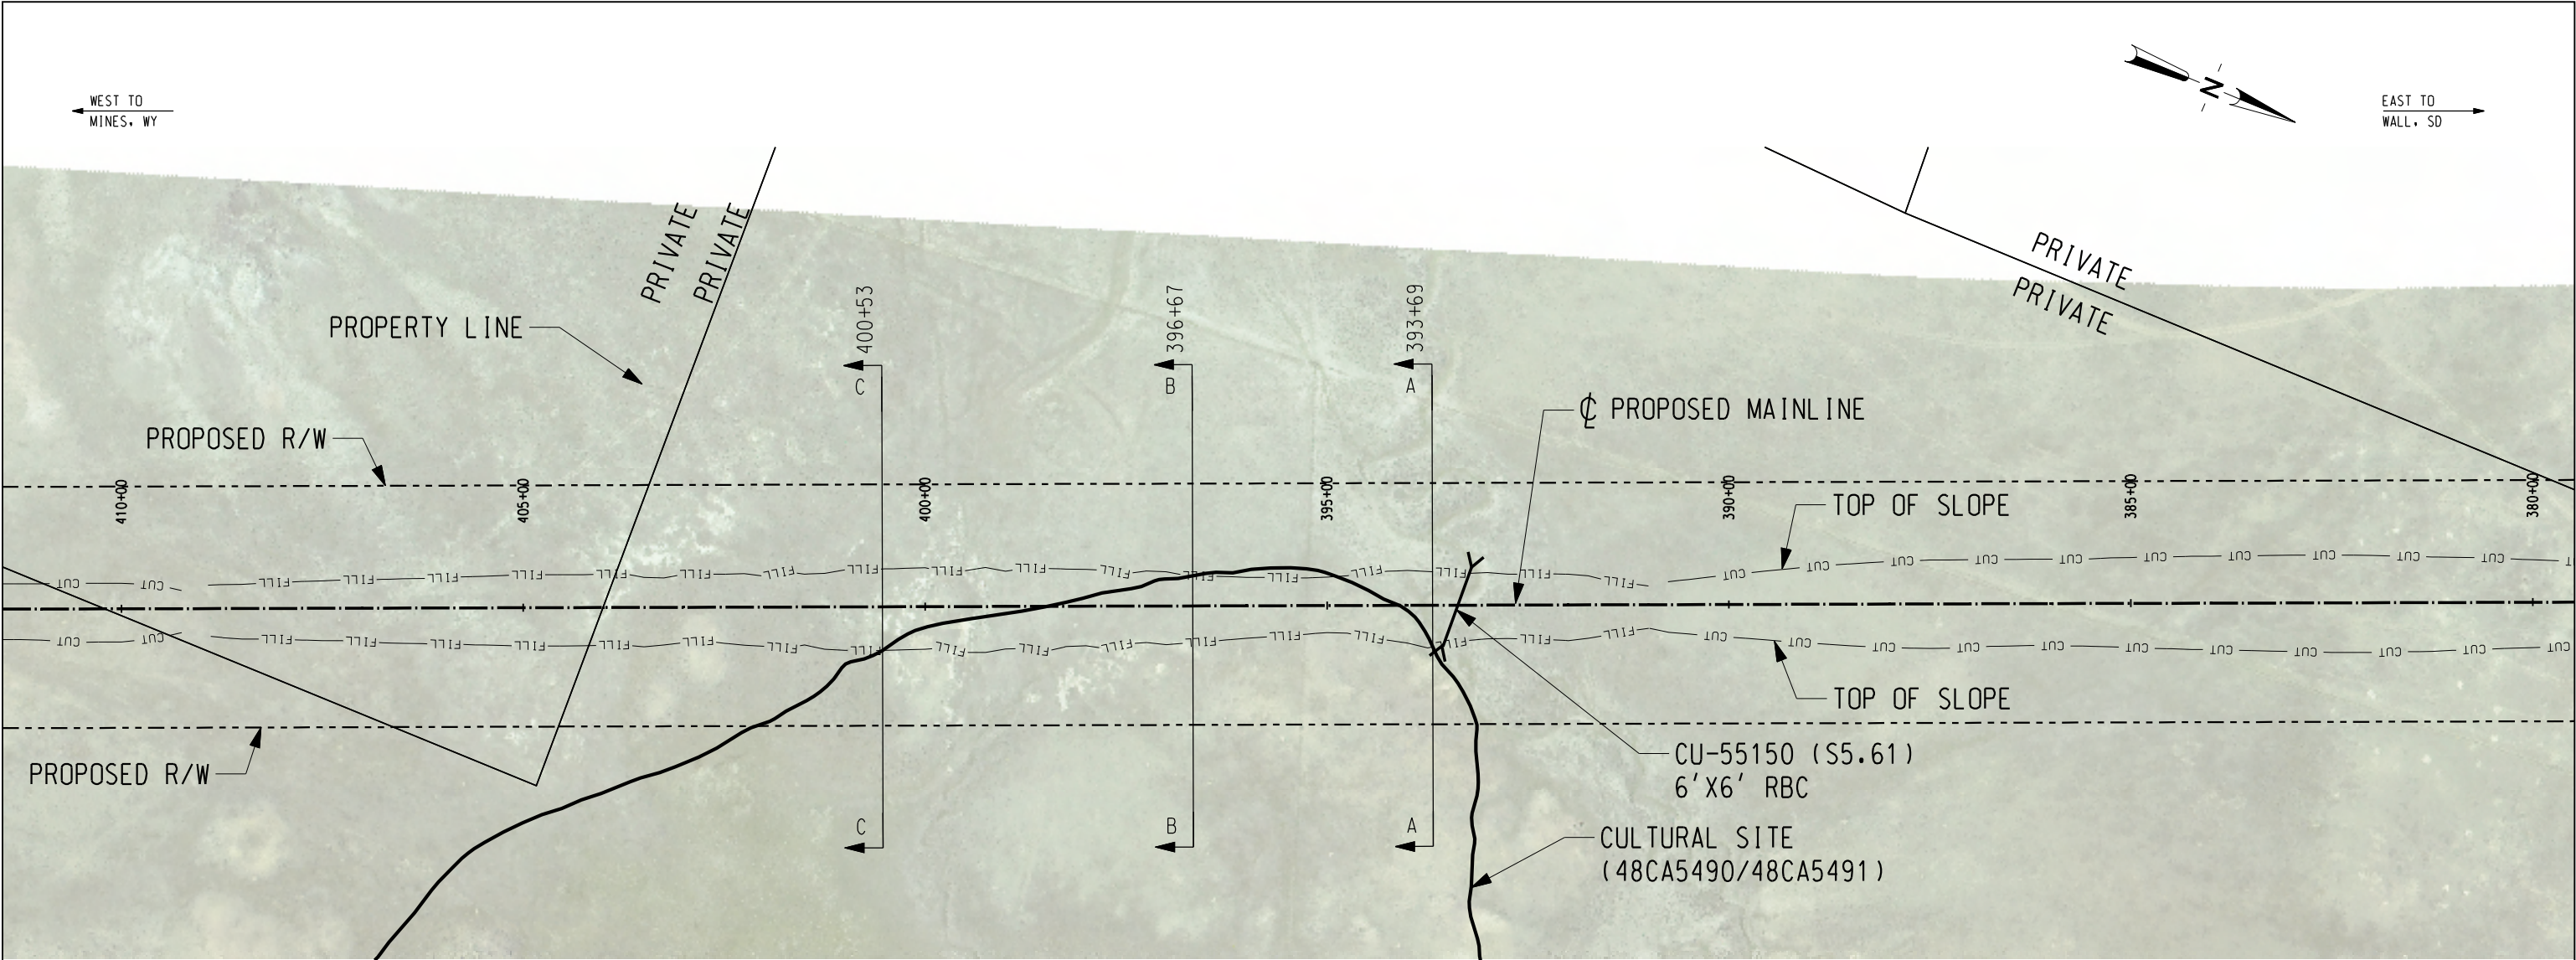

CULTURAL RESOURCE SITE NOTES:

SITE #: 48CA5490/48CA5491

PROPERTY TYPE: PREHISTORIC OPEN CAMP AND STONE CIRCLE
HISTORIC HOMESTEAD AND ARTIFACT SCATTER

NR QUALIFICATIONS: UNEVALUATED - CRITERION A (PREHISTORIC STONE CIRCLE),
NOT ELIGIBLE - CRITERIA B, C, OR D (PREHISTORIC OPEN CAMP AND HISTORIC
HOMESTEAD AND ARTIFACT SCATTER).

ISSUES WITH INTEGRITY OF SETTING: IF ELIGIBLE UNDER CRITERION A, THE SITE'S
SETTING MAY BE COMPROMISED.

DIRECT IMPACTS: NO. APPROXIMATELY 10% OF THE SITE IS LOCATED WITHIN THE
PROPOSED DM&E RIGHT-OF-WAY AND APPROXIMATELY 5% OF THE SITE IS LOCATED WITHIN
THE FILL BOUNDARY.

CUT: NO

FILL: YES (15 FEET)

DM&E MANAGEMENT RECOMMENDATION: NATIVE AMERICAN CONSULTATION IS RECOMMENDED TO
RESOLVE CRITERION A ELIGIBILITY. A TREATMENT PLAN WILL BE DEVELOPED TO ADDRESS
ADVERSE AFFECTS TO THE SITE IF THE SITE IS ELIGIBLE.



LEGEND

—BF—	—	BURIED FIBER OPTICS EXISTING	—W—	—	WATER EXISTING
—BF—	—	BURIED FIBER OPTICS PROPOSED	—W—	—	WATER PROPOSED
—BP—	—	BURIED POWER LINES EXISTING	—	—	STEAM LINES
—BP—	—	BURIED POWER LINES PROPOSED	—BT—	—	TELEPHONE LINES EXISTING
—	—	COMMUNICATION LINES	—BT—	—	TELEPHONE LINES PROPOSED
—OP—	—	OVERHEAD POWER LINES EXISTING	—x—x—x—	—	FENCE EXISTING
—OP—	—	OVERHEAD POWER LINES PROPOSED	—	—	CENTERLINE EXISTING
—G—	—	NATURAL GAS EXISTING	—	—	PROPOSED R/W
—G—	—	NATURAL GAS PROPOSED	—	—	PROPERTY LINES
—O—	—	OIL EXISTING	—	—	PRELIMINARY R/W
—O—	—	OIL PROPOSED	—	—	ROAD CROSSING (RD)
—A—	—	AIR EXISTING	—	—	DITCH CENTERLINE PROPOSED
—A—	—	AIR PROPOSED	—CUT—	—	PROPOSED TOP OF SLOPE (CUT)
—S—	—	SANITARY SEWER EXISTING	—FILL—	—	PROPOSED TOE OF SLOPE (FILL)
—S—	—	SANITARY SEWER PROPOSED	—	—	CULTURAL SITE BOUNDARY
—ST—	—	STORM SEWER EXISTING	—	—	RIP RAP
—ST—	—	STORM SEWER PROPOSED	—	—	PROPOSED CULVERT (CU)
—	—	CENTERLINE	—	—	PROPOSED BRIDGE (BR)
—	—	UTILITY POLE			
—	—	MILEPOST (MP)			

NO.	DATE	REVISIONS

PRELIMINARY
NOT FOR CONSTRUCTION




DM&E
DAKOTA, MINNESOTA & EASTERN RAILROAD

CHECKED BY: TRK/WTM	FILE NAME:
DESIGNED BY: TDE/RAC	SCALE: AS NOTED
DRAWN BY: JTB/DJR	DATE: OCT 2008

PROJECT DESCRIPTION:
SEGMENT 5 MP 5.6-5.8 PARCEL NO. WYC046

LOCATION: WYOMING	SUBDIVISION: NEW BUILD
DRAWING TITLE: CULTURAL SITE PLAN SITE NO. 48CA5490/48CA5491	SHEET NO.: 1 of 2

C:\P\working\OMA\0346525\CL-WY-MP005_48CA5490_48CA5491.dgn
11/4/2008 3:49:34 PM

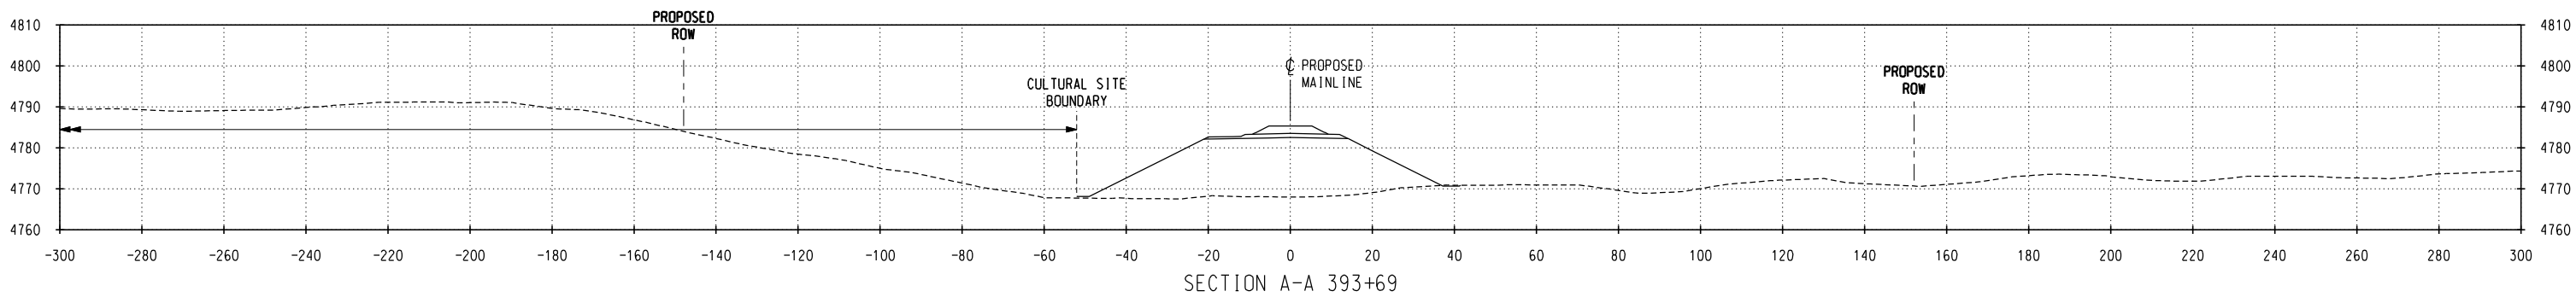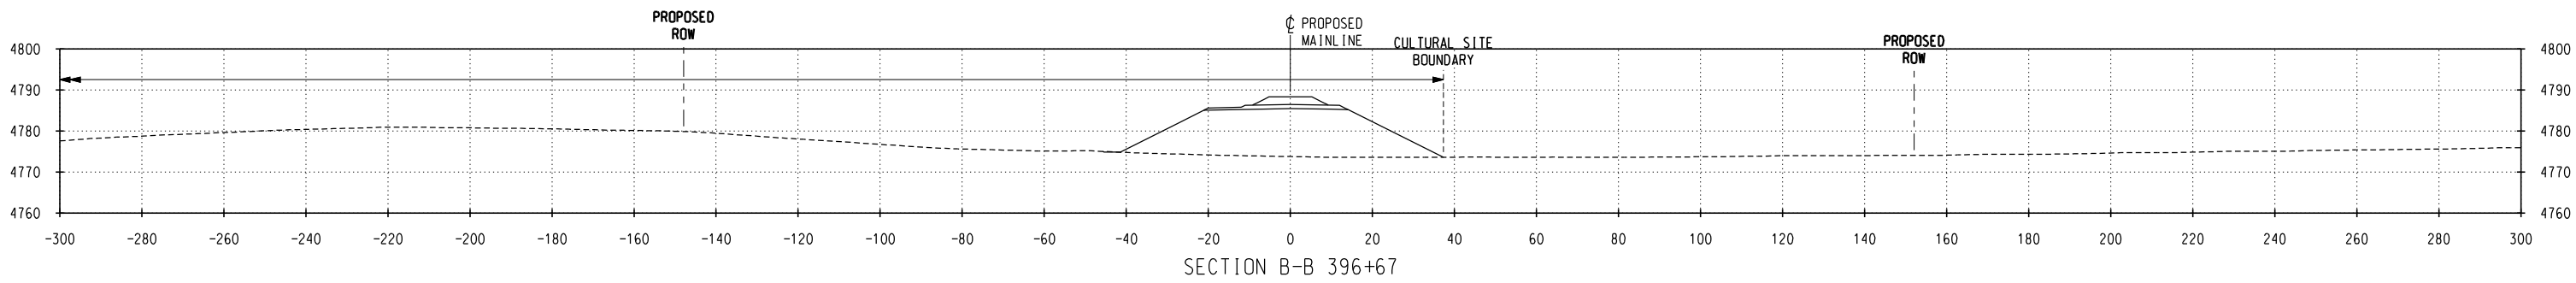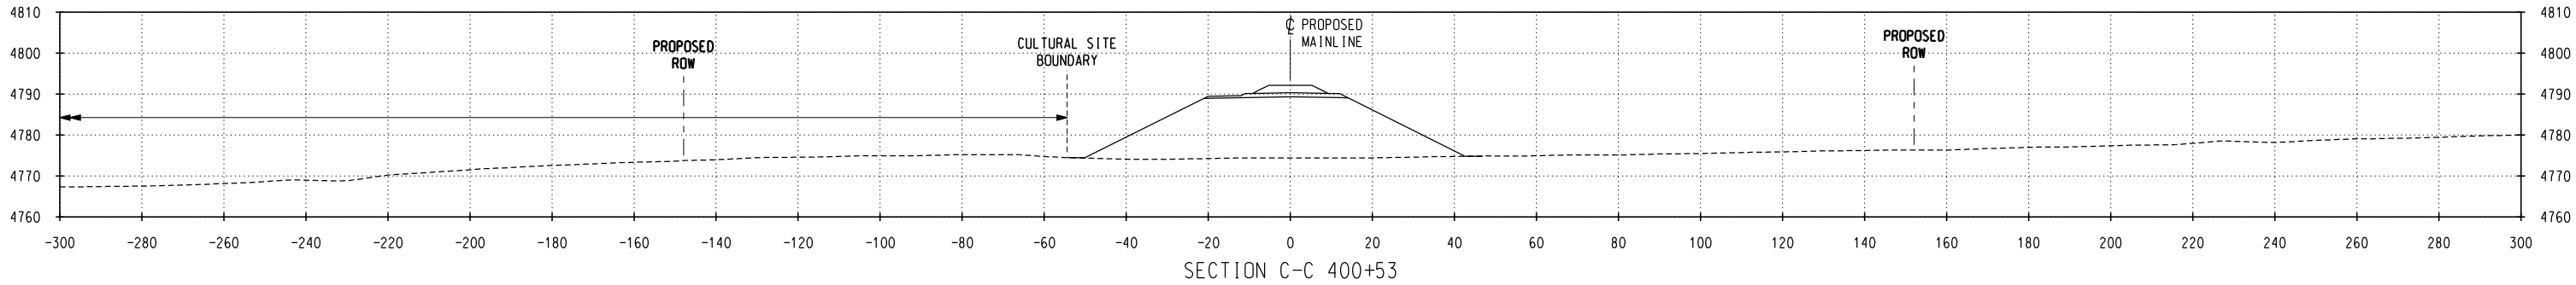

NO.	DATE	REVISIONS

PRELIMINARY
NOT FOR CONSTRUCTION

DM&E
DAKOTA, MINNESOTA & EASTERN RAILROAD

CHECKED BY: TRK/WTM	FILE NAME:
DESIGNED BY: TDE/RAC	SCALE: AS NOTED
DRAWN BY: JTB/DJR	DATE: OCT 2008

PROJECT DESCRIPTION:
SEGMENT 5 MP 5.6-5.8 PARCEL NO. WYCB046

LOCATION:	WYOMING
DRAWING TITLE:	CULTURAL SITE CROSS SECTIONS SITE NO. 48CA5490, 48CA5491

SUBDIVISION:	NEW BUILD
SHEET NO.:	2 of 2