


c:\pwworking\omni\0355229\CL-WY-MPS006_48CA6123.dgn 10/31/2008 3:17:59 PM

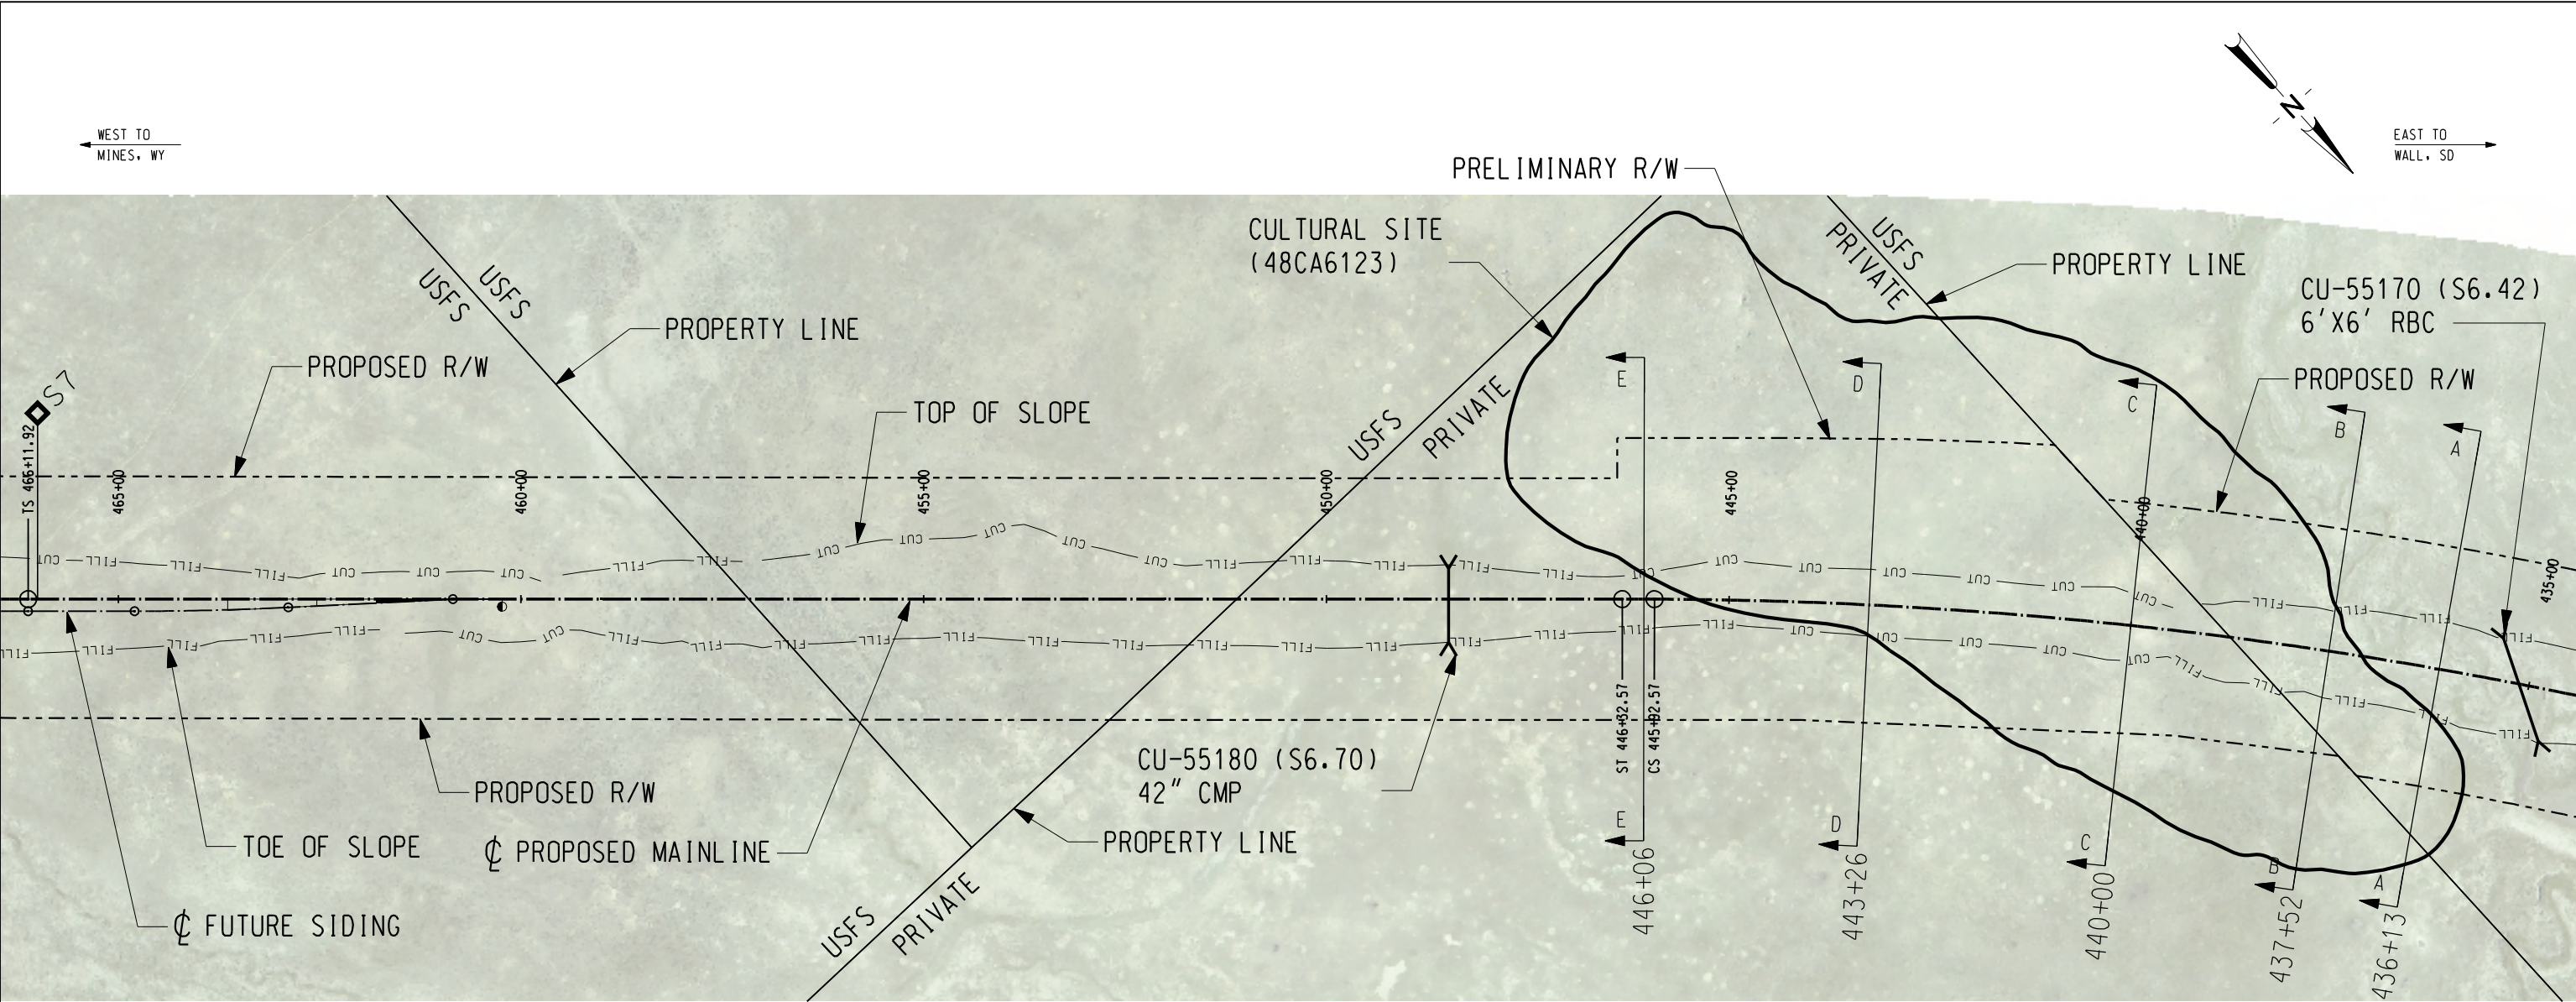

CULTURAL RESOURCE SITE NOTES:

SITE #: 48CA6123

PROPERTY TYPE: MULTICOMPONENT - PREHISTORIC STONE CIRCLE, LITHIC SCATTER AND HISTORIC ARTIFACT SCATTER

NR QUALIFICATIONS: PREHISTORIC COMPONENT - ELIGIBLE UNDER CRITERION D. UNEVALUATED UNDER CRITERION A. HISTORIC COMPONENT - NON-CONTRIBUTING ELEMENT


INTEGRITY OF SETTING: POSSIBLE

DIRECT IMPACTS: APPROXIMATELY 70 PERCENT OF THE SITE FALLS WITHIN THE PROPOSED DM&E RIGHT-OF-WAY AND THE SITE WILL BE IMPACTED BY THE CUT/FILL BOUNDARY.

CUT: YES (10')

FILL: YES (25')

DM&E MANAGEMENT RECOMMENDATION: RESOLVE ELIGIBILITY UNDER CRITERION A. THE SITE WILL BE ADVERSLY IMPACTED BY THE PROPOSED DM&E RAILROAD. A MITIGATION PLAN SHOULD BE DEVELOPED FOR THE SITE.

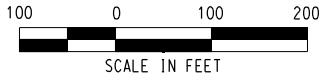

LEGEND

- | | | | |
|------|-------------------------------|---------|-------------------------------|
| —BF— | BURIED FIBER OPTICS EXISTING | —w— | WATER EXISTING |
| —BF— | BURIED FIBER OPTICS PROPOSED | —w— | WATER PROPOSED |
| —BP— | BURIED POWER LINES EXISTING | — | STEAM LINES |
| —BP— | BURIED POWER LINES PROPOSED | —BT— | TELEPHONE LINES EXISTING |
| — | COMMUNICATION LINES | —BT— | TELEPHONE LINES PROPOSED |
| —OP— | OVERHEAD POWER LINES EXISTING | —x—x—x— | FENCE EXISTING |
| —OP— | OVERHEAD POWER LINES PROPOSED | — | CENTERLINE EXISTING |
| —G— | NATURAL GAS EXISTING | — | PROPOSED CL RAILROAD MAINLINE |
| —G— | NATURAL GAS PROPOSED | — | PROPOSED R/W |
| —O— | OIL EXISTING | — | PROPERTY LINES |
| —O— | OIL PROPOSED | — | PRELIMINARY R/W |
| —A— | AIR EXISTING | — | ROAD CROSSING (RD) |
| —A— | AIR PROPOSED | — | DITCH CENTERLINE PROPOSED |
| —S— | SANITARY SEWER EXISTING | —CUT— | PROPOSED TOP OF SLOPE (CUT) |
| —S— | SANITARY SEWER PROPOSED | —FILL— | PROPOSED TOE OF SLOPE (FILL) |
| —ST— | STORM SEWER EXISTING | — | CULTURAL SITE BOUNDARY |
| —ST— | STORM SEWER PROPOSED | — | RIP RAP |
| —CL— | CENTERLINE | — | PROPOSED CULVERT (CU) |
| —UP— | UTILITY POLE | — | PROPOSED BRIDGE (BR) |
| —MP— | MILEPOST (MP) | | |

NO.	DATE	REVISIONS

PRELIMINARY
NOT FOR CONSTRUCTION


DM&E
DAKOTA, MINNESOTA & EASTERN RAILROAD

CHECKED BY: WTM/ALS	FILE NAME:
DESIGNED BY: TDE/RAC	SCALE: AS NOTED
DRAWN BY: JTB/DJR	DATE: SEPT 2008


PROJECT DESCRIPTION:
SEGMENT 5 MP S6.3-S6.6 PARCEL NO. WYCB046 & WYCB047

LOCATION: WYOMING	SUBDIVISION: NEW BUILD
DRAWING TITLE: CULTURAL SITE PLAN SITE NO. 48CA6123	SHEET NO.: 1 of 3


c:\pwworking\oma\10395229\CL-WY-MPS006_48CA6123.dgn
10/3/2008 3:21:42 PM

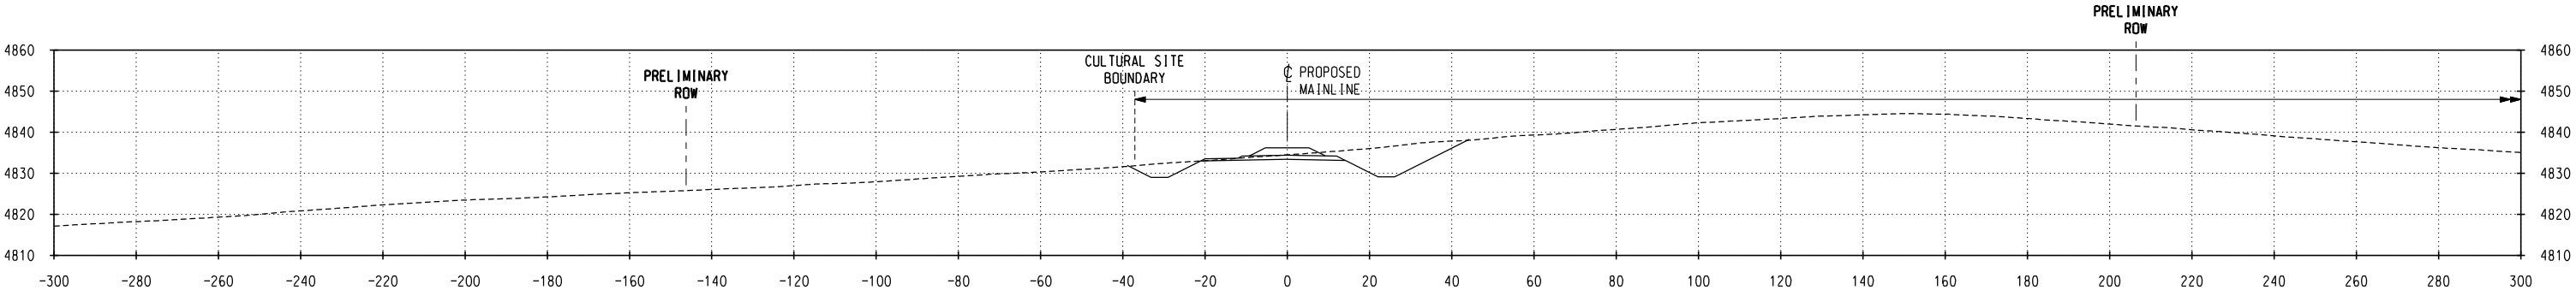


SECTION D-D STA 443+26

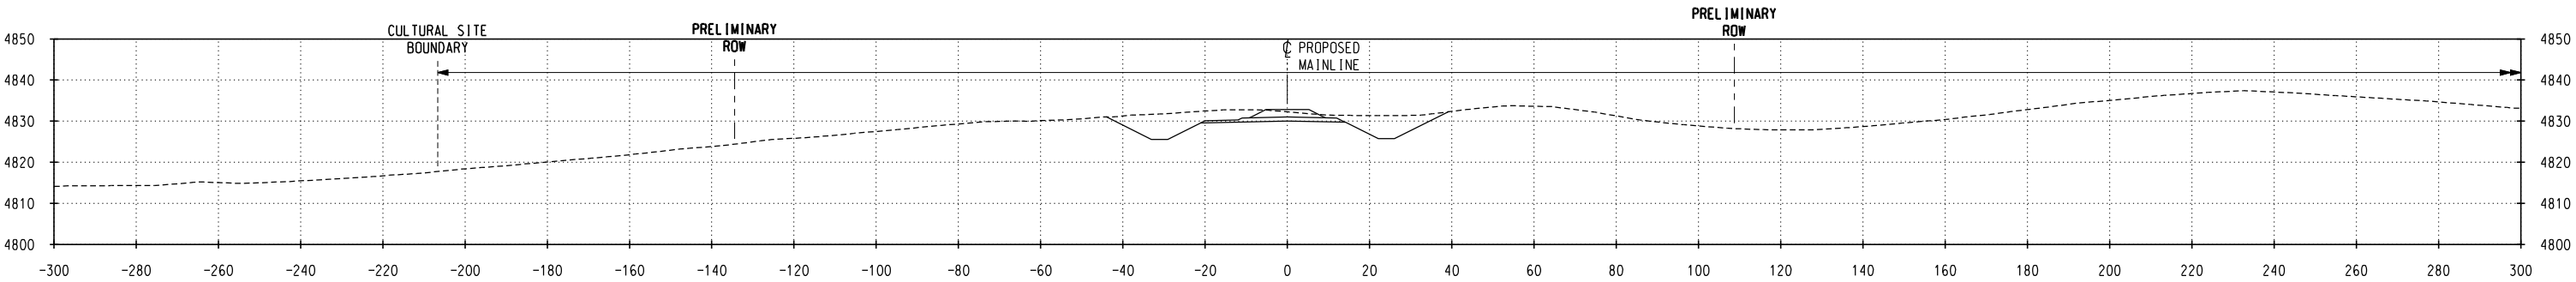

SECTION C-C STA 440+00

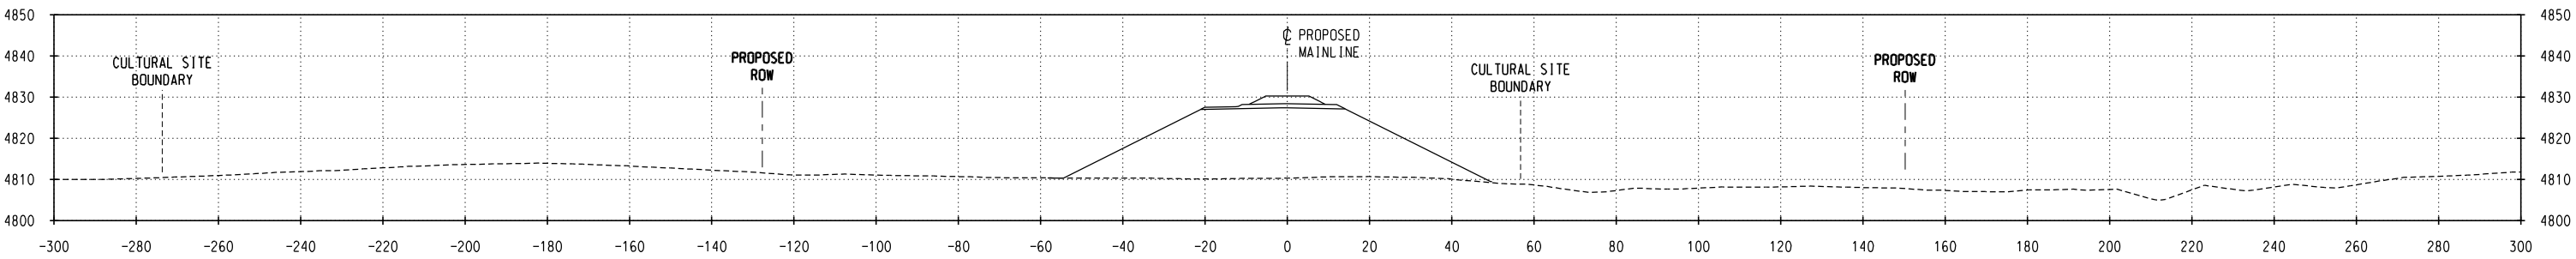

SECTION B-B STA 437+52

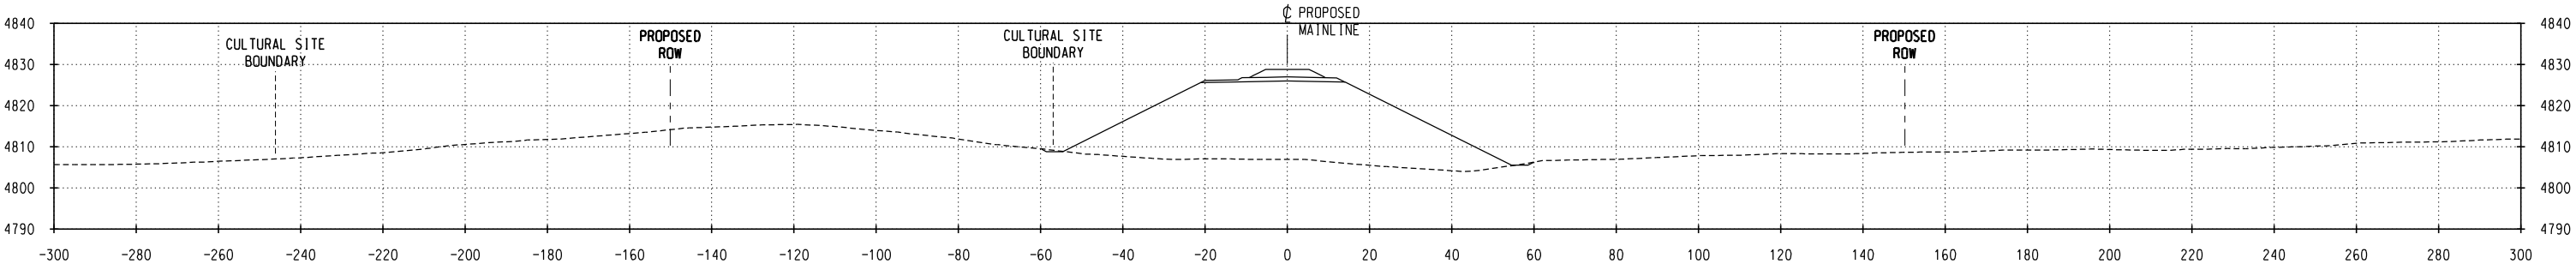

SECTION A-A STA 436+13

NO.	DATE	REVISIONS

PRELIMINARY
NOT FOR CONSTRUCTION

DM&E
DAKOTA, MINNESOTA & EASTERN RAILROAD


CHECKED BY: WTM/ALS	FILE NAME:
DESIGNED BY: TDE/RAC	SCALE: AS NOTED
DRAWN BY: JTB/DJR	DATE: SEPT 2008

PROJECT DESCRIPTION:
SEGMENT 5
MP S006.3-S006.6
PARCEL NO. WYCB046 & WYCB047

LOCATION: WYOMING
DRAWING TITLE:
CULTURAL SITE CROSS SECTIONS
SITE NO. 48CA6123

SUBDIVISION:
NEW BUILD
SHEET NO.:
2 of 3

c:\pwworking\oma\0385229\CL-WY-MPS006_48CA6123.dgn
10/3/2008 3:21:10 PM

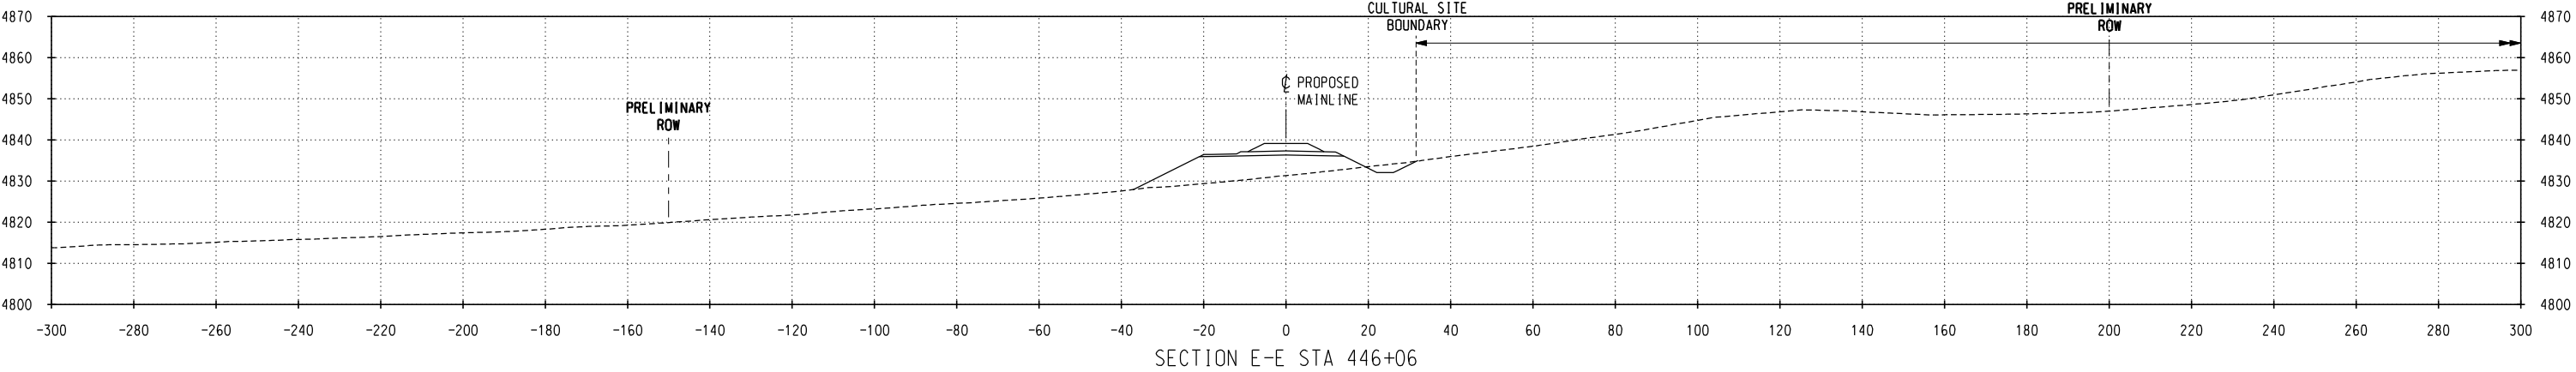

SECTION E-E STA 446+06

NO.	DATE	REVISIONS

PRELIMINARY
NOT FOR CONSTRUCTION

DM&E
DAKOTA, MINNESOTA & EASTERN RAILROAD

CHECKED BY: WTM/ALS	FILE NAME:
DESIGNED BY: TDE/RAC	SCALE: AS NOTED
DRAWN BY: JTB/DJR	DATE: SEPT 2008

PROJECT DESCRIPTION:
SEGMENT 5
MP S006.3-S006.6
PARCEL NO. WYCB046 & WYCB047

LOCATION: WYOMING	SUBDIVISION: NEW BUILD
DRAWING TITLE: CULTURAL SITE CROSS SECTIONS SITE NO. 48CA6123	SHEET NO.: 3 of 3