


C:\P\Working\OMA\0346525\CL-WY-MP007_48CA1528_48CA2879_48CA2880.dgn
10/30/2008 3:54:06 PM

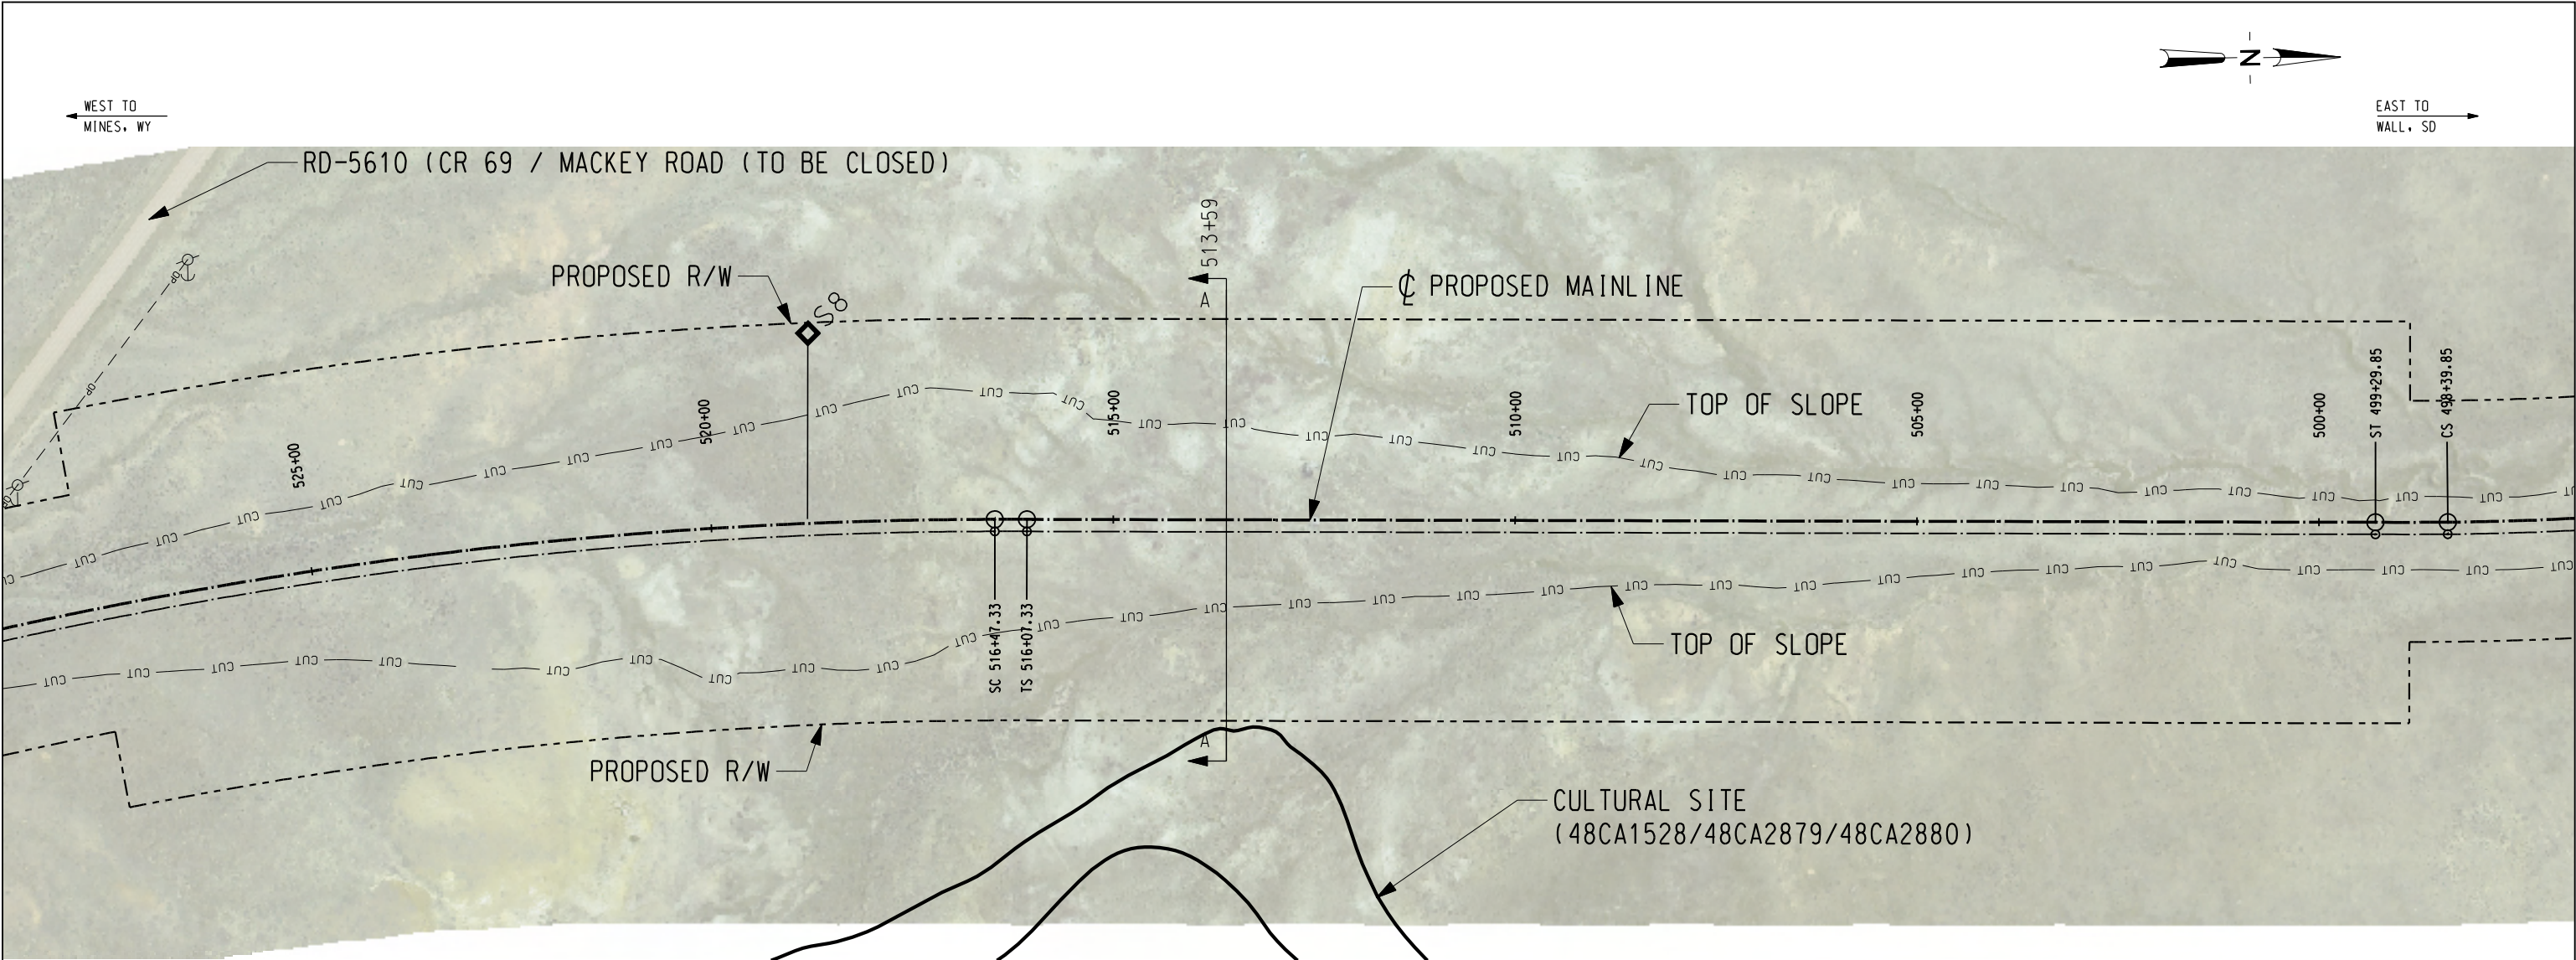

CULTURAL RESOURCE SITE NOTES:

SITE #: 48CA1528 / 48CA2879 / 48CA2880

PROPERTY TYPE: PREHISTORIC OPEN CAMP AND STONE CIRCLE

NR QUALIFICATIONS: UNEVALUATED - CRITERION A (PREHISTORIC STONE CIRCLE),
NOT ELIGIBLE - CRITERION D (PREHISTORIC LITHIC SCATTER).


ISSUES WITH INTEGRITY OF SETTING: IF ELIGIBLE UNDER CRITERION A, THE SITE'S
SETTING MAY BE COMPROMISED.

DIRECT IMPACTS: NO, THE SITE IS LOCATED OUTSIDE OF THE PROPOSED DM&E
RIGHT-OF-WAY AND WILL NOT BE IMPACTED BY THE PROPOSED CUT/FILL BOUNDARY.

CUT: NO

FILL: NO

DM&E MANAGEMENT RECOMMENDATION: NATIVE AMERICAN CONSULTATION IS RECOMMENDED
TO RESOLVE CRITERION A ELIGIBILITY. IF THE SITE IS ELIGIBLE, A TREATMENT PLAN
WILL BE DEVELOPED TO ADDRESS ADVERSE AFFECTS TO THE SITE. AVOIDENCE OF THE
SITE IS RECOMMENDED.

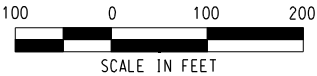

LEGEND

- | | | | |
|------|-------------------------------|---------|------------------------------|
| —BF— | BURIED FIBER OPTICS EXISTING | —W— | WATER EXISTING |
| —BF— | BURIED FIBER OPTICS PROPOSED | —W— | WATER PROPOSED |
| —BP— | BURIED POWER LINES EXISTING | — | STEAM LINES |
| —BP— | BURIED POWER LINES PROPOSED | —BT— | TELEPHONE LINES EXISTING |
| — | COMMUNICATION LINES | —BT— | TELEPHONE LINES PROPOSED |
| —OP— | OVERHEAD POWER LINES EXISTING | —x—x—x— | FENCE EXISTING |
| —OP— | OVERHEAD POWER LINES PROPOSED | — | CENTERLINE EXISTING |
| —G— | NATURAL GAS EXISTING | — | PROPOSED RAILROAD MAINLINE |
| —G— | NATURAL GAS PROPOSED | — | PROPOSED R/W |
| —O— | OIL EXISTING | — | PROPERTY LINES |
| —O— | OIL PROPOSED | — | PRELIMINARY R/W |
| —A— | AIR EXISTING | — | ROAD CROSSING (RD) |
| —A— | AIR PROPOSED | — | DITCH CENTERLINE PROPOSED |
| —S— | SANITARY SEWER EXISTING | —CUT— | PROPOSED TOP OF SLOPE (CUT) |
| —S— | SANITARY SEWER PROPOSED | —FILL— | PROPOSED TOE OF SLOPE (FILL) |
| —ST— | STORM SEWER EXISTING | — | CULTURAL SITE BOUNDARY |
| —ST— | STORM SEWER PROPOSED | — | RIP RAP |
| — | CENTERLINE | — | PROPOSED CULVERT (CU) |
| — | UTILITY POLE | — | PROPOSED BRIDGE (BR) |
| — | MILEPOST (MP) | | |

NO.	DATE	REVISIONS

PRELIMINARY
NOT FOR CONSTRUCTION


DM&E
DAKOTA, MINNESOTA & EASTERN RAILROAD

CHECKED BY: TRK/WTM	FILE NAME:
DESIGNED BY: TDE/RAC	SCALE: AS NOTED
DRAWN BY: JTB/DJR	DATE: OCT 2008

PROJECT DESCRIPTION:
SEGMENT 5 MP 7.8-8.1 PARCEL NO. WYCB048

LOCATION: WYOMING	SUBDIVISION: NEW BUILD
DRAWING TITLE: CULTURAL SITE PLAN SITE NO. 48CA1528/48CA2879 /48CA2880	SHEET NO.: 1 of 2

C:\P\Working\OMA\0346525\CL-WY-MP007_48CA1528_48CA2879_48CA2880.dgn 10/22/2008 6:10:44 AM

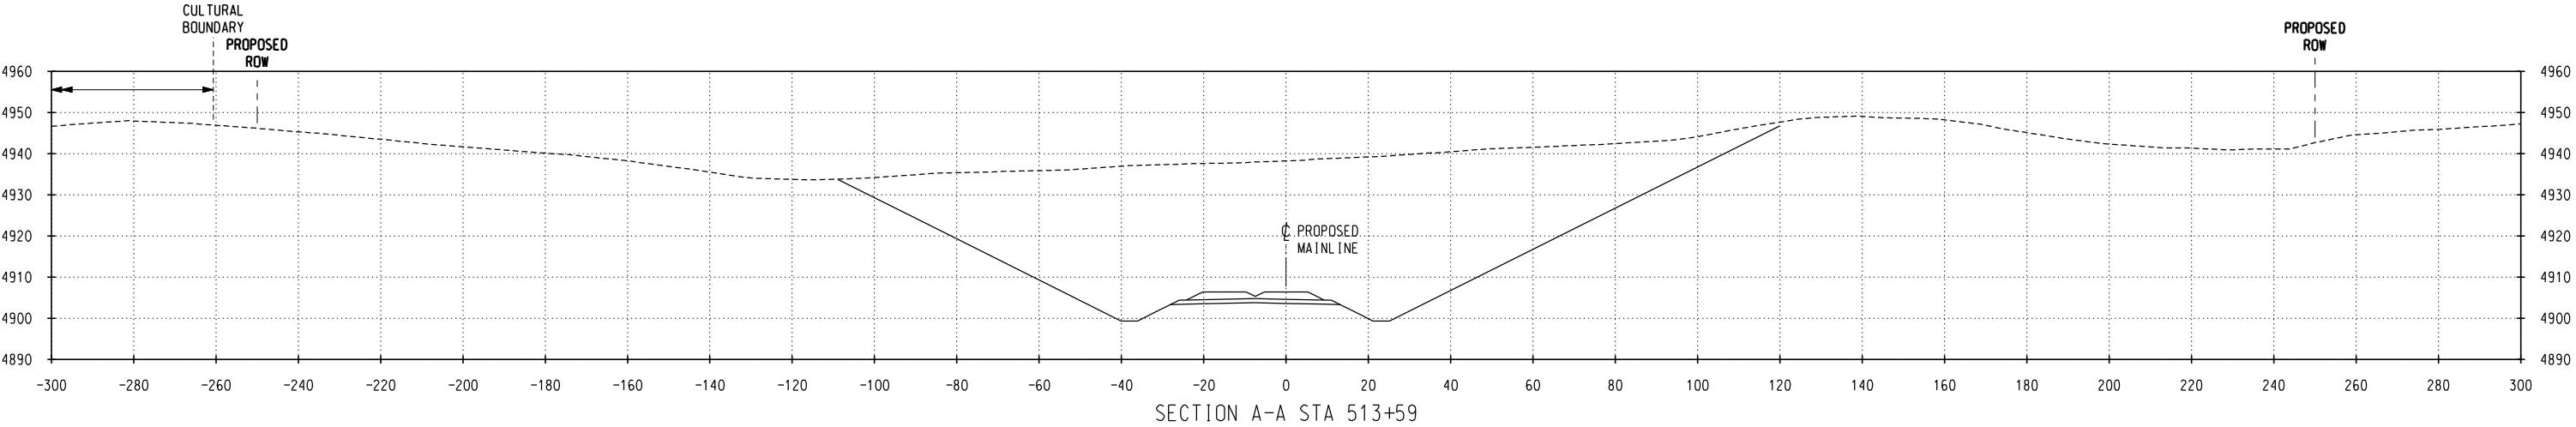

SECTION A-A STA 513+59

NO.	DATE	REVISIONS



DAKOTA, MINNESOTA & EASTERN RAILROAD

CHECKED BY: TRK/WTM	FILE NAME:
DESIGNED BY: TDE/RAC	SCALE: AS NOTED
DRAWN BY: JTB/DJR	DATE: OCT 2008

PROJECT DESCRIPTION:
SEGMENT 5 MP 7.8-8.1 PARCEL NO. WYCB048

LOCATION: WYOMING
DRAWING TITLE: CULTURAL SITE CROSS SECTIONS SITE NO. 48CA1528, 48CA2879 & 48CA2880

SUBDIVISION: NEW BUILD
SHEET NO.: 2 of 2