


WEST TO
MINES, WY

EAST TO
WALL, SD

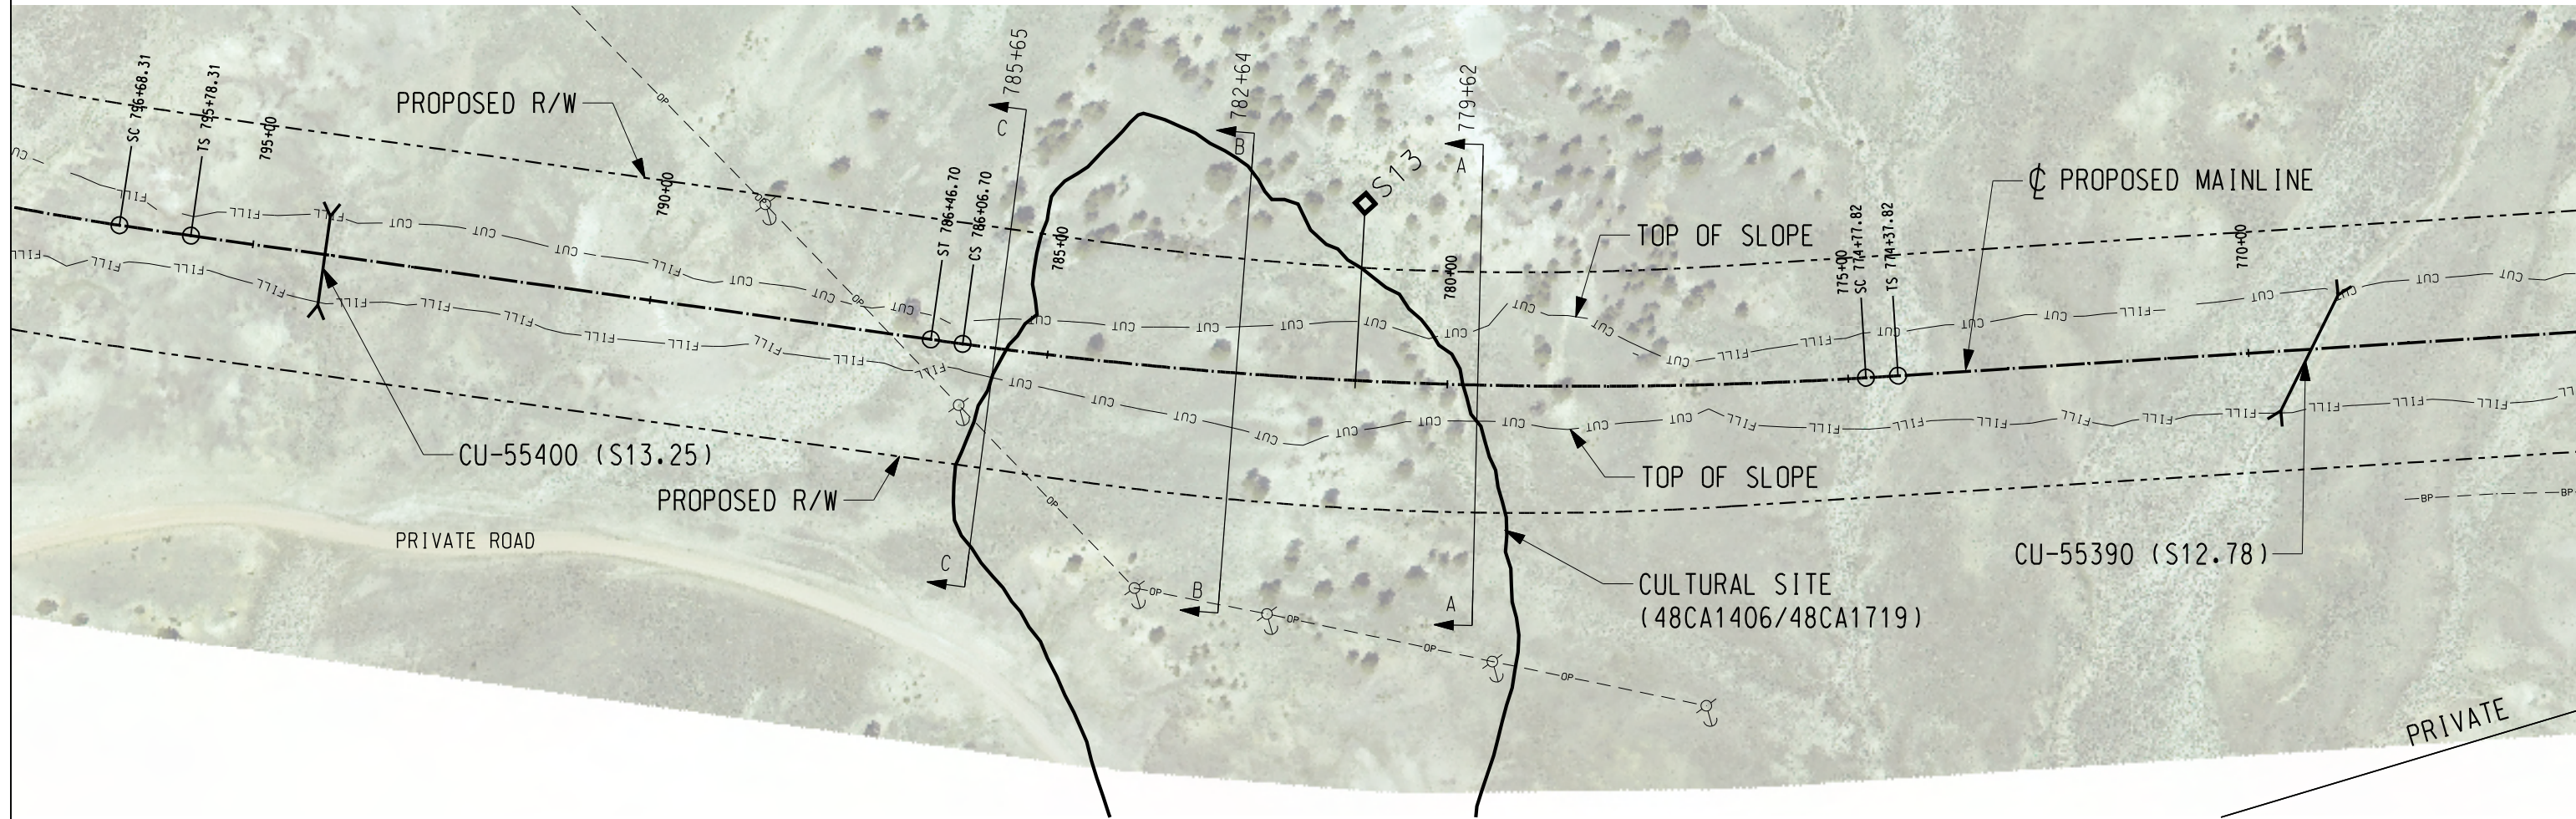

CULTURAL RESOURCE SITE NOTES:

SITE #: 48CA1406/48CA1719

PROPERTY TYPE: PREHISTORIC STONE CIRCLE & LITHIC SCATTER
HISTORIC ARTIFACT SCATTER

NR QUALIFICATIONS: UNEVALUATED - CRITERION A (PREHISTORIC STONE CIRCLE),
NOT ELIGIBLE - CRITERION D (PREHISTORIC LITHIC SCATTER & HISTORIC ARTIFACT
SCATTER).

ISSUES WITH INTEGRITY OF SETTING: IF ELIGIBLE UNDER CRITERION A, THE SITE'S
SETTING MAY BE COMPROMISED.

DIRECT IMPACTS: YES, APPROXIMATELY 30% OF THE SITE IS LOCATED WITHIN THE
PROPOSED DM&E RIGHT-OF-WAY AND APPROXIMATELY 15% OF THE SITE IS LOCATED
WITHIN THE CUT BOUNDARY.

CUT: YES (20 FEET)

FILL: NO

DM&E MANAGEMENT RECOMMENDATION: NATIVE AMERICAN CONSULTATION IS RECOMMENDED
TO RESOLVE CRITERION A ELIGIBILITY. IF ELIGIBLE, A TREATMENT PLAN WILL BE
DEVELOPED TO ADDRESS ADVERSE AFFECTS TO THE SITE. THE PORTION OF THE SITE
LOCATED OUTSIDE OF THE PROPOSED RIGHT-OF-WAY SHOULD BE FENCED OFF BEFORE
CONSTRUCTION AND MONITORED DURING CONSTRUCTION BY A QUALIFIED ARCHAEOLOGIST.

LEGEND

- | | | | |
|------|-------------------------------|---------|------------------------------|
| —BF— | BURIED FIBER OPTICS EXISTING | —w— | WATER EXISTING |
| —BF— | BURIED FIBER OPTICS PROPOSED | —w— | WATER PROPOSED |
| —BP— | BURIED POWER LINES EXISTING | — | STEAM LINES |
| —BP— | BURIED POWER LINES PROPOSED | —BT— | TELEPHONE LINES EXISTING |
| — | COMMUNICATION LINES | —BT— | TELEPHONE LINES PROPOSED |
| —OP— | OVERHEAD POWER LINES EXISTING | —x—x—x— | FENCE EXISTING |
| —OP— | OVERHEAD POWER LINES PROPOSED | — | CENTERLINE EXISTING |
| —G— | NATURAL GAS EXISTING | — | PROPOSED R/W |
| —G— | NATURAL GAS PROPOSED | — | PROPERTY LINES |
| —O— | OIL EXISTING | — | PRELIMINARY R/W |
| —O— | OIL PROPOSED | — | ROAD CROSSING (RD) |
| —A— | AIR EXISTING | — | DITCH CENTERLINE PROPOSED |
| —A— | AIR PROPOSED | —CUT— | PROPOSED TOP OF SLOPE (CUT) |
| —S— | SANITARY SEWER EXISTING | —FILL— | PROPOSED TOE OF SLOPE (FILL) |
| —S— | SANITARY SEWER PROPOSED | — | CULTURAL SITE BOUNDARY |
| —ST— | STORM SEWER EXISTING | — | RIP RAP |
| —ST— | STORM SEWER PROPOSED | — | PROPOSED CULVERT (CU) |
| — | CENTERLINE | — | PROPOSED BRIDGE (BR) |
| — | UTILITY POLE | | |
| — | MILEPOST (MP) | | |

100 0 100 200
SCALE IN FEET

NO.	DATE	REVISIONS

PRELIMINARY
NOT FOR CONSTRUCTION

DM&E
DAKOTA, MINNESOTA & EASTERN RAILROAD


CHECKED BY: TRK/WTM	FILE NAME:
DESIGNED BY: TDE/RAC	SCALE: AS NOTED
DRAWN BY: JTB/DJR	DATE: OCT 2008

PROJECT DESCRIPTION:


SEGMENT 5
MP 12.9-13.1
PARCEL NO. WYCB318, WYCB051a & WYCB052

LOCATION: WYOMING	SUBDIVISION: NEW BUILD
DRAWING TITLE: CULTURAL SITE PLAN SITE NO. 48CA1406/48CA1719	SHEET NO.: 1 of 2


C:\pwworking\OMA\0346525\CL-WY-MP013_48CA1406_48CA1719.dgn
11/4/2008 4:09:46 PM

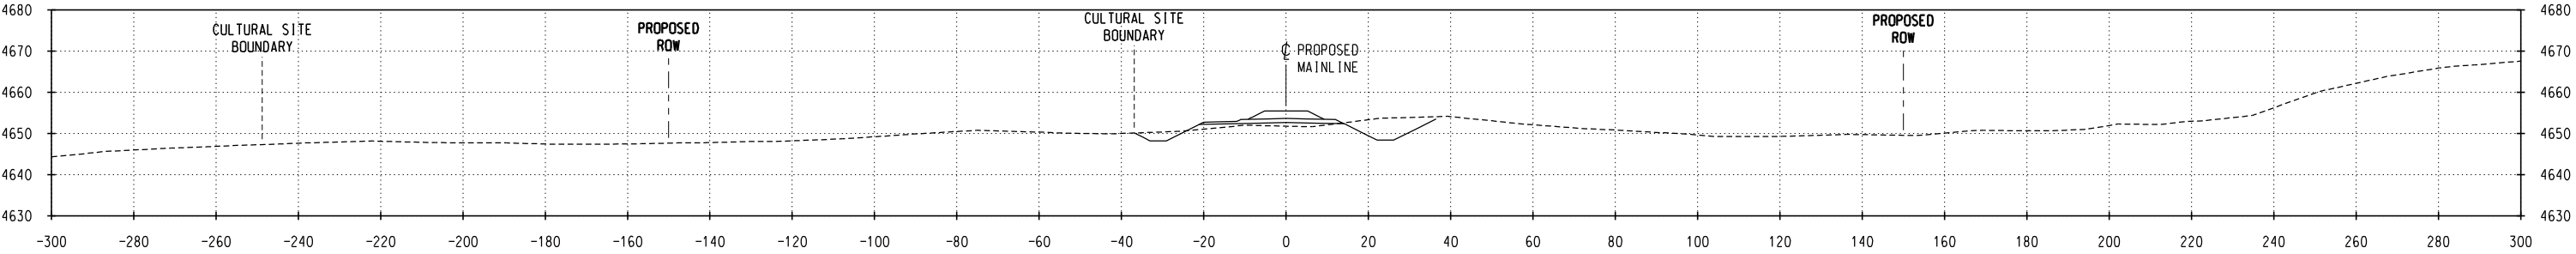

SECTION C-C STA 785+65

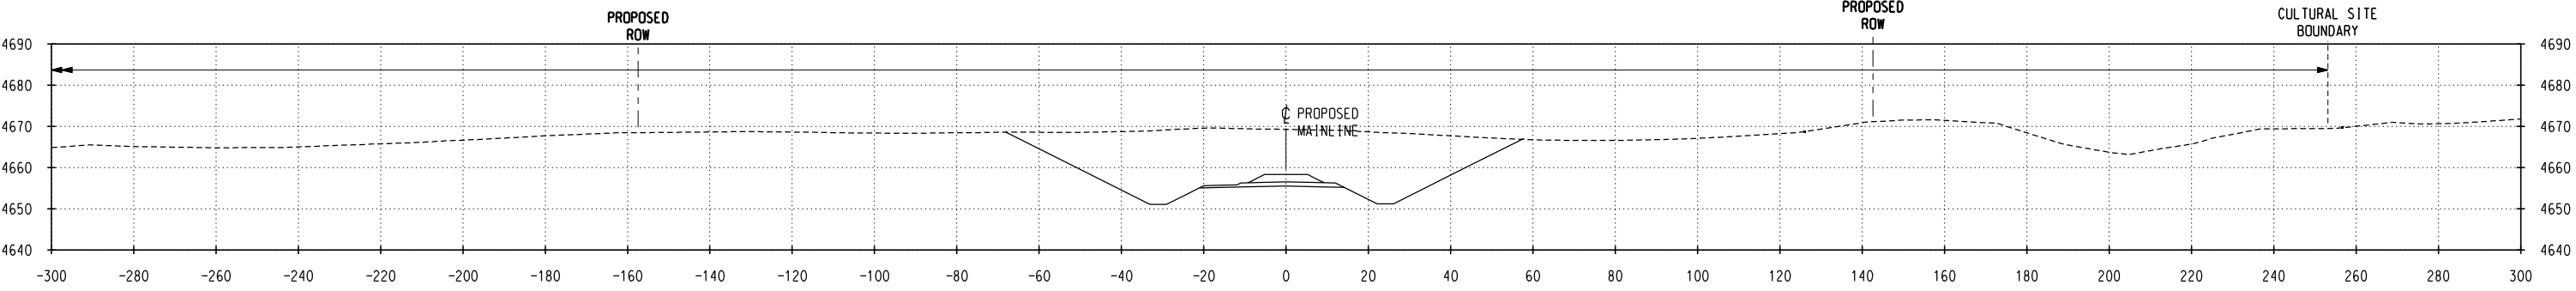

SECTION B-B STA 782+64

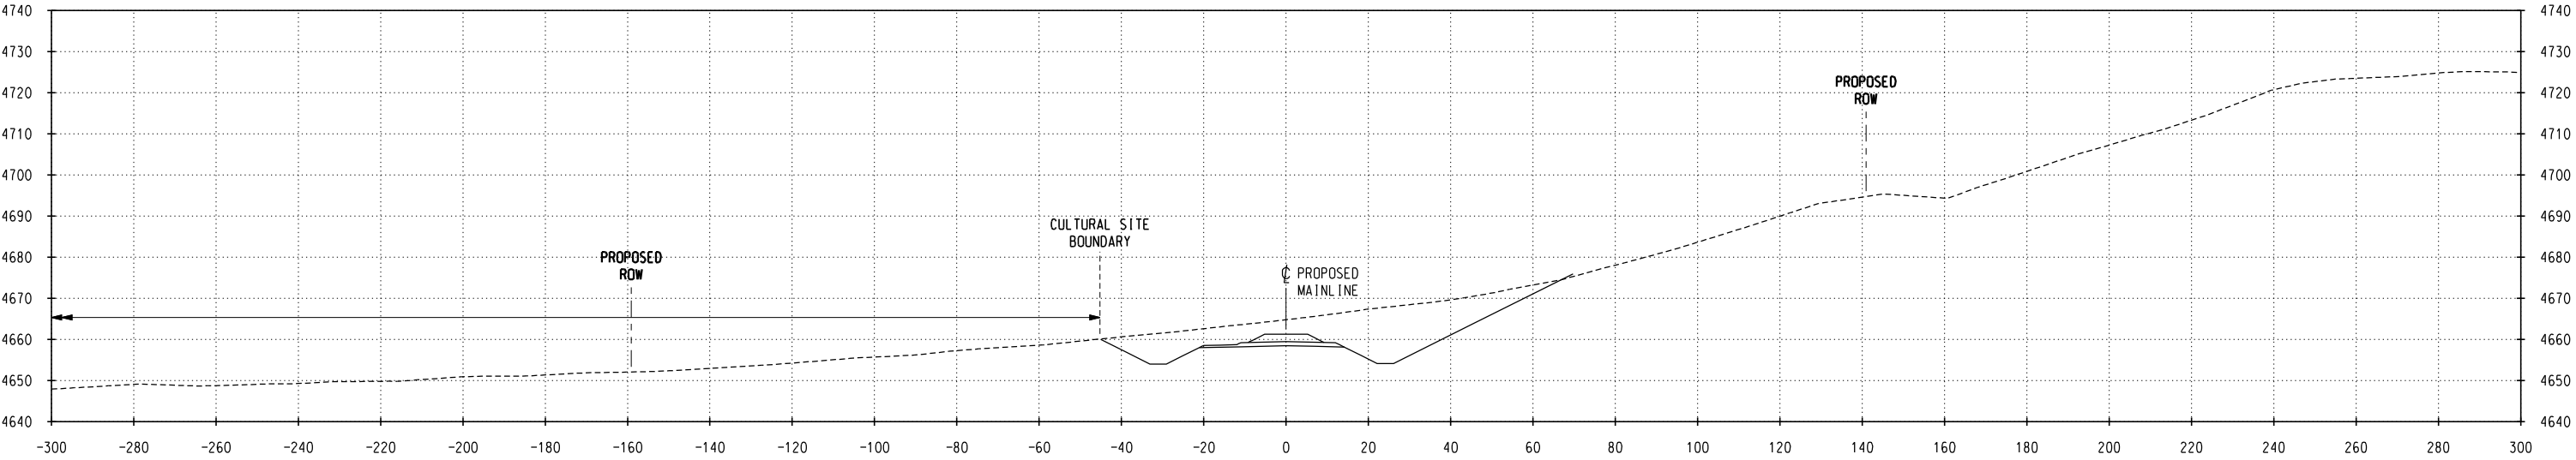

SECTION A-A STA 779+62

NO.	DATE	REVISIONS

PRELIMINARY
NOT FOR CONSTRUCTION

DM&E
DAKOTA, MINNESOTA & EASTERN RAILROAD

CHECKED BY: TRK/WTM	FILE NAME:
DESIGNED BY: TDE/RAC	SCALE: AS NOTED
DRAWN BY: JTB/DJR	DATE: OCT 2008

PROJECT DESCRIPTION:
SEGMENT 5
MP 12.9-13.1
PARCEL NO. WYCB318, WYCB051a & WYCB052

LOCATION: WYOMING
DRAWING TITLE:
CULTURAL SITE CROSS SECTIONS
SITE NO. 48CA1406/48CA1719

SUBDIVISION:
NEW BUILD
SHEET NO.:
2 of 2