

Subject: FW: PIRATE I/L Additional Information - Drainage Structures Outside Proposed ROW
Attachments: Mesa Gateway PIRATE Drainage Exhibits 2022-07-22.pdf

From: Kevin Rice <kprice@up.com>
Sent: Thursday, July 28, 2022 1:06 PM
To: Buckley, Maggie <Maggie.Buckley@jacobs.com>
Cc: Assenza, Adam <adam.assenza@stb.gov>; Phoebus, Elizabeth (Betsi) <Betsi.Phoebus@jacobs.com>
Subject: [EXTERNAL] PIRATE I/L Additional Information - Drainage Structures Outside Proposed ROW

Maggie:

Please see attached exhibit showing the limits of the drainage structures that are slightly outside of our proposed ROW.

On the ASLD segment, there are 3 locations where the drop structure needs to be on ASLD property.


After you have reviewed the information, let me know if you have any questions or concerns.

Thanks!

Kevin Rice, PE
Sr. Manager M/W Environmental
Union Pacific Railroad
(402) 544-2213



This email and any attachments may contain information that is confidential and/or privileged for the sole use of the intended recipient. Any use, review, disclosure, copying, distribution or reliance by others, and any forwarding of this email or its contents, without the express permission of the sender is strictly prohibited by law. If you are not the intended recipient, please contact the sender immediately, delete the e-mail and destroy all copies.

Color: table: K:\Bentley\Workspaces\Bentley\Projects\UPRR_Track\UPRR_Track_V8\color\UPRR.tbl
F:\2020\0501-1000\020-092\40-Design\Microstation\020-092\RLTK\penable\020-092\RLTK.tbl
F:\2020\0501-1000\020-092\40-Design\Microstation\020-092\RLTK\DGN\Sheets\00-Exhibits\Rittenhouse_Channel_Exhibit.dgn
Default
7/22/2022


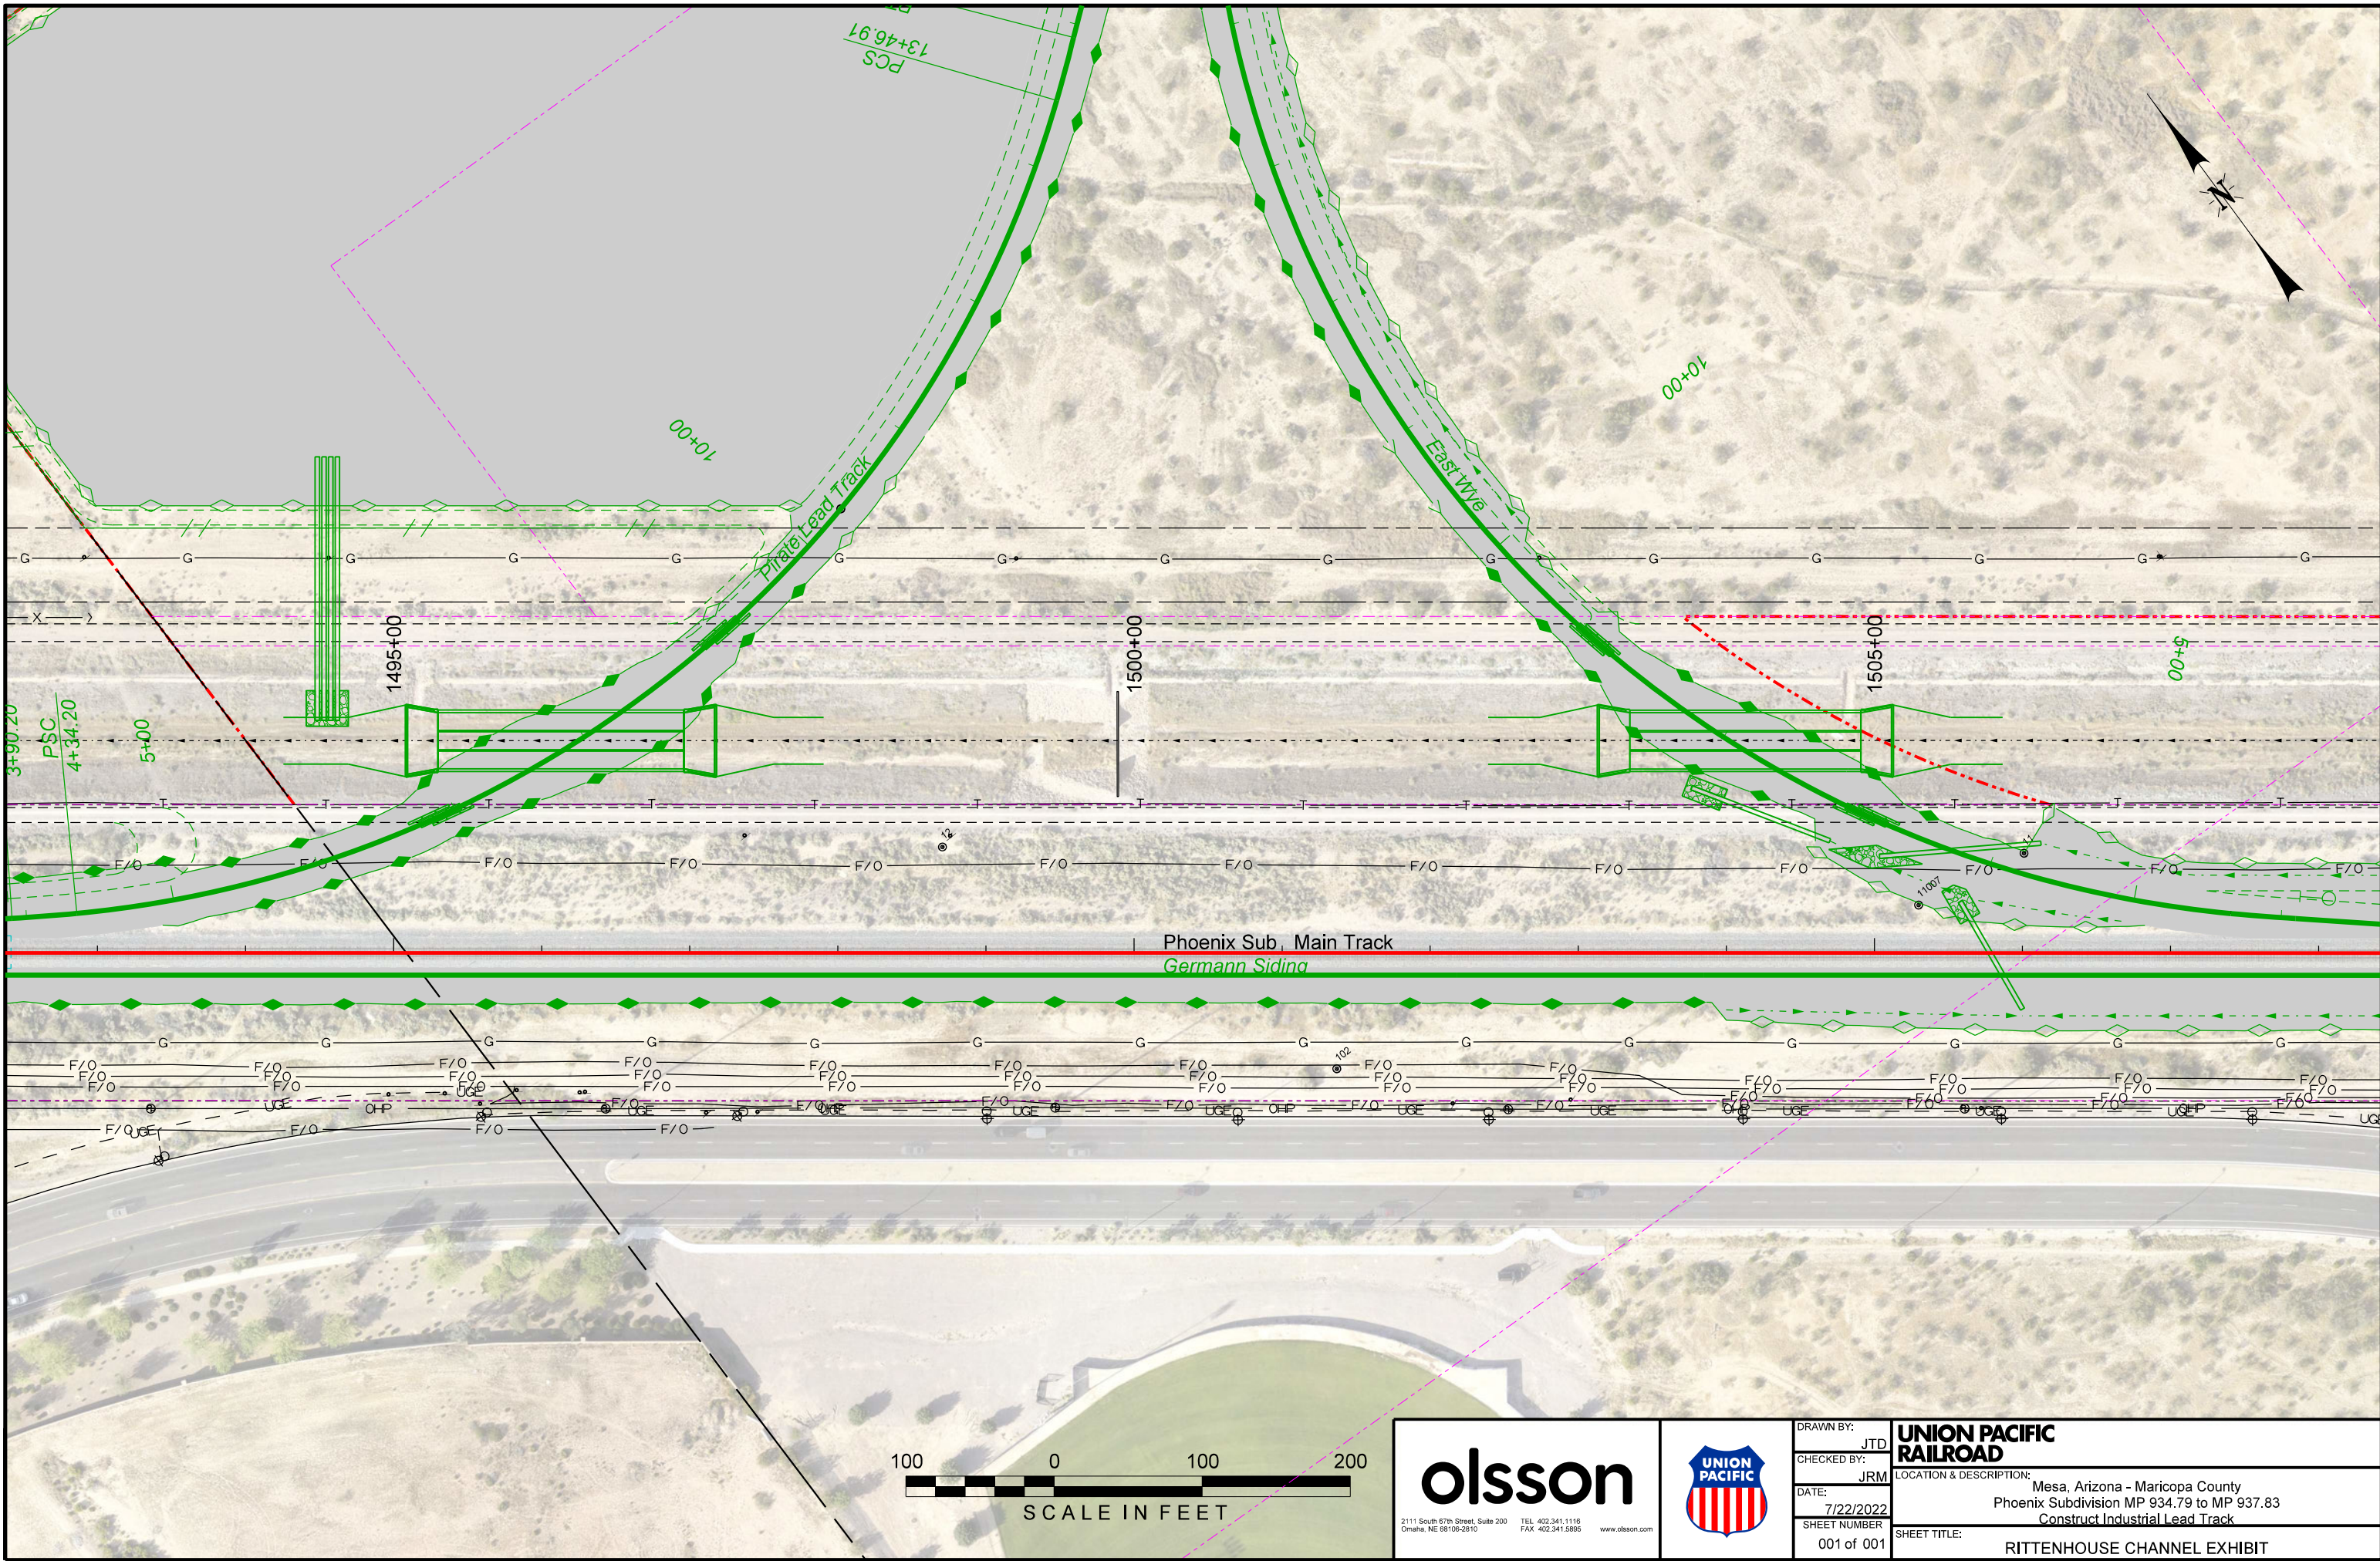


 2111 South 67th Street, Suite 200 Omaha, NE 68106-2910 TEL: 402.341.1118 FAX: 402.341.5895 www.olson.com		DRAWN BY: JTD	UNION PACIFIC RAILROAD LOCATION & DESCRIPTION: Mesa, Arizona - Maricopa County Phoenix Subdivision MP 934.79 to MP 937.83 Construct Industrial Lead Track SHEET TITLE: RITTENHOUSE CHANNEL EXHIBIT
		CHECKED BY: JRM	
		DATE: 7/22/2022	
		SHEET NUMBER: 001 of 001	

C:\Bentley\Workpace\Bentley\Projects\UPRR_Track\UPRR_Track_V8\Color\UPRR.tbl
F:\2020\0501-1000\020-092\40-Design\Microstation\020-092\RLTK\Penable\020-092\RLTK.tbl
F:\2020\0501-1000\020-092\40-Design\Microstation\020-092\RLTK\DGN\Sheets\02_Plan - Profile\T_PPP32_Pirate Lead.200927.dgn
Default
6/3/2022

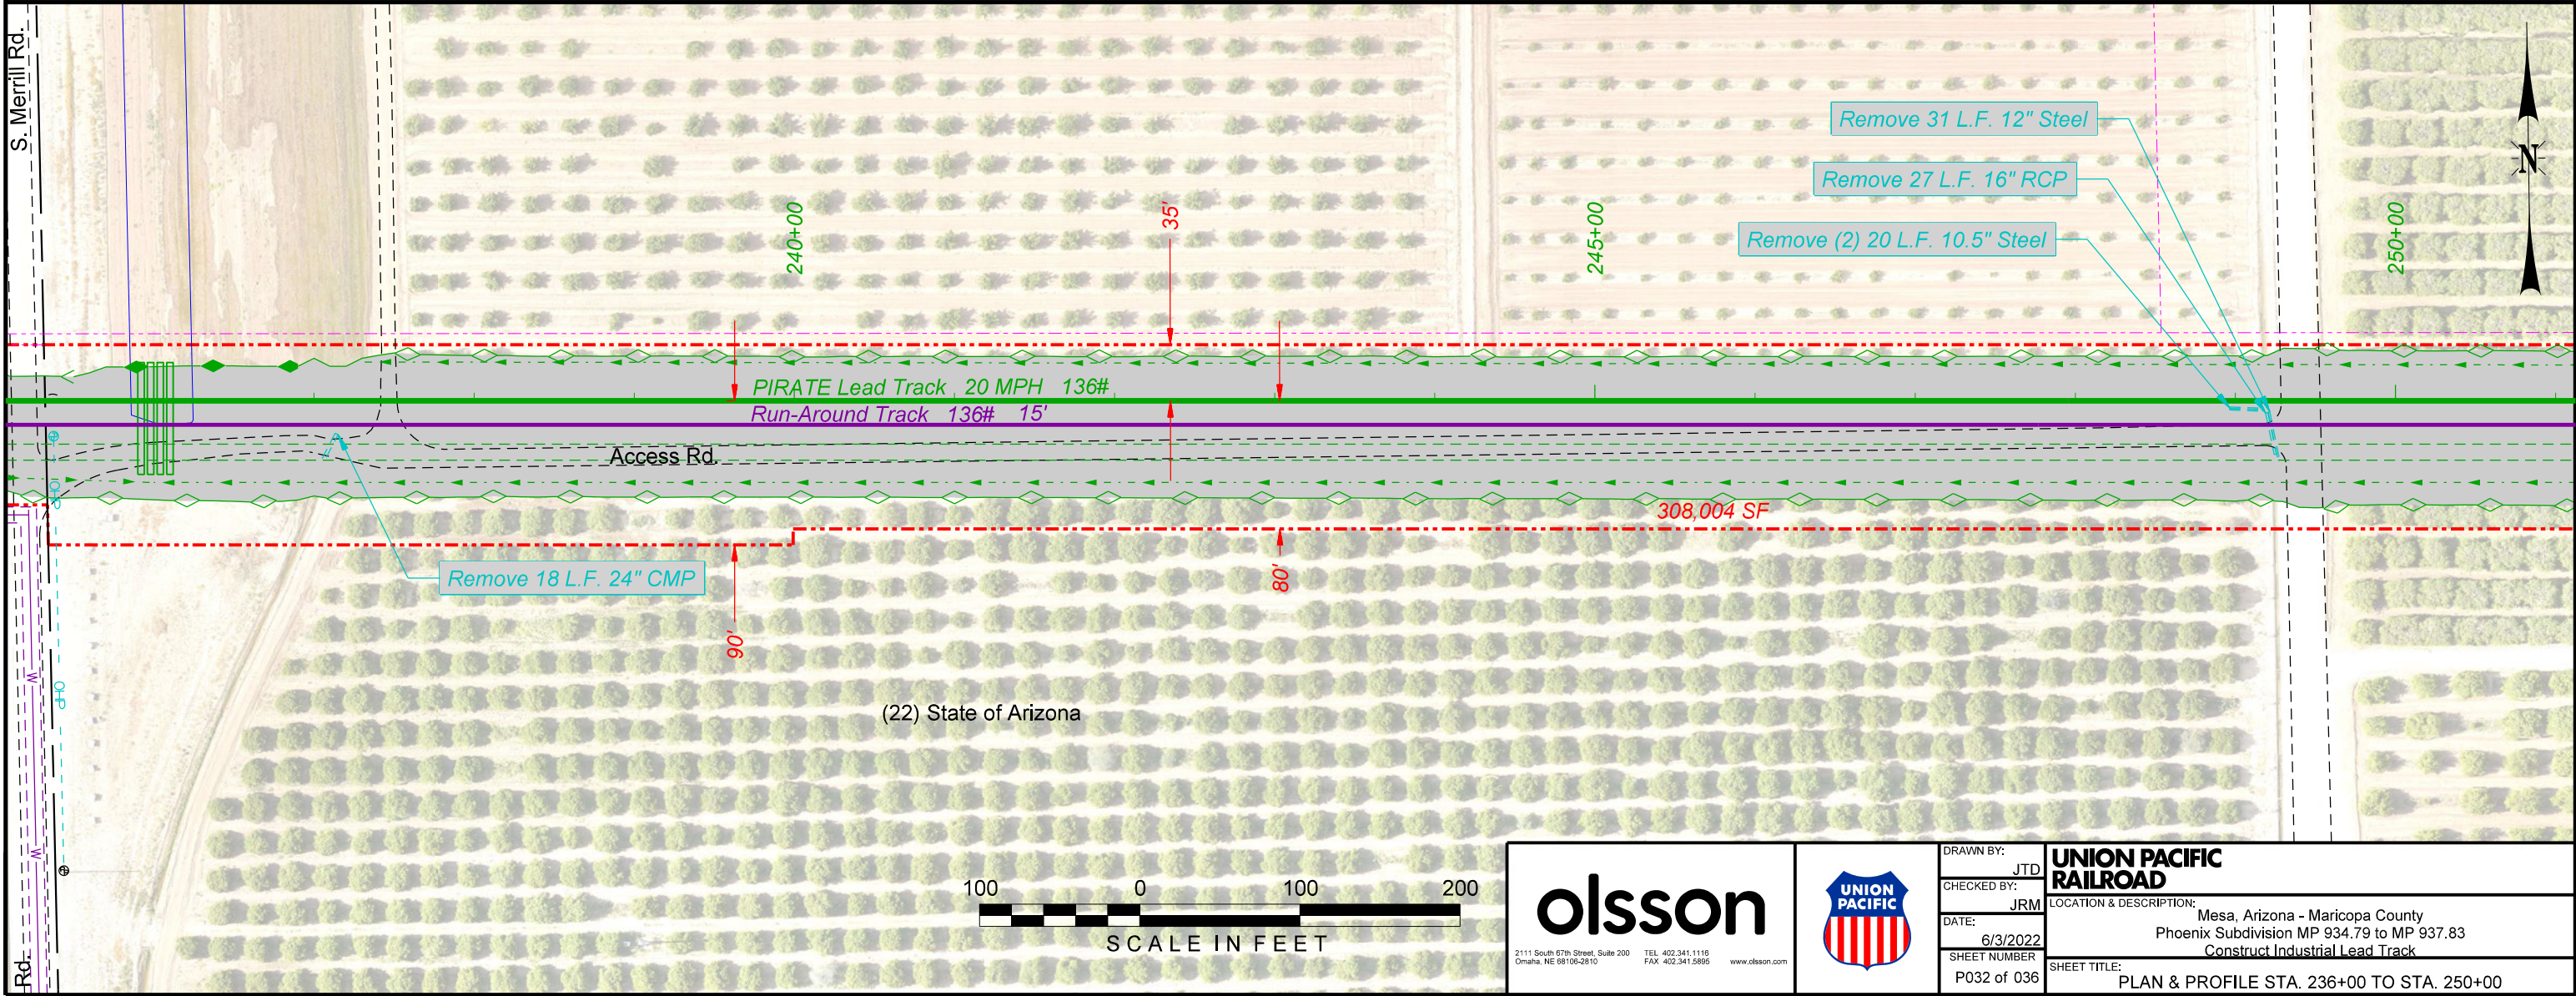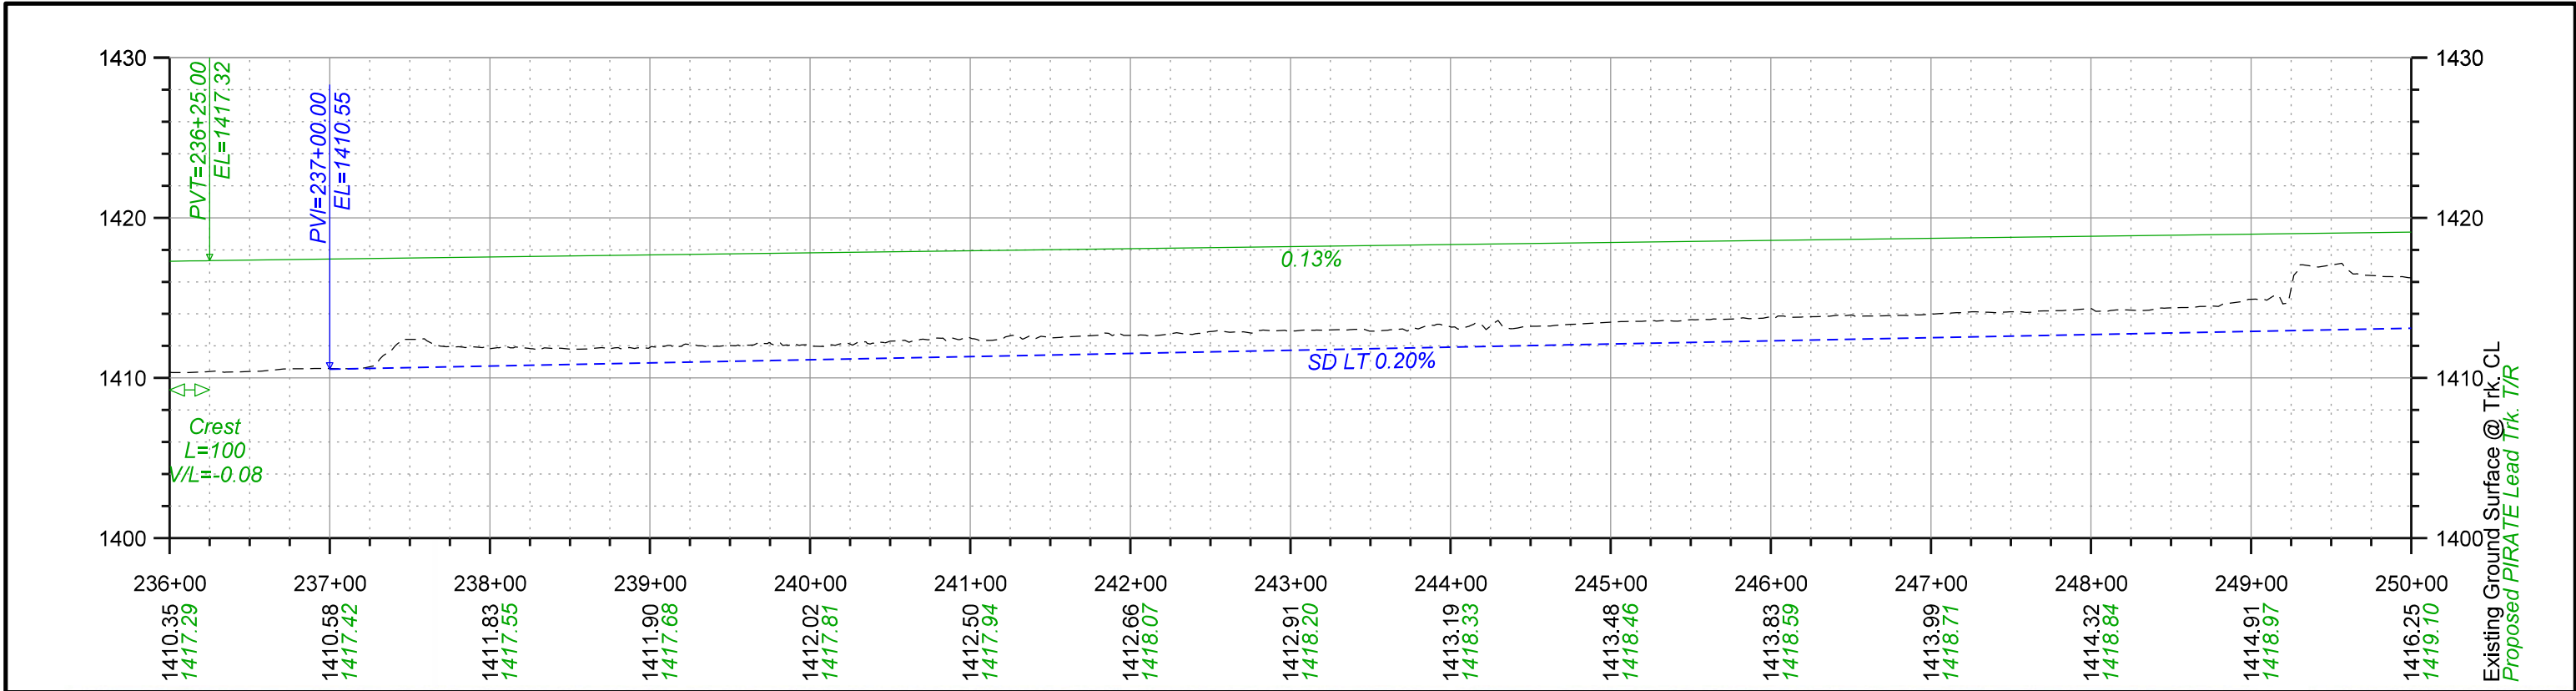

Color: table: K:\Bentley\Workpace\81\Projects\UPRR_Track\UPRR_Track_V8\Color\UPRR.tbl
F:\2020\0501-1000\020-092\40-Design\Microstation\020-0927_RL\TK\Penable\020-0927_RL\TK.tbl
F:\2020\0501-1000\020-092\40-Design\Microstation\020-0927_RL\TK\DGN\Sheets\02_Plan - Profile\T_RPP33_Pirate_Lead.200927.dgn
Default
6/3/2022

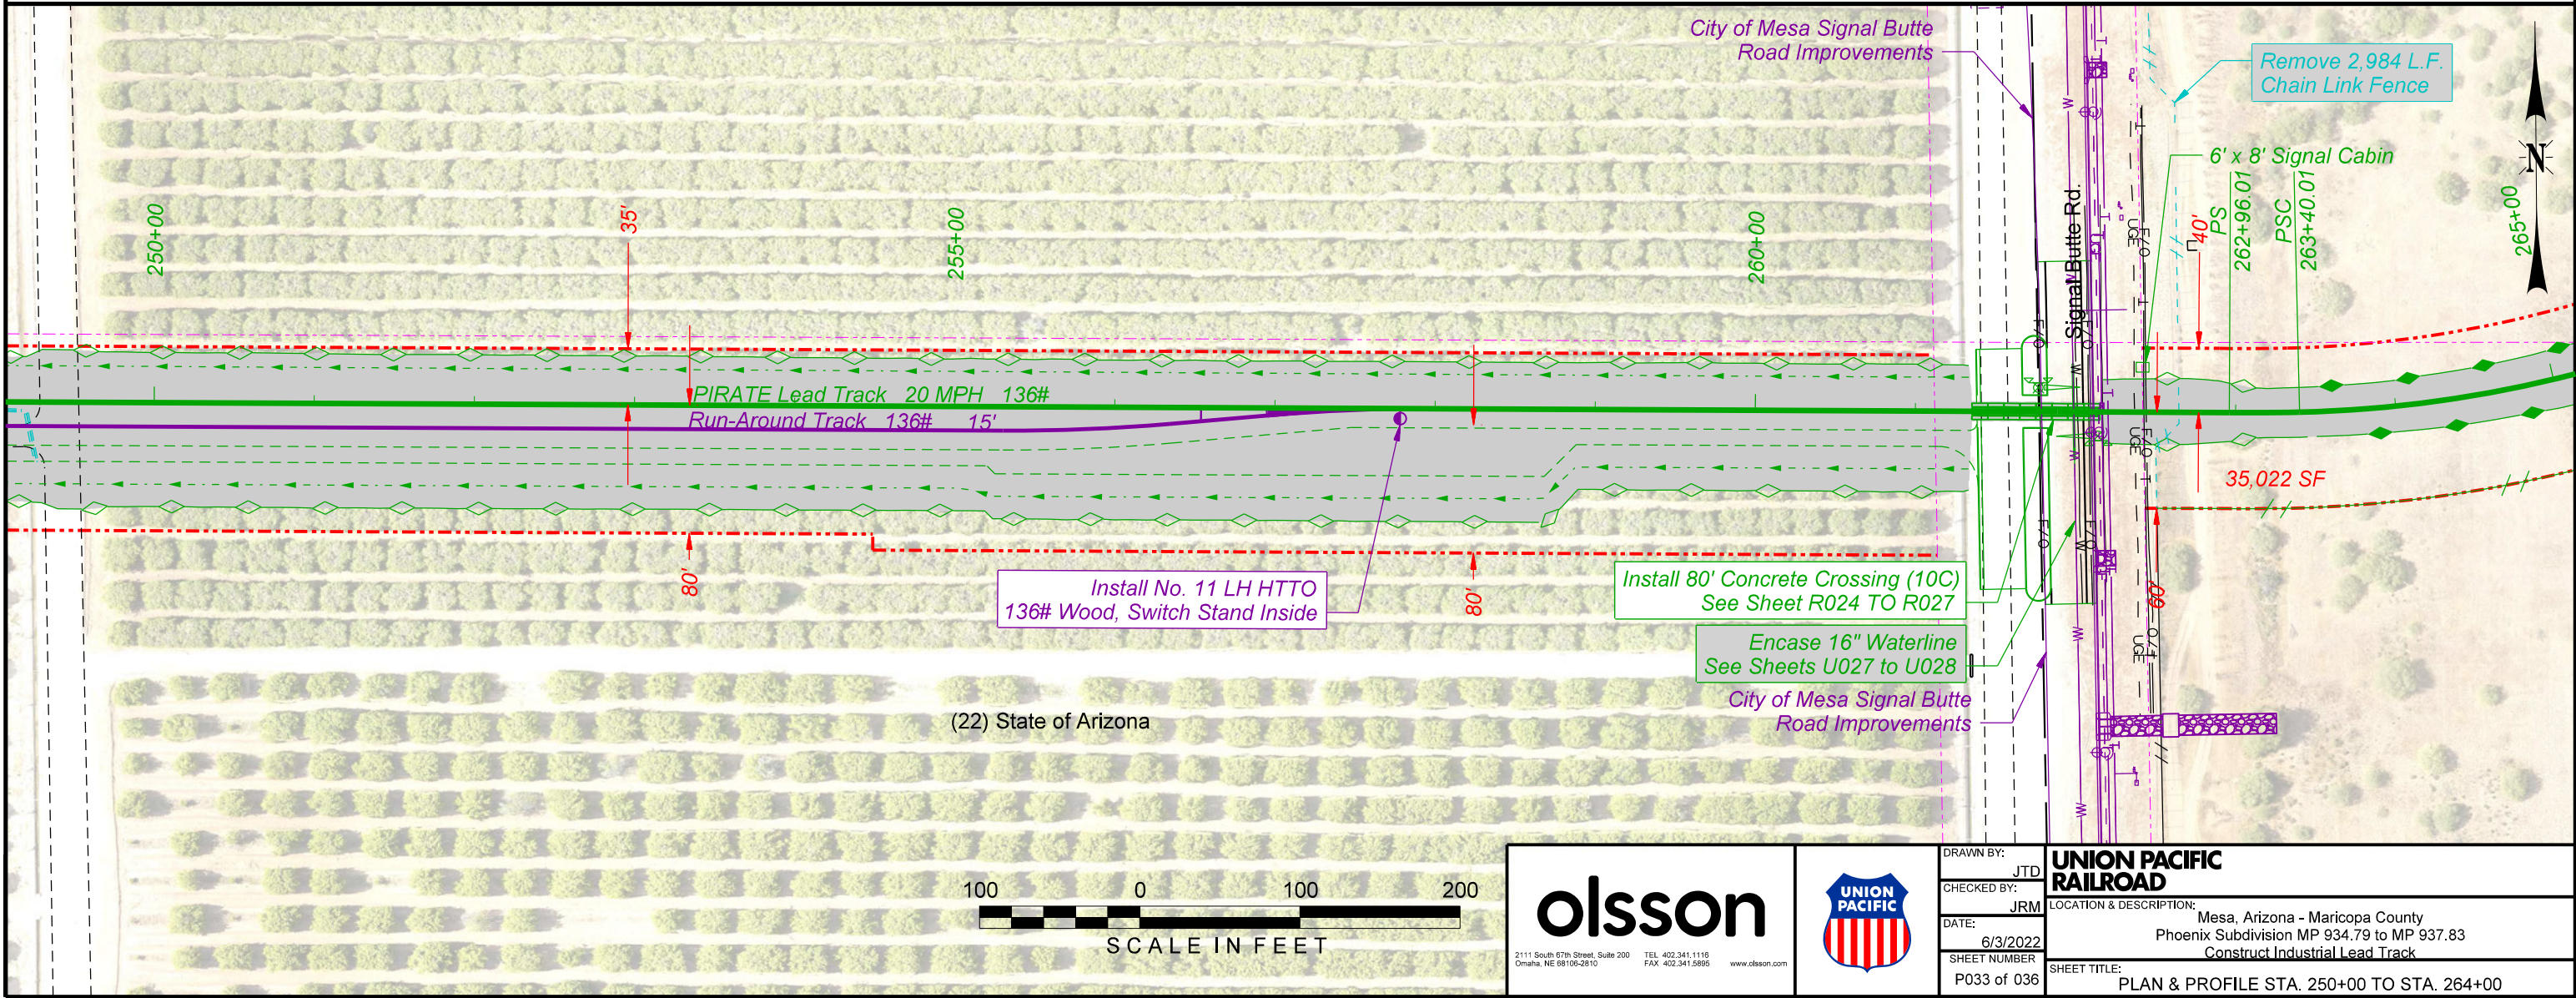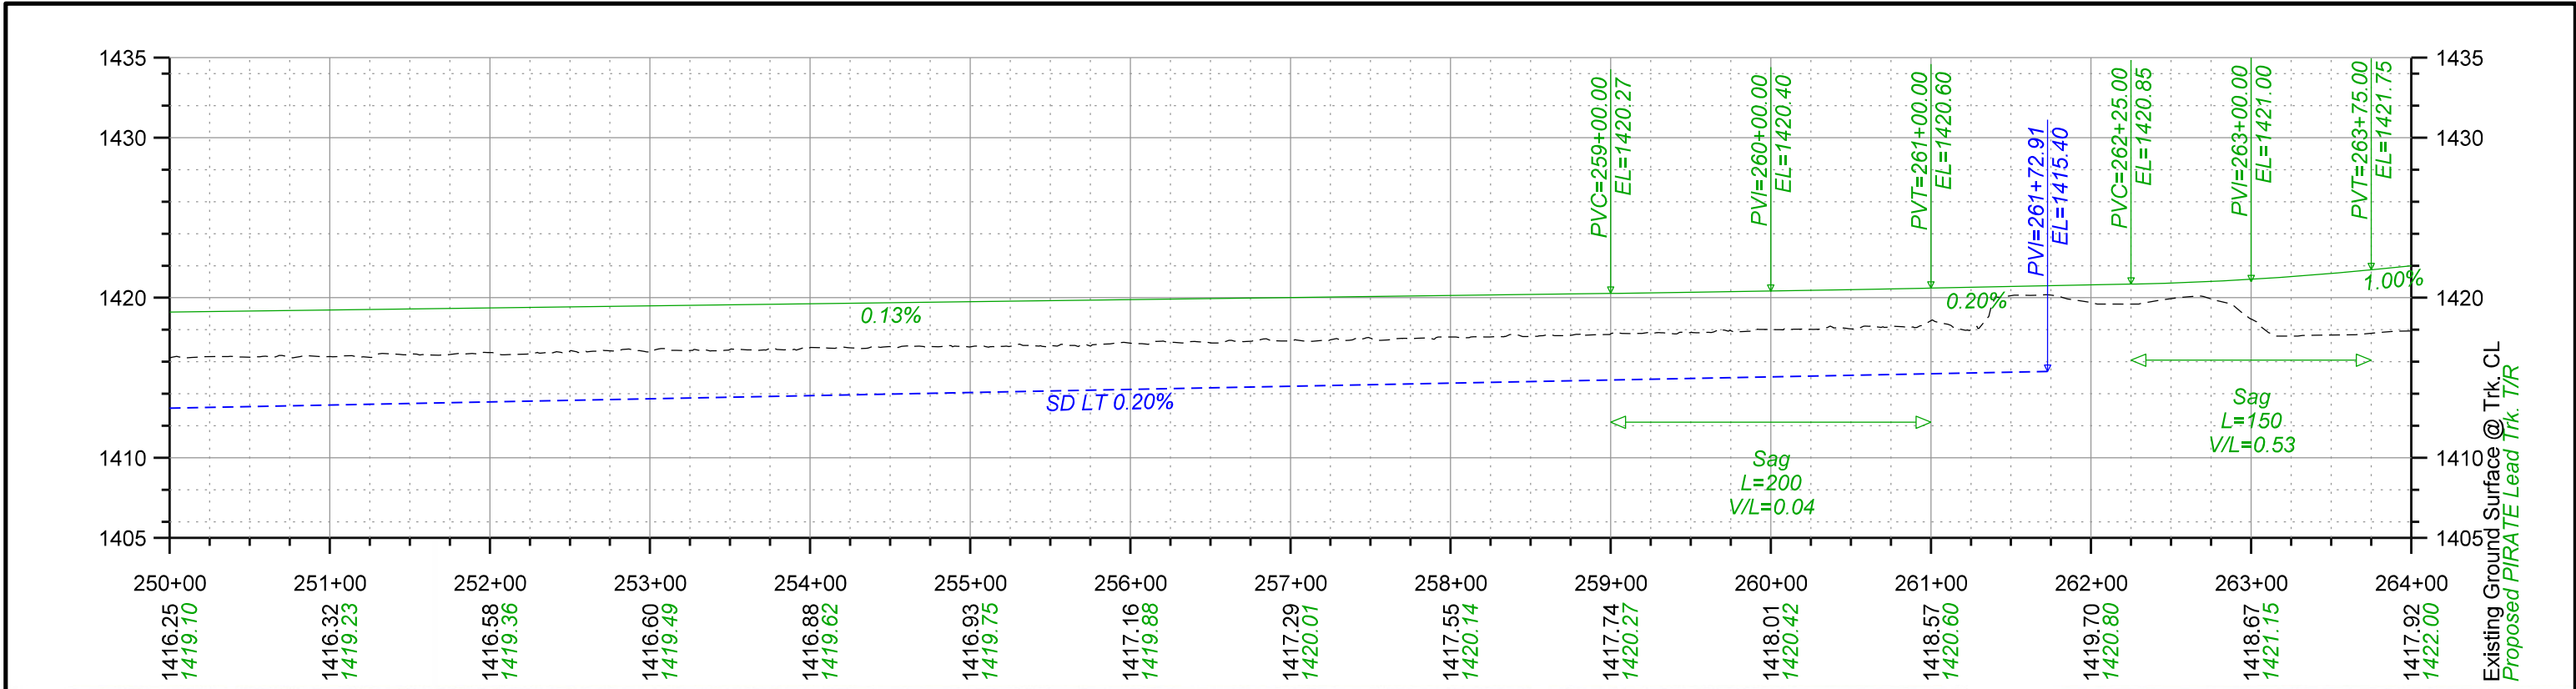

olsson

2111 South 67th Street, Suite 200
Omaha, NE 68106-2910

TEL 402.341.1119
FAX 402.341.5895

www.olson.com



DRAWN BY:	JTD
CHECKED BY:	JRM
DATE:	6/3/2022
SHEET NUMBER:	P033 of 036

UNION PACIFIC RAILROAD
LOCATION & DESCRIPTION:
Mesa, Arizona - Maricopa County Phoenix Subdivision MP 934.79 to MP 937.83 Construct Industrial Lead Track
SHEET TITLE:
PLAN & PROFILE STA. 250+00 TO STA. 264+00