

SIDLEY

SIDLEY AUSTIN LLP
1501 K STREET, N.W.
WASHINGTON, D.C. 20005
+1 202 736 8000
+1 202 736 8711 FAX

AMERICA • ASIA PACIFIC • EUROPE

308695

September 11, 2024

ENTERED
Office of Proceedings
September 11, 2024
Part of
Public Record

By E-Filing

The Honorable Cynthia T. Brown
Chief, Section of Administration
Office of Proceedings
Surface Transportation Board
395 E Street S.W.
Washington, DC 20423

Re: Docket No. FD 36802, *Macquarie Infrastructure Partners V GP, LLC, et al.—*
Control Exemption—Hondo Railway, LLC

Dear Ms. Brown,

Pursuant to a follow-up request received from Board staff, Macquarie Infrastructure Partners V GP, LLC hereby provides on behalf of Macquarie Infrastructure Partners V fund vehicle, MIP V Rail, LLC, Pinsly Holdco, LLC, and Pinsly Railroad Company, LLC, the enclosed map of Hondo Railway LLC as an additional supplement to the verified notice of exemption that it filed in the above captioned proceeding on August 28, 2024.

Please do not hesitate to contact me with any questions.


Respectfully Submitted,

/s/ Terence M. Hynes

Terence M. Hynes

*Counsel for Macquarie
Infrastructure Partners V GP, LLC*

Hondo Railway Map

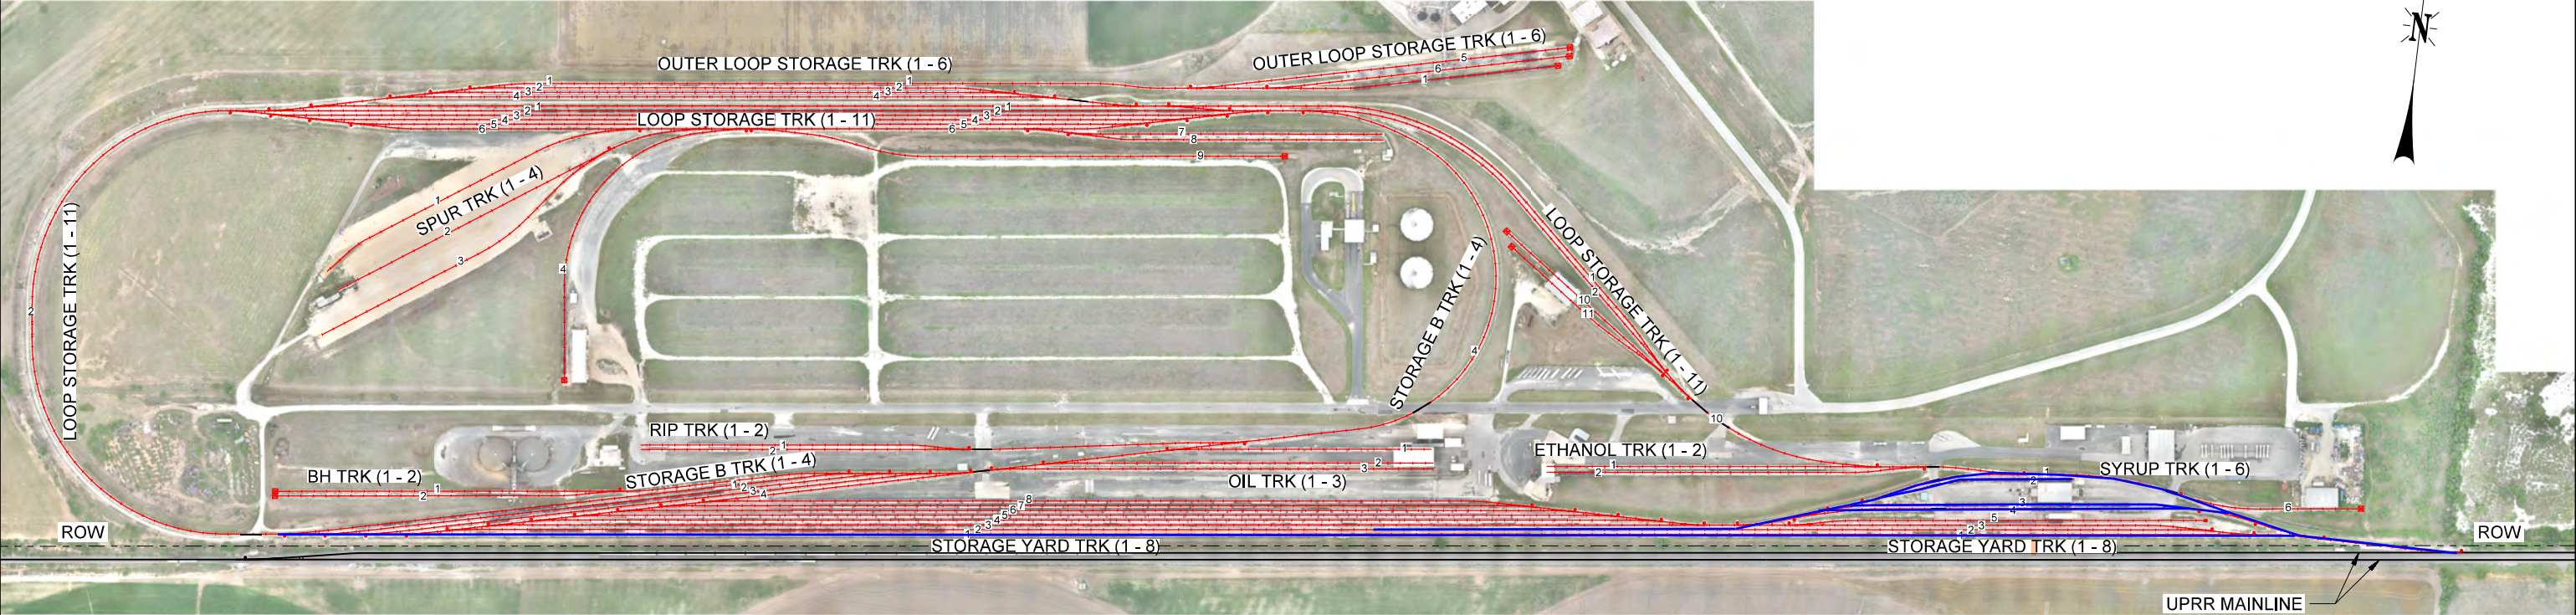

*** Note: The track marked in blue is the Hondo Railway leased track (13,200 feet); red marking indicates exempt private spurs, industrial leads, storage tracks, and yard tracks

TRACK NAME	TRACK	TRACK LENGTH (T.F.) *
SYRUP TRACKS	TRACK 1	1477
	TRACK 2	1065
	TRACK 3	1340
	TRACK 4	1265
	TRACK 5	1305
ETHANOL TRACKS	TRACK 6	575
	TRACK 1	1488
	TRACK 2	1177

TRACK NAME	TRACK	TRACK LENGTH (T.F.) *
STORAGE YARD TRACKS	TRACK 1	6782
	TRACK 2	5495
	TRACK 3	5499
	TRACK 4	3518
	TRACK 5	3249
	TRACK 6	2981
	TRACK 7	2712
	TRACK 8	3120

TRACK NAME	TRACK	TRACK LENGTH (T.F.) *
STORAGE B TRACKS	TRACK 1	1769
	TRACK 2	1769
	TRACK 3	1769
	TRACK 4	4565
OIL TRACKS	TRACK 1	823
	TRACK 2	1215
	TRACK 3	1377
RIP TRACKS	TRACK 1	1023
	TRACK 2	1880

TRACK NAME	TRACK	TRACK LENGTH (T.F.) *
BH TRACKS	TRACK 1	1084
	TRACK 2	2178
OUTER LOOP TRACKS	TRACK 1	4031
	TRACK 2	2078
	TRACK 3	1818
	TRACK 4	2069
	TRACK 5	1196
	TRACK 6	957

TRACK NAME	TRACK	TRACK LENGTH (T.F.) *
LOOP STORAE TRACKS	TRACK 1	4560
	TRACK 2	7110
	TRACK 3	2978
	TRACK 4	2732
	TRACK 5	2478
	TRACK 6	3237
	TRACK 7	979
	TRACK 8	1111
	TRACK 9	1678
	TRACK 10	1416
	TRACK 11	627

TRACK NAME	TRACK	TRACK LENGTH (T.F.) *
SPUR TRACKS	TRACK 1	1087
	TRACK 2	1260
	TRACK 3	1074
	TRACK 4	1144

* = ALL MEASUREMENTS ARE FROM POINT OF SWITCH TO END OF THE TRACK

- FOR MAINTENANCE -



REV. #	BY	DATE	DESCRIPTION

	Ex. Mainline Track		Right of Way
	Prop. Mainline Track		Prop. Leased Ind. Trk
	Remove Mainline Track		Ex. Leased Ind. Trk
	Shift Mainline Track		Ind. Manifest Track
	Ex. Ind. Track		Ind. Lead/Unit Train Track
	Future Ind. Track		
	Remove Ind. Track		

	Hand Throw Turnout
	Power Turnout
	Power Derail
	Hand Throw Derail
	Wetland
	Bridge
	Prop. Land Lease



	DOCUMENT TYPE: EXHIBIT
DRAWN BY: SAA	For use in Agreement with: HONDO RAILWAY, LLC
CHECKED BY: LDS	LOCATION & DESCRIPTION: HONDO, MEDINA COUNTY, TX DEL RIO SUBDIVISION M.P. X TRACKAGE TO SERVE HONDO RAILWAY, LLC
DATE: 06-11-2024	
SHEET NUMBER 001 OF 001	SHEET TITLE: TRACK LAYOUT EXHIBIT