


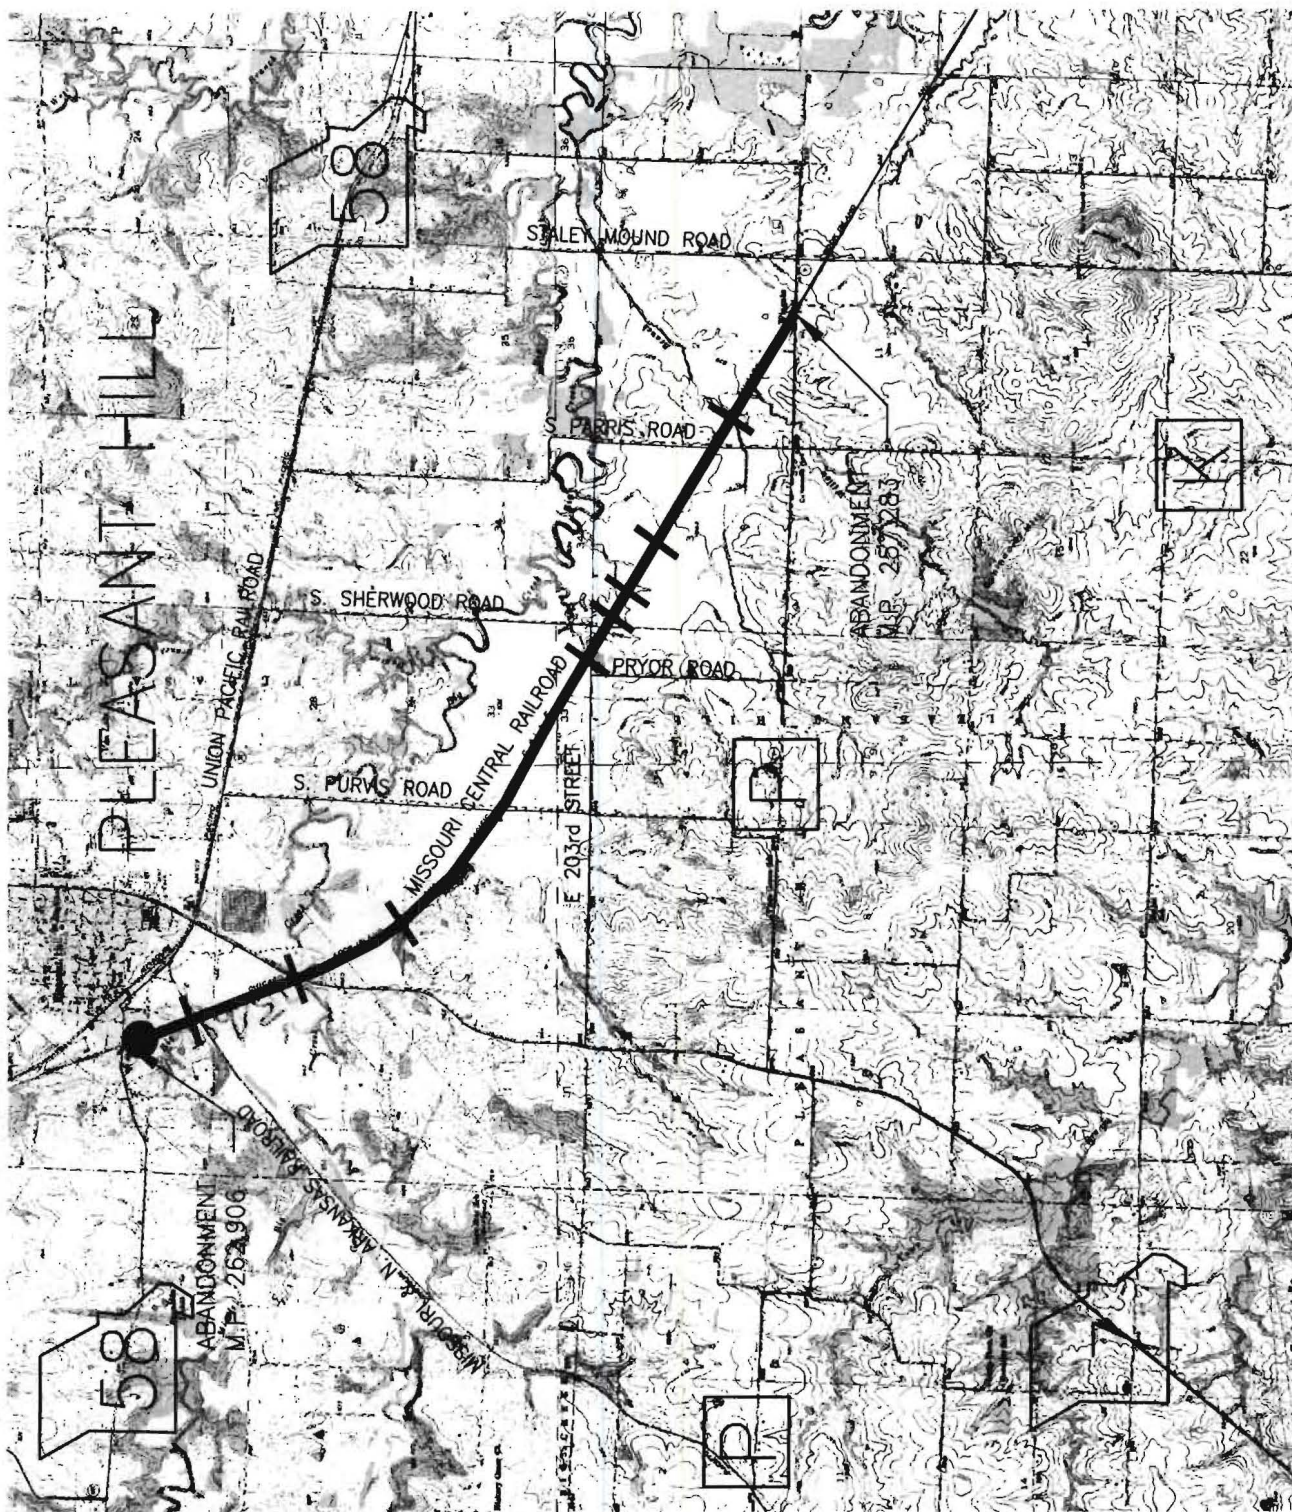

*MILE POST	STRUCTURE TYPE	SIZE	AGE
262.5	CULVERT	30'Lx15'Wx9'H	50+
261.9	BRIDGE	156' SPAN	50+
261.3	BRIDGE	22' SPAN	50+
259.5	BRIDGE	20' SPAN	50+
259.2	CULVERT	39'Lx4'Wx3'H	50+
259.1	CULVERT	30'Lx3'Wx2.5'H	50+
258.8	CULVERT	27'Lx4'Wx3'H	50+
257.9	BRIDGE	31' SPAN	50+

LEGEND

— 50+ YEAR OLD STRUCTURES

ENLARGED VICINITY MAP

SCALE: 1" = 1 MILE

* MILE POST DISTANCES ARE APPROXIMATED TO THE NEAREST 10TH OF A MILE.

REV.	DATE	DESCRIPTION	APPROVED
A	08-24-2010	ISSUED FOR REVIEW	JFM
MISSOURI CENTRAL RAILROAD COMPANY ABANDONMENT AB-1068 (SUB. NO. 1X) CASS COUNTY, MISSOURI			PROJECT NO. 010119 SHEET NO. 1

DRAWN BY
MMV
CHECKED BY
JFM
SCALE
1" = 1 MILE
DATE
09-24-2010



CDG
ENGINEERS

CDG Engineers Architects Planners Inc.
One Campbell Plaza
St. Louis, Missouri 63139
www.cdgengineers.com
T. 314.781.7770
F. 314.781.9075



Decision ID # 41280