
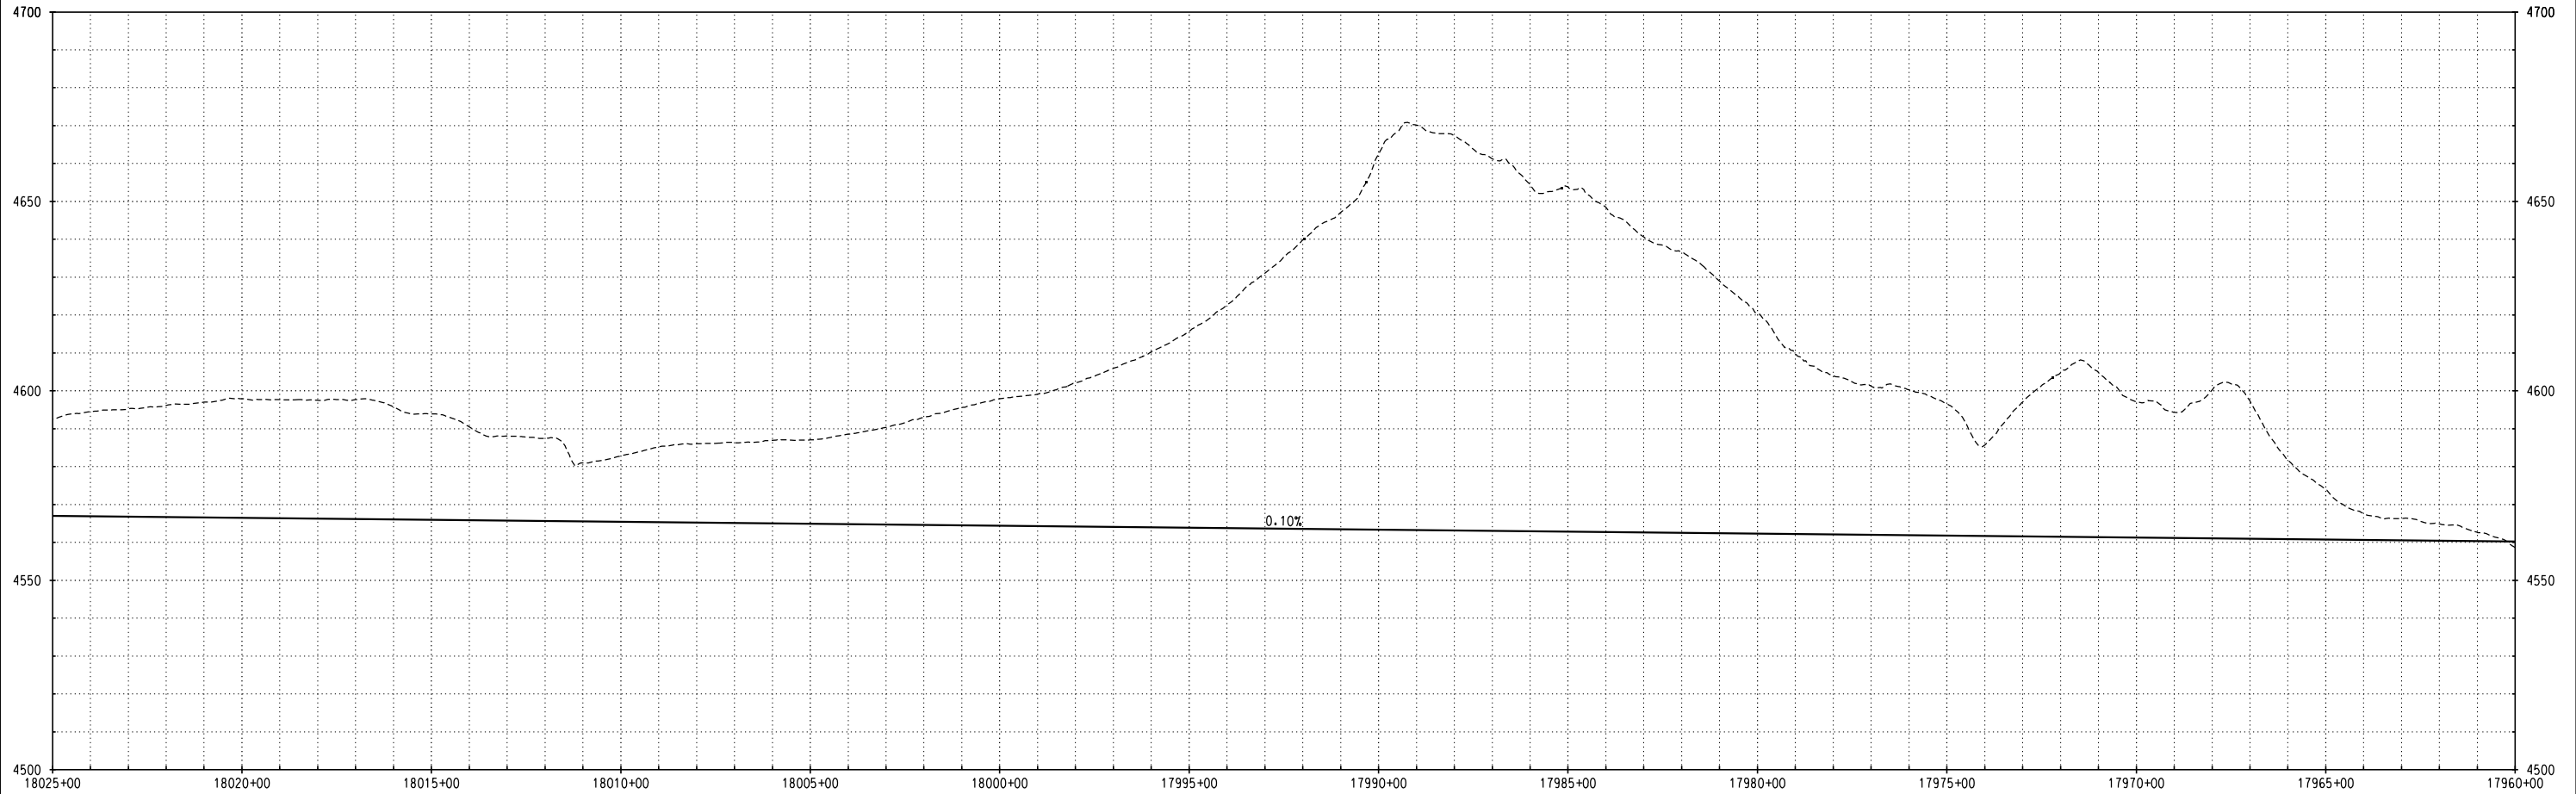


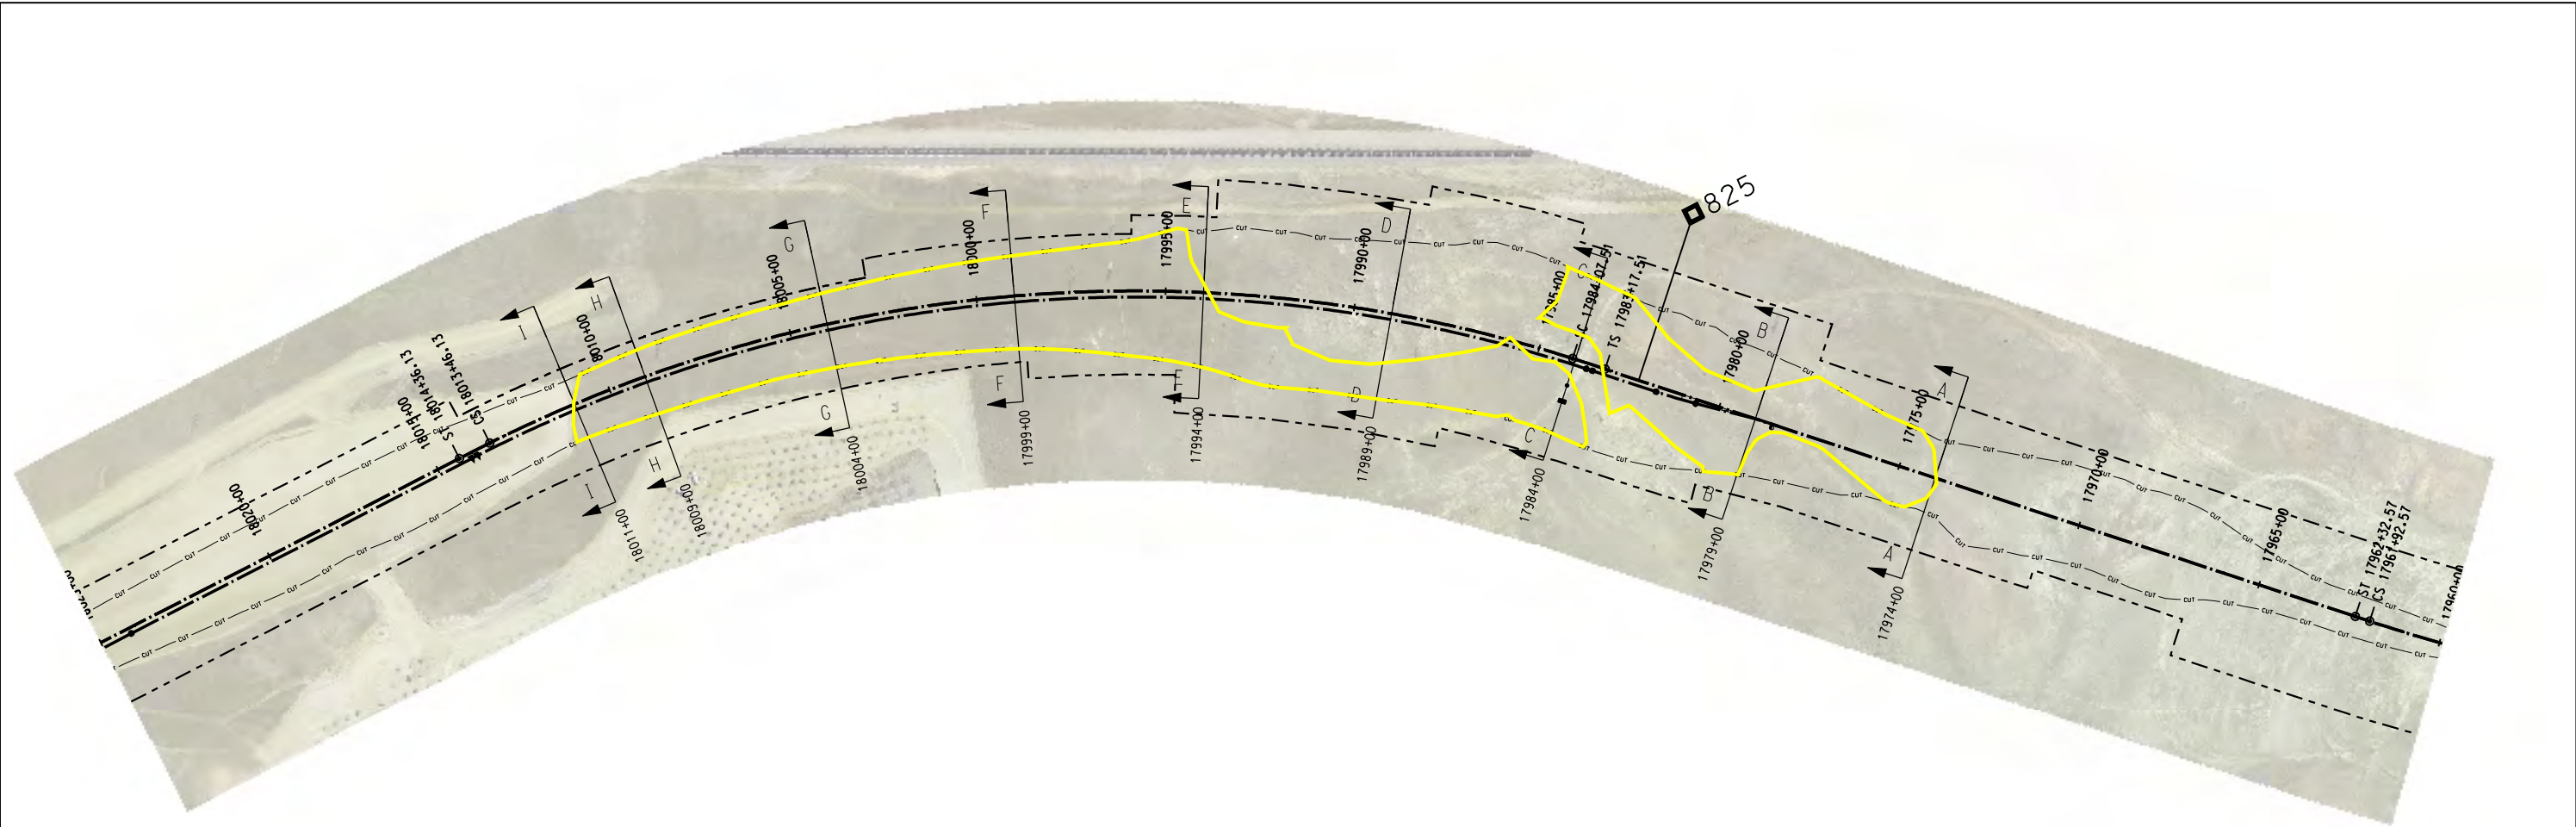

C:\PI\Working\OMA\00355669\Seg5_Cultural_PFI.dgn
12/2/2008 2:47:51 PM

NO.			DATE			REVISIONS		

DM&E
DAKOTA, MINNESOTA & EASTERN RAILROAD


CHECKED BY:	FILE NAME:
DESIGNED BY:	SCALE:
DRAWN BY:	DATE:
TDE	DEC. 2008

PROJECT DESCRIPTION:
PRELIMINARY NOT FOR CONSTRUCTION


LOCATION:
DRAWING TITLE:
DEPOSITIONAL SENSITIVITY AREAS MP 824.9-825.5

SUBDIVISION:
NEW BUILD
SHEET NO.:
1 of 5

C:\Pwworking\OMA\cd0358689\Seg5_Cultural_PPI.dgn
12/1/2008 2:46:10 PM

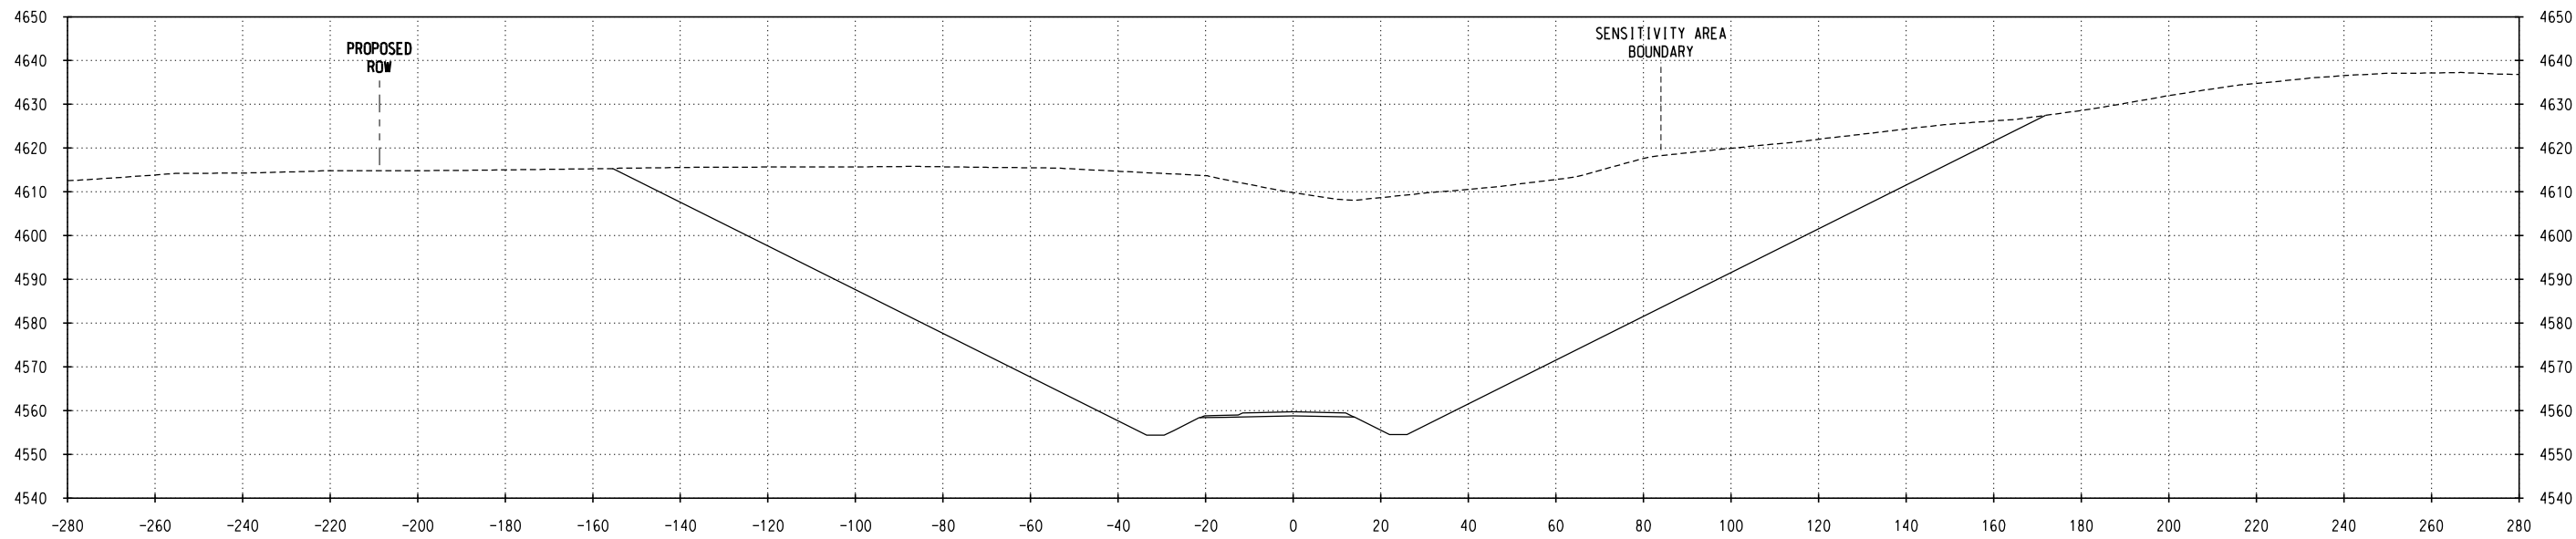

SECTION B-B STA 17979+00

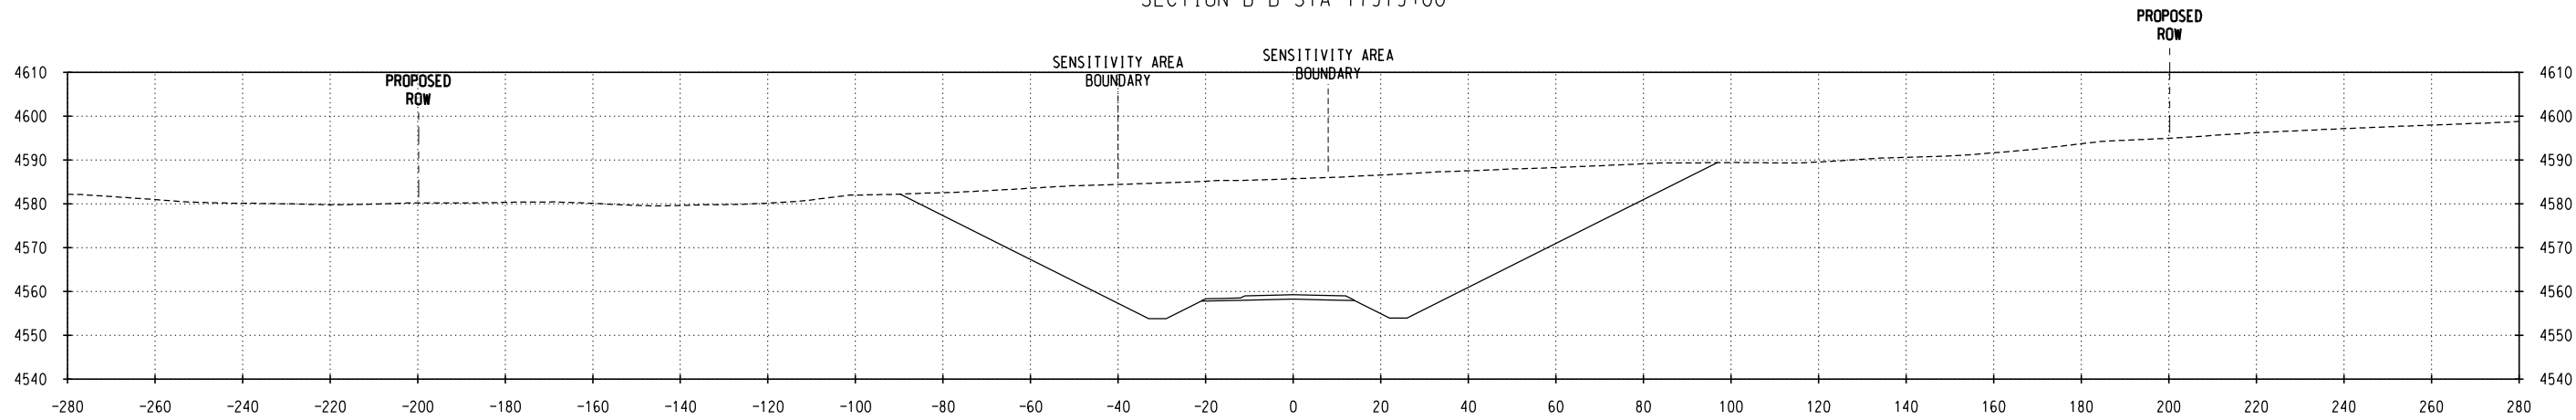

SECTION A-A STA 17974+00

NO.	DATE	REVISIONS

DM&E
DAKOTA, MINNESOTA & EASTERN RAILROAD



CHECKED BY: XXX	FILE NAME:
DESIGNED BY: XXX	SCALE:
DRAWN BY: TDE	DATE: DEC. 2008

PROJECT DESCRIPTION:

PRELIMINARY
NOT FOR CONSTRUCTION

LOCATION:	SUBDIVISION: NEW BUILD
DRAWING TITLE: DEPOSITIONAL SENSITIVITY AREAS MP 824.9-825.5	SHEET NO.: 2 of 5

C:\P\working\OMA\0358689\Seg5_Cultural_PPI.dgn
12/12/08 2:46:21 PM

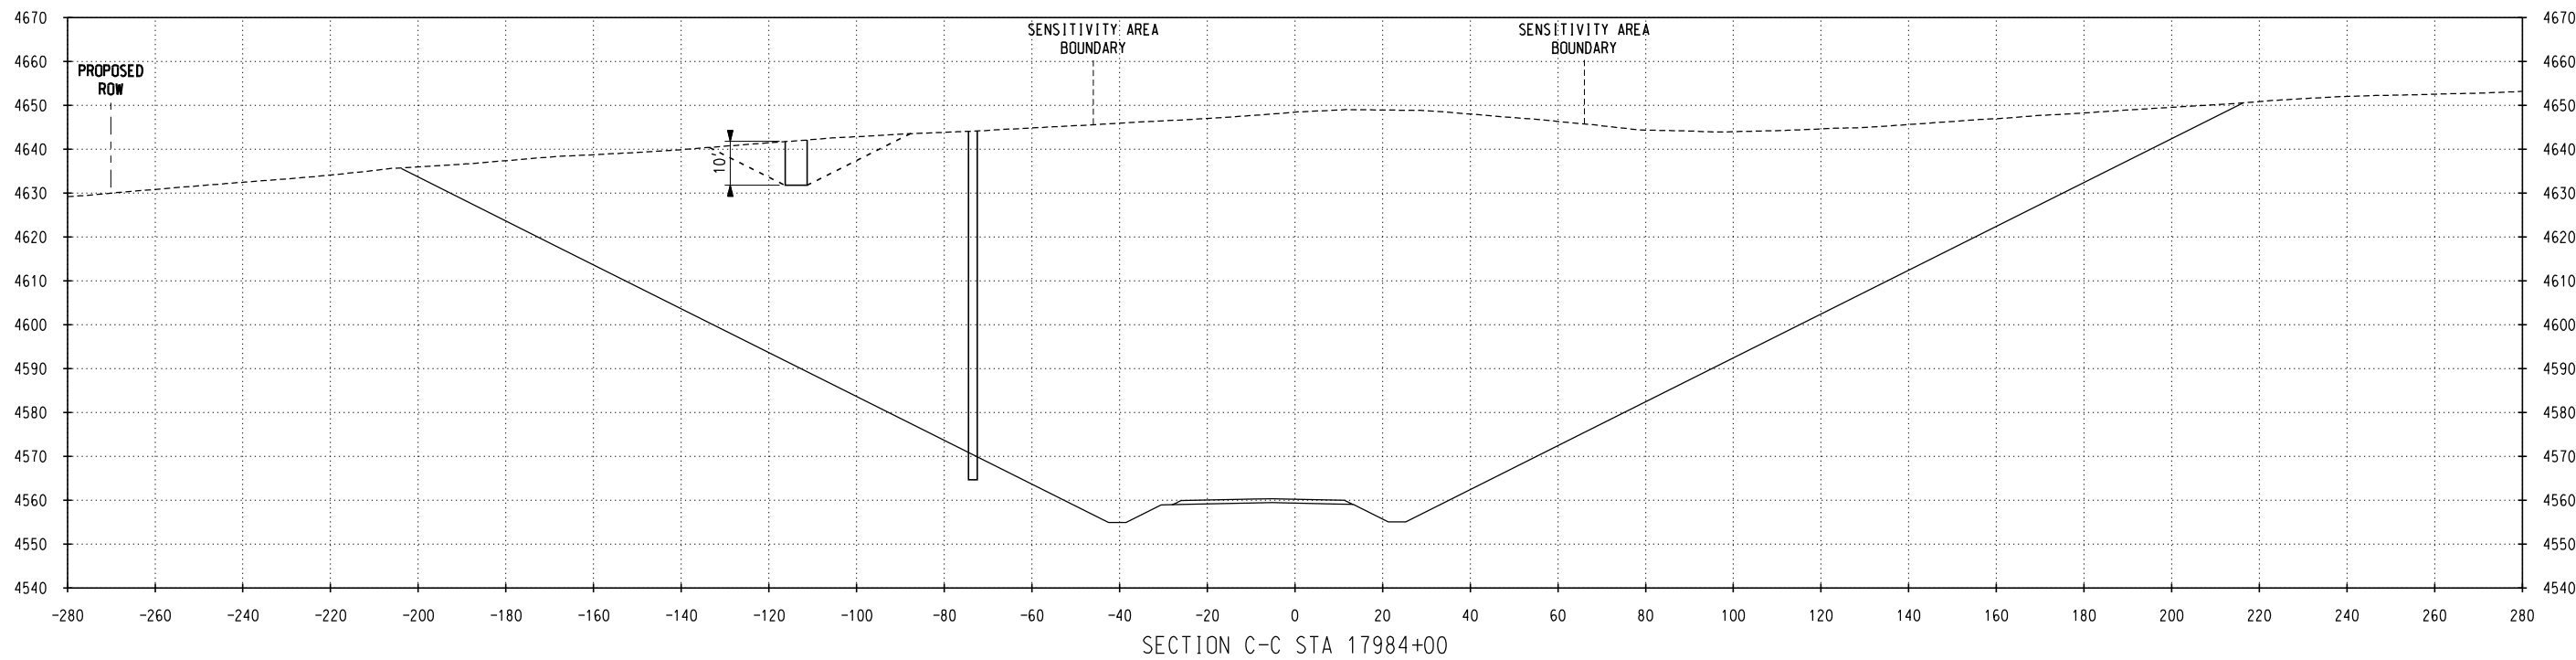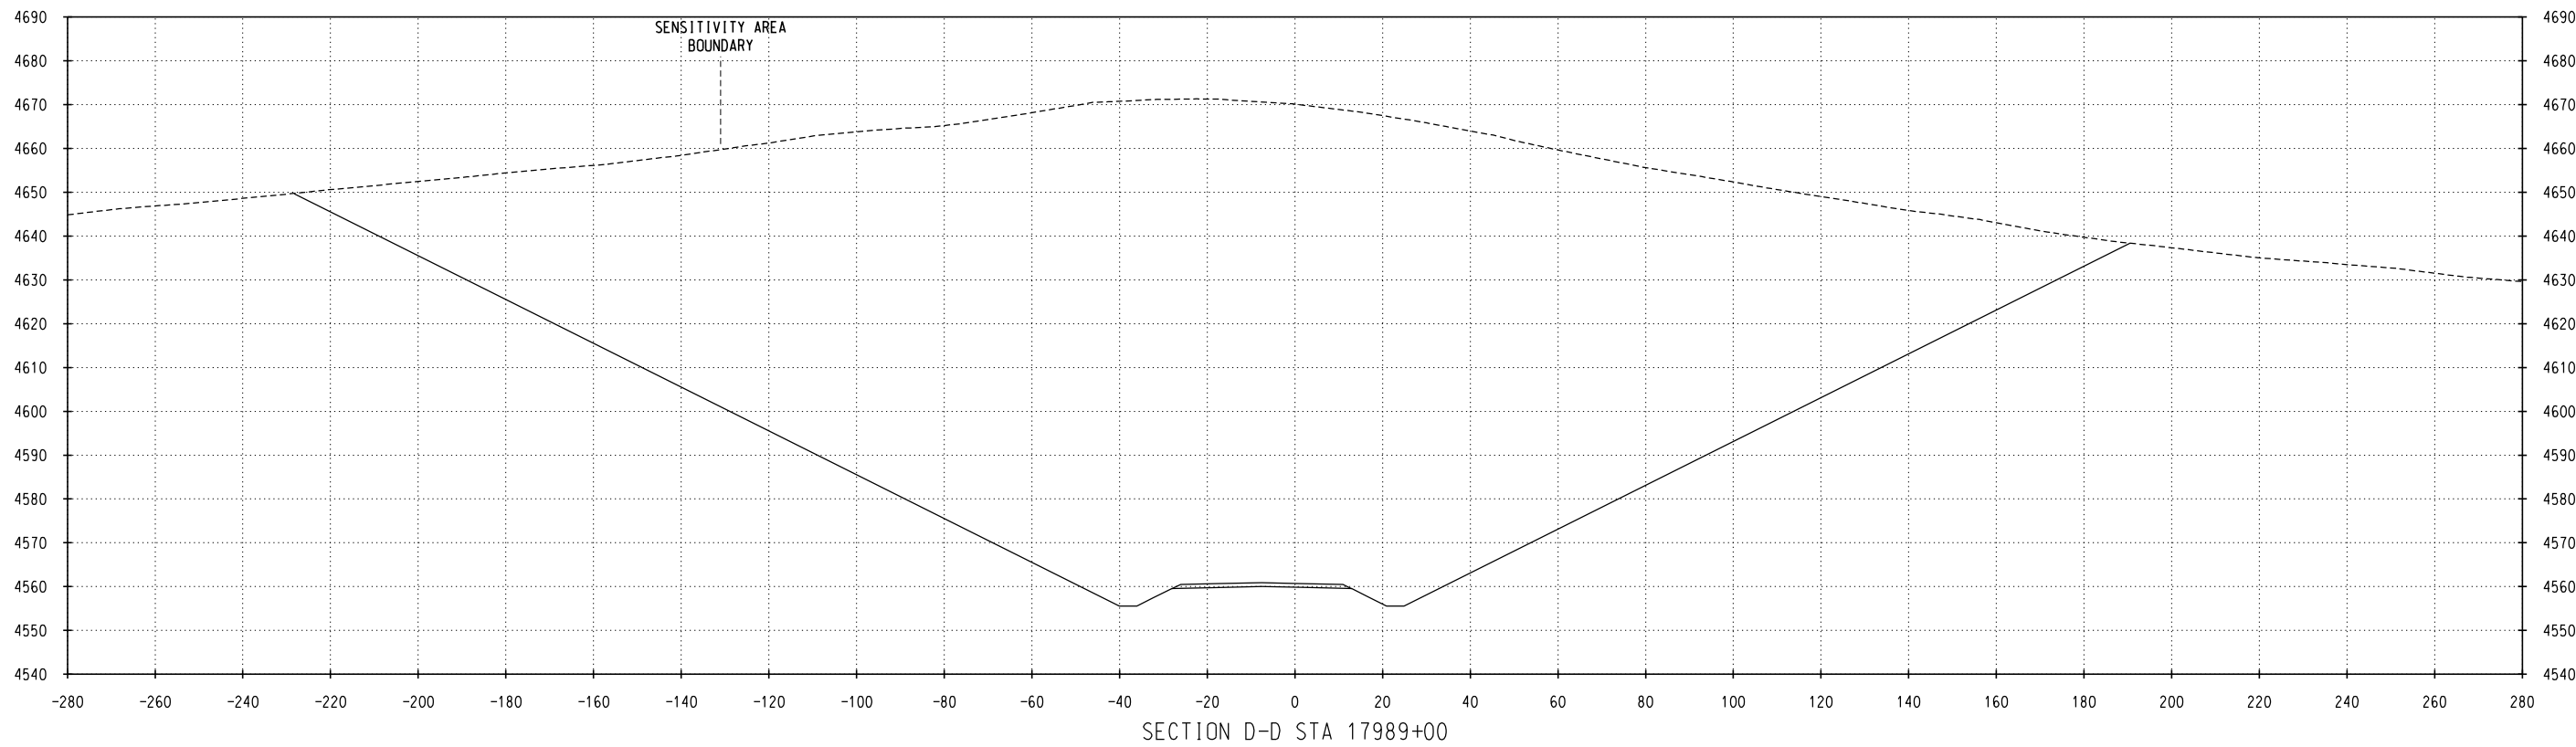

NO.	DATE	REVISIONS

DM&E
DAKOTA, MINNESOTA & EASTERN RAILROAD




CHECKED BY: XXX	FILE NAME:
DESIGNED BY: XXX	SCALE:
DRAWN BY: TDE	DATE: DEC. 2008

PROJECT DESCRIPTION:
PRELIMINARY
NOT FOR CONSTRUCTION

LOCATION:
DRAWING TITLE: DEPOSITIONAL SENSITIVITY AREAS MP 824.9-825.5

SUBDIVISION: NEW BUILD
SHEET NO.: 3 of 5

C:\P\working\OMA\0358689\Seg5_Cultural_PPI.dgn
12/12/08 2:46:34 PM

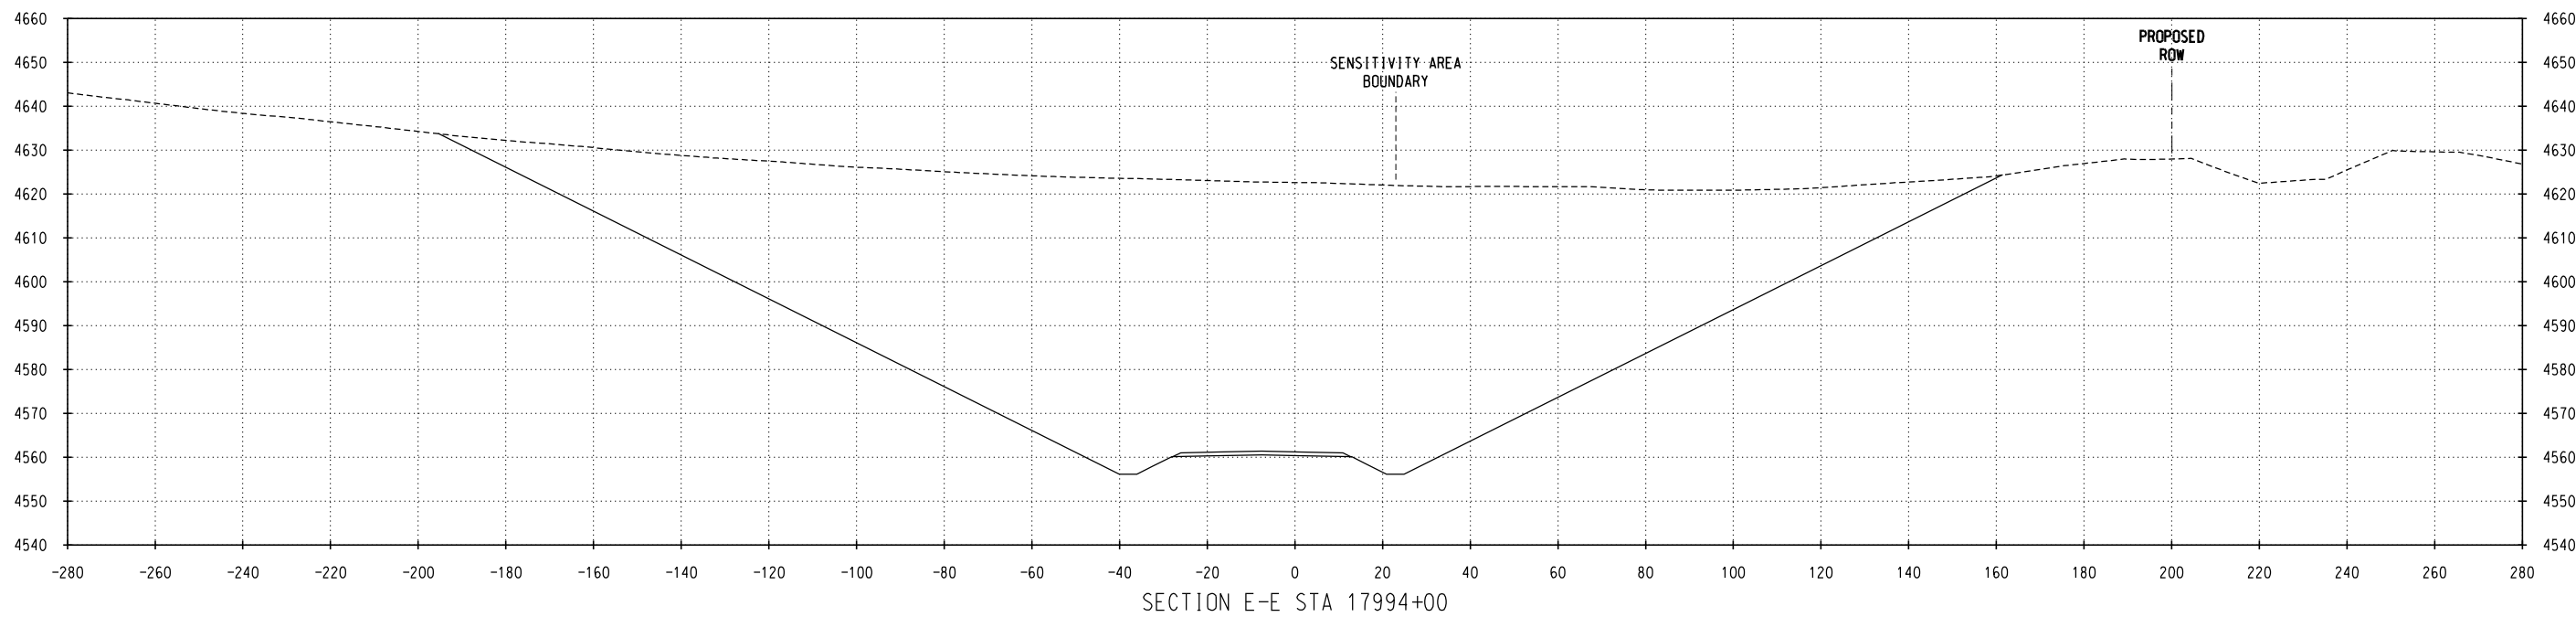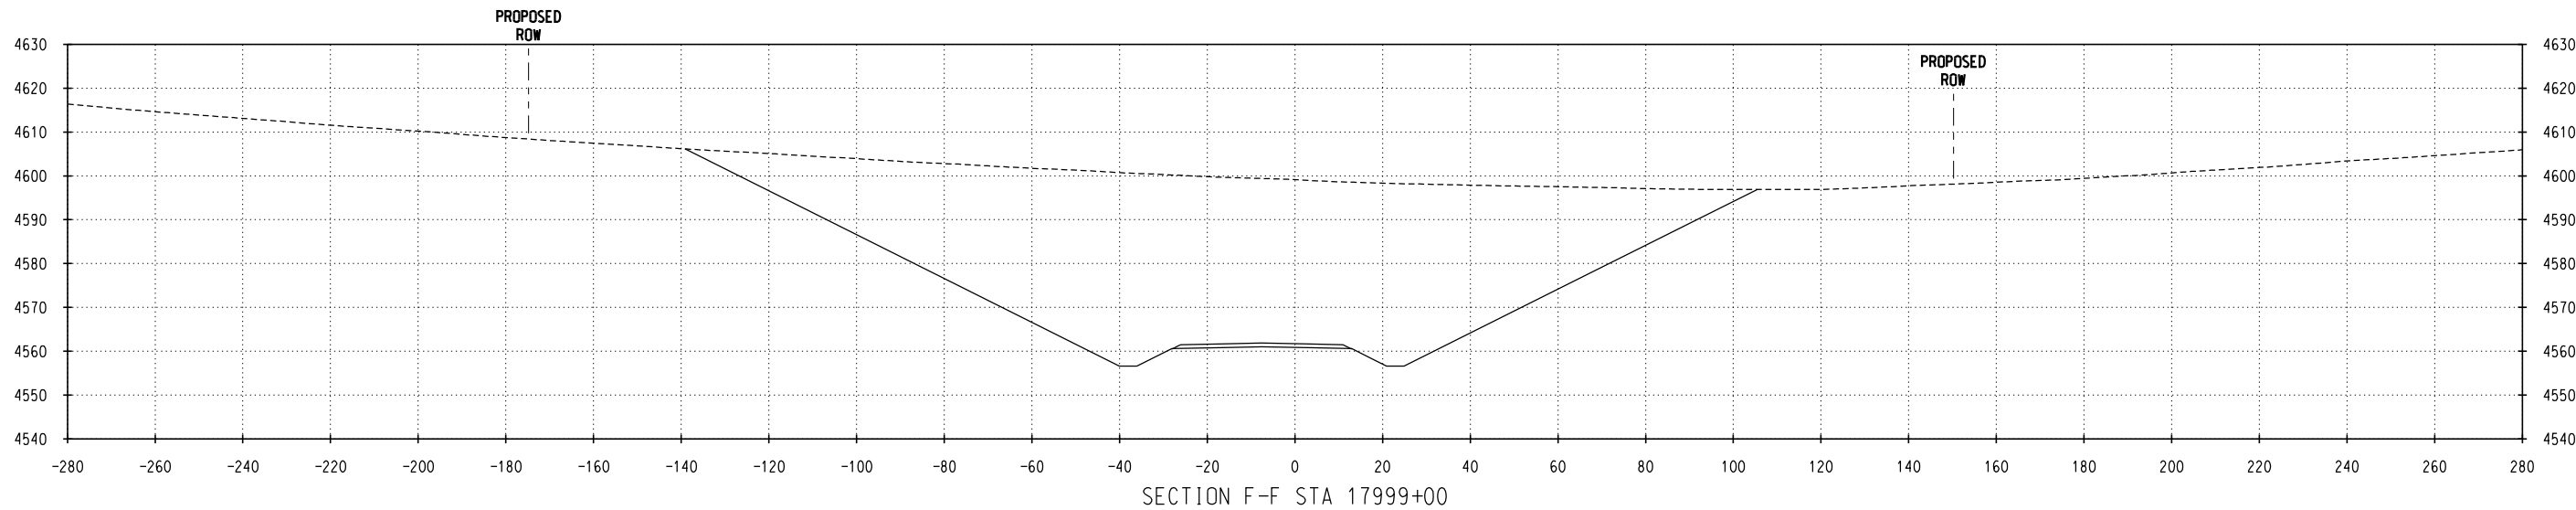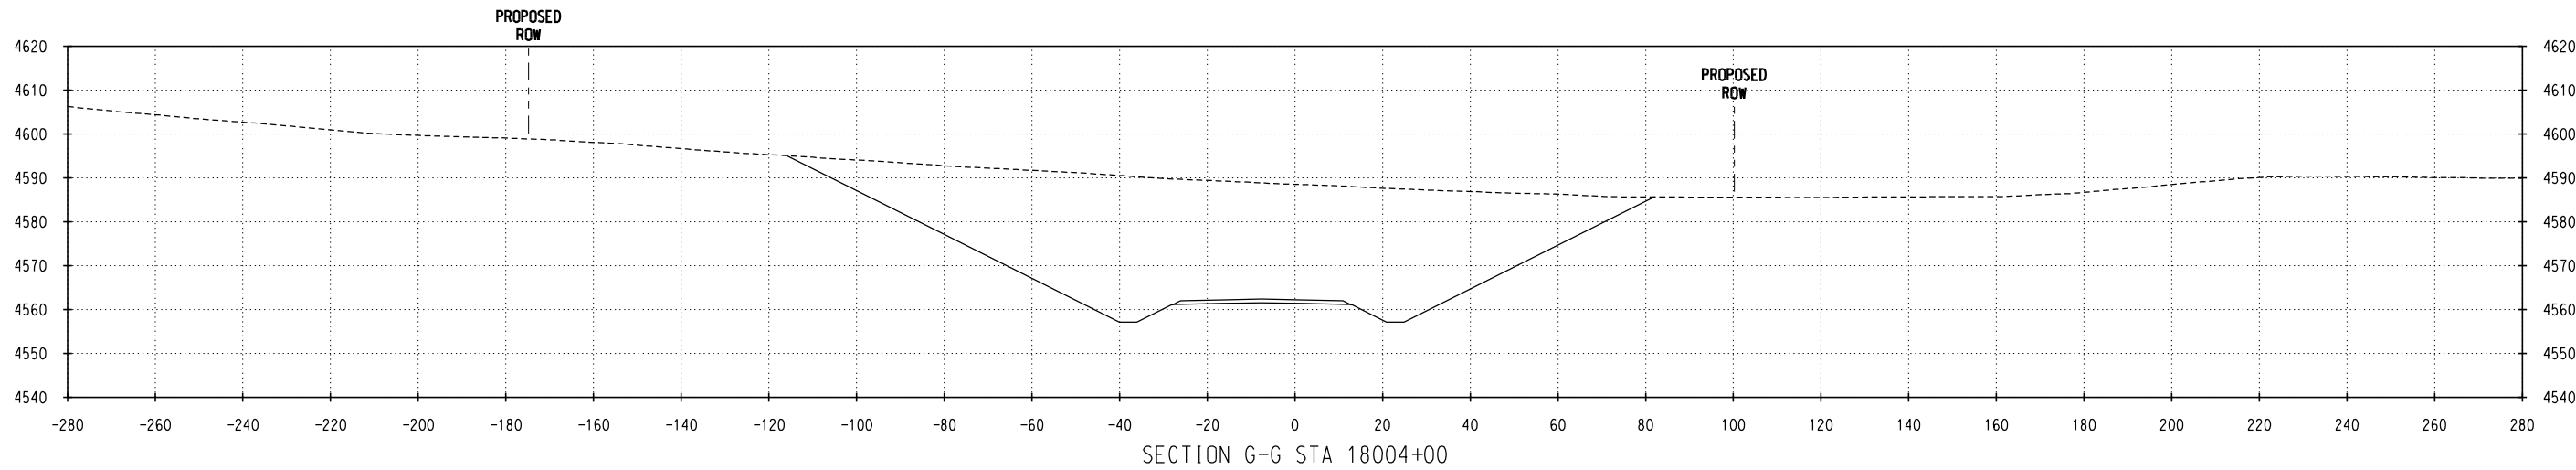

NO.	DATE	REVISIONS

DM&E
DAKOTA, MINNESOTA & EASTERN RAILROAD



CHECKED BY: XXX	FILE NAME:
DESIGNED BY: XXX	SCALE:
DRAWN BY: TDE	DATE: DEC. 2008

PROJECT DESCRIPTION:
PRELIMINARY
NOT FOR CONSTRUCTION

LOCATION:
DRAWING TITLE:
DEPOSITIONAL SENSITIVITY AREAS
MP 824.9-825.5

SUBDIVISION:
NEW BUILD
SHEET NO.:
4 of 5

C:\P\working\OMA\0358689\Seg5_Cultural_PPI.dgn
12/1/2008 2:46:47 PM

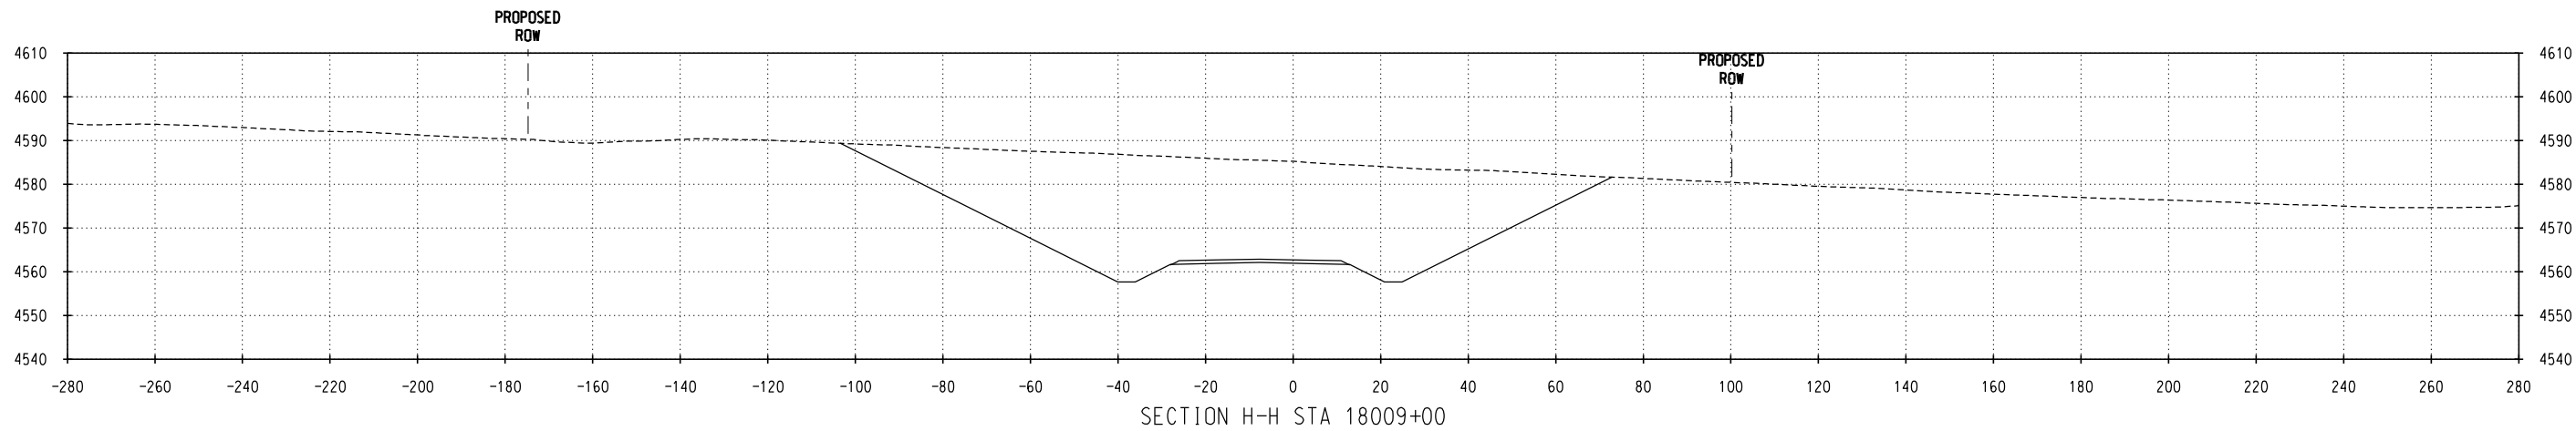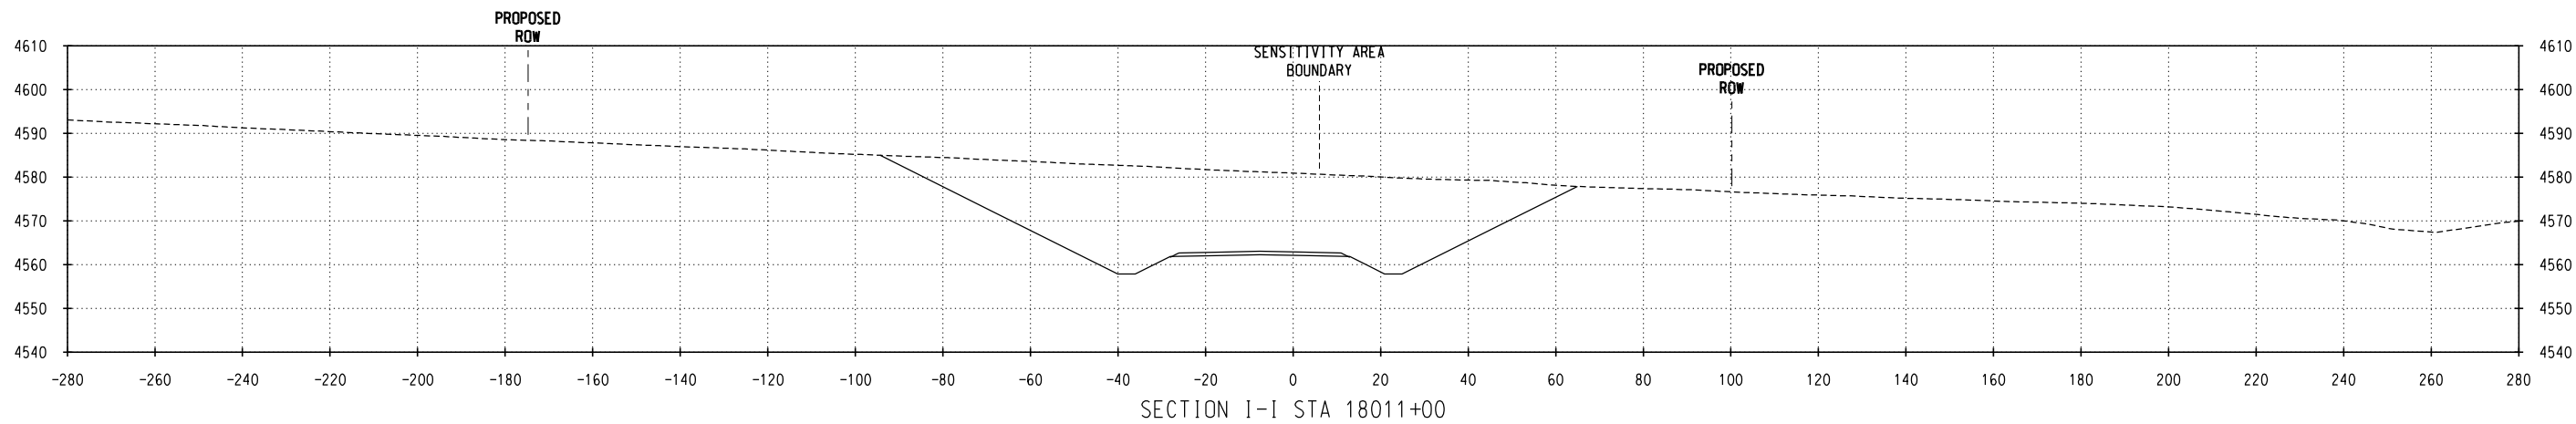

NO.	DATE	REVISIONS



DAKOTA, MINNESOTA & EASTERN RAILROAD



CHECKED BY: XXX	FILE NAME:
DESIGNED BY: XXX	SCALE:
DRAWN BY: TDE	DATE: DEC. 2008

PROJECT DESCRIPTION:

PRELIMINARY

NOT FOR CONSTRUCTION

LOCATION:	SUBDIVISION: NEW BUILD
DRAWING TITLE: DEPOSITIONAL SENSITIVITY AREAS MP 824.9-825.5	SHEET NO.: 5 of 5

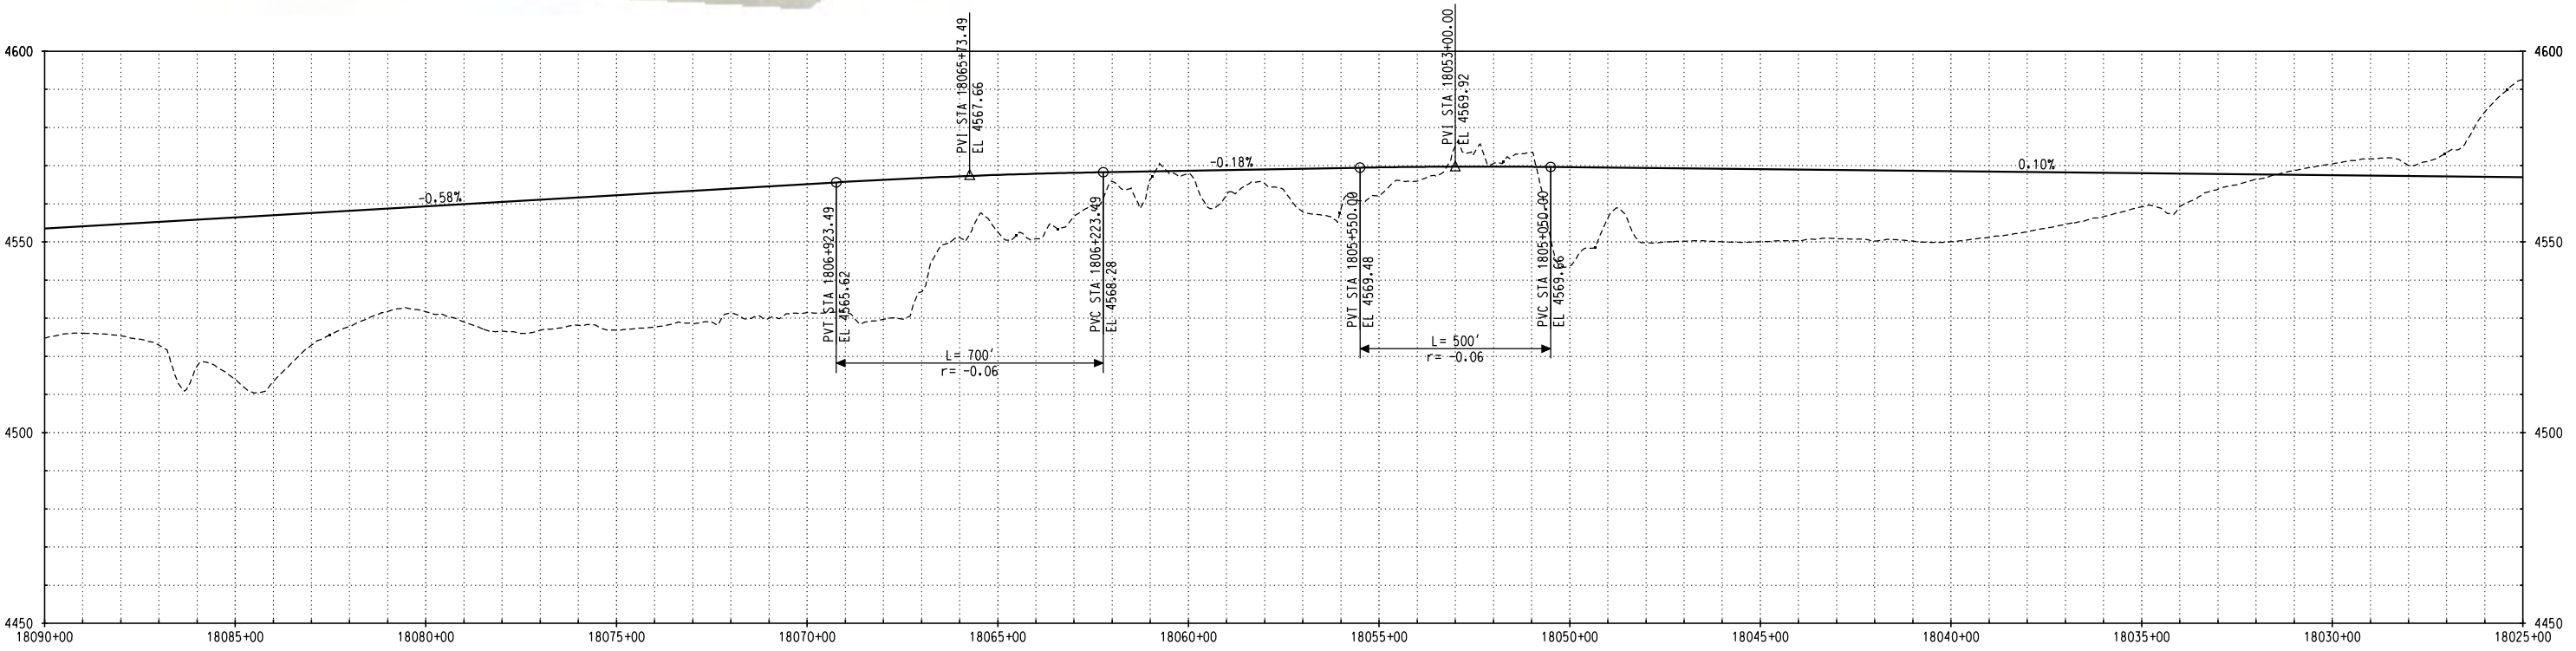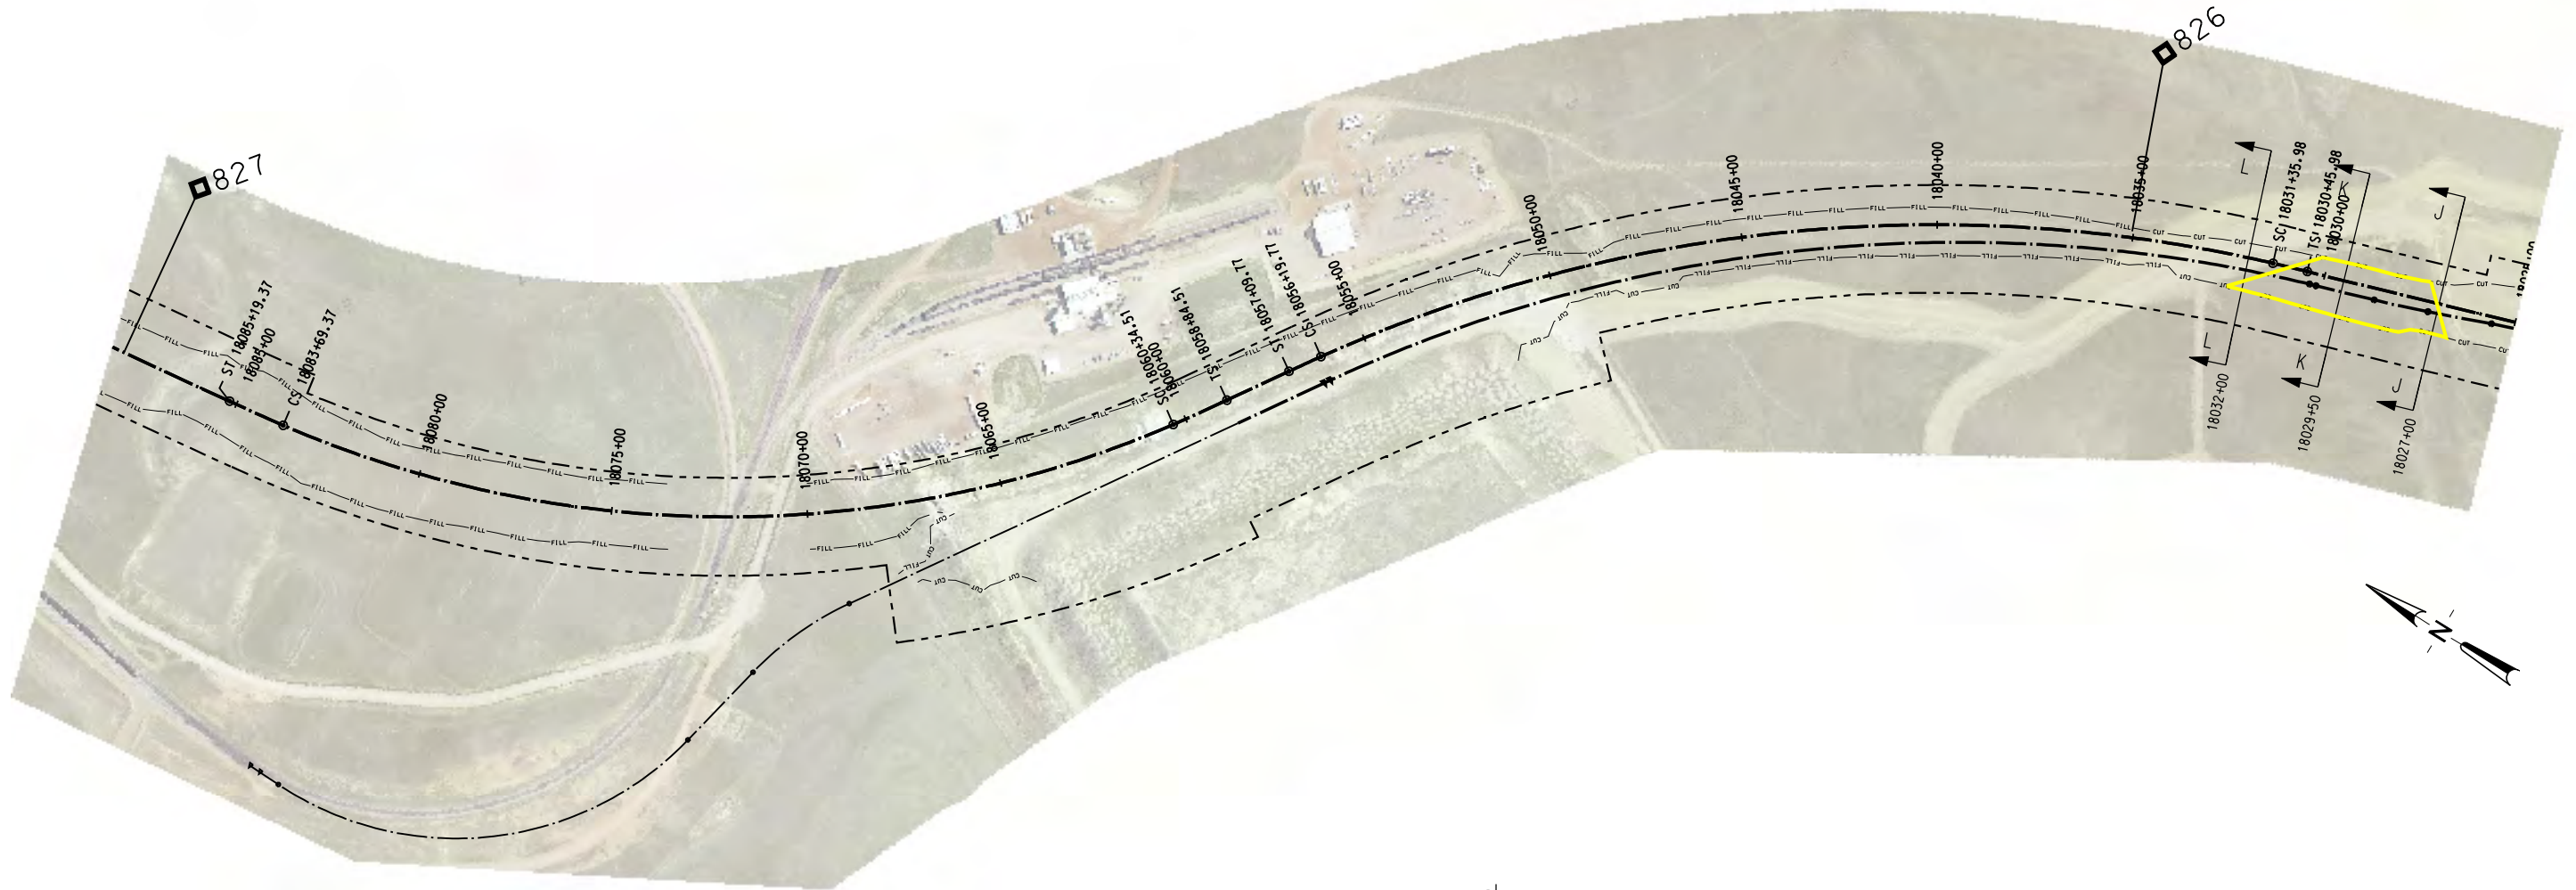

C:\PW\working\OMA\03050609\Seg5_Cultural_PP2.dgn
12/2/2008 1:26:58 PM

NO.	DATE	REVISIONS	NO.	DATE	REVISIONS

DM&E
DAKOTA, MINNESOTA & EASTERN RAILROAD

CHECKED BY:
XXX

DESIGNED BY:
XXX

DRAWN BY:
TDE

FILE NAME:

SCALE:

DATE:
DEC. 2008

PROJECT DESCRIPTION:

PRELIMINARY

NOT FOR CONSTRUCTION




LOCATION:

DRAWING TITLE:
DEPOSITIONAL SENSITIVITY AREAS
MP 825.9

SUBDIVISION:
NEW BUILD

SHEET NO.:
1 of 2

C:\P\working\OMA\cd0358689\Seg5_Cultural_PP2.dgn
12/1/2008 2:56:42 PM

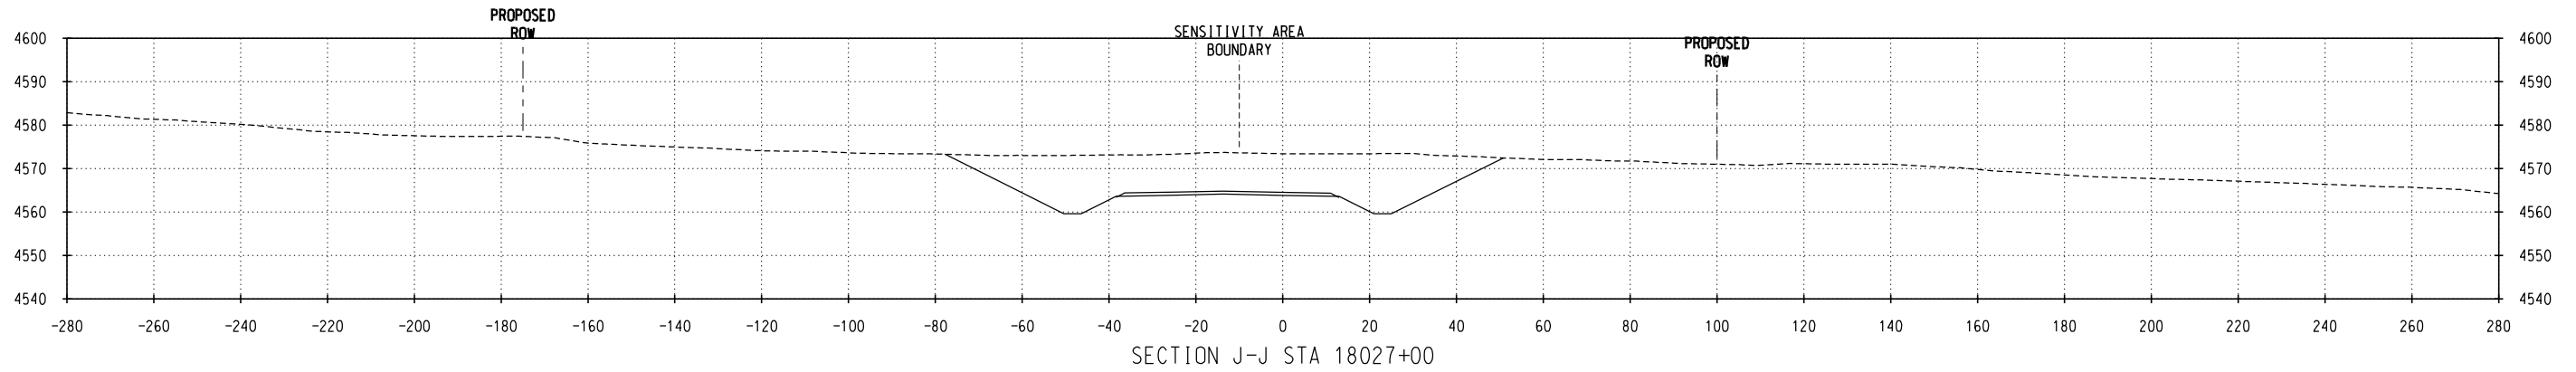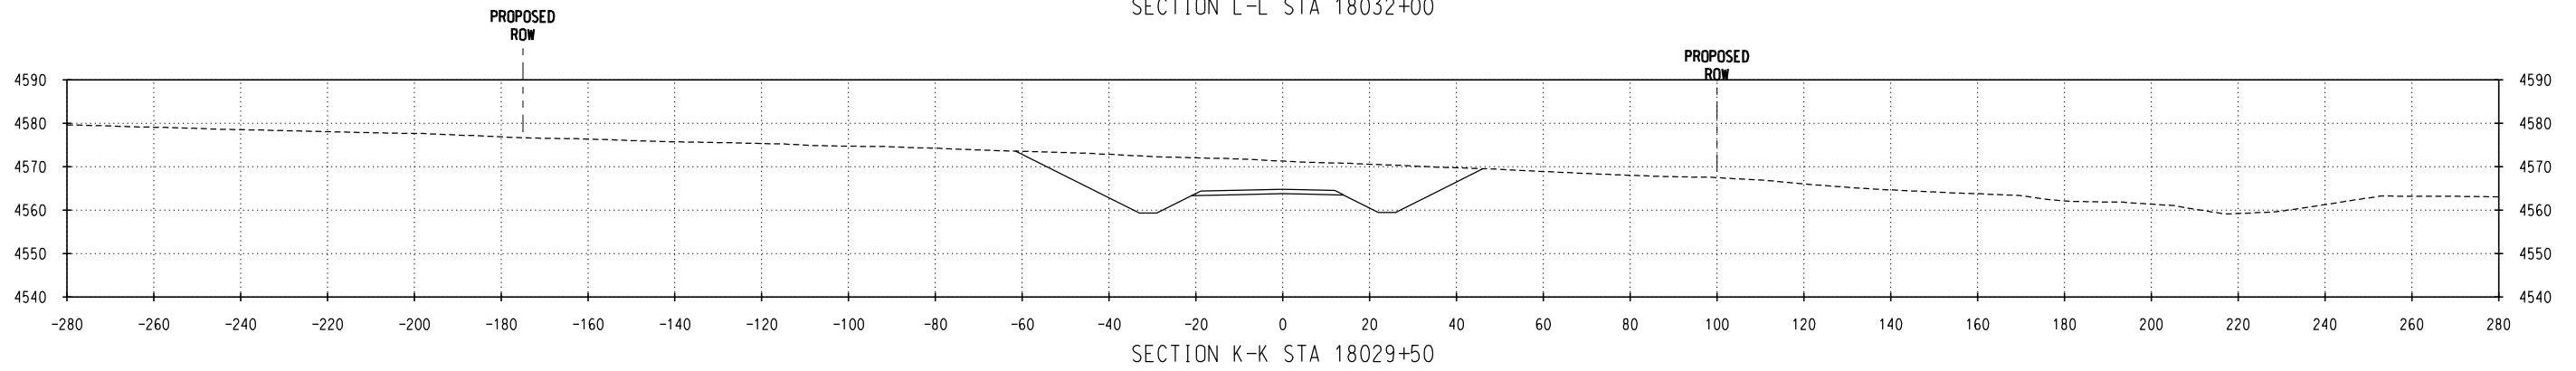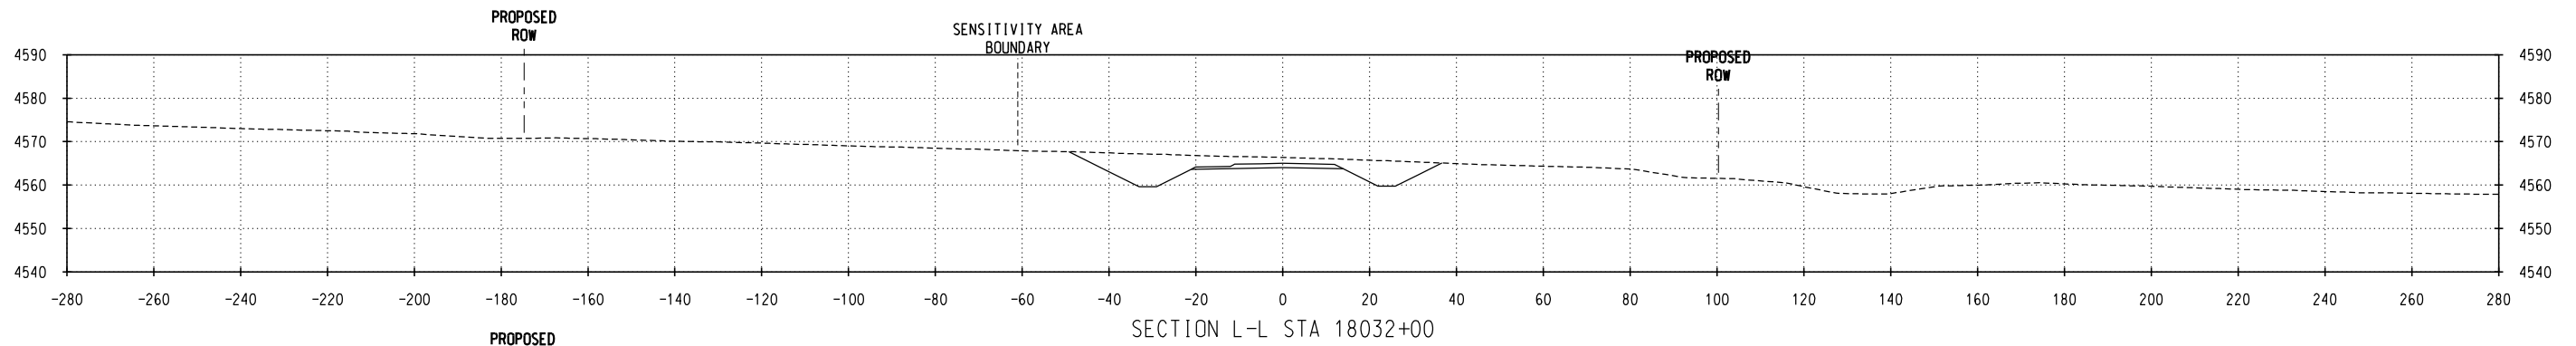

NO.	DATE	REVISIONS

DAKOTA, MINNESOTA & EASTERN RAILROAD

CHECKED BY: XXX	FILE NAME:
DESIGNED BY: XXX	SCALE:
DRAWN BY: TDE	DATE: DEC. 2008




PROJECT DESCRIPTION:

PRELIMINARY

NOT FOR CONSTRUCTION

LOCATION:	SUBDIVISION: NEW BUILD
DRAWING TITLE: DEPOSITIONAL SENSITIVITY AREAS MP 825.9	SHEET NO.: 2 of 2

C:\Pwworking\OMA\cd058689\Seg5_Cultural_PPA.dgn
12/1/2008 2:59:12 PM

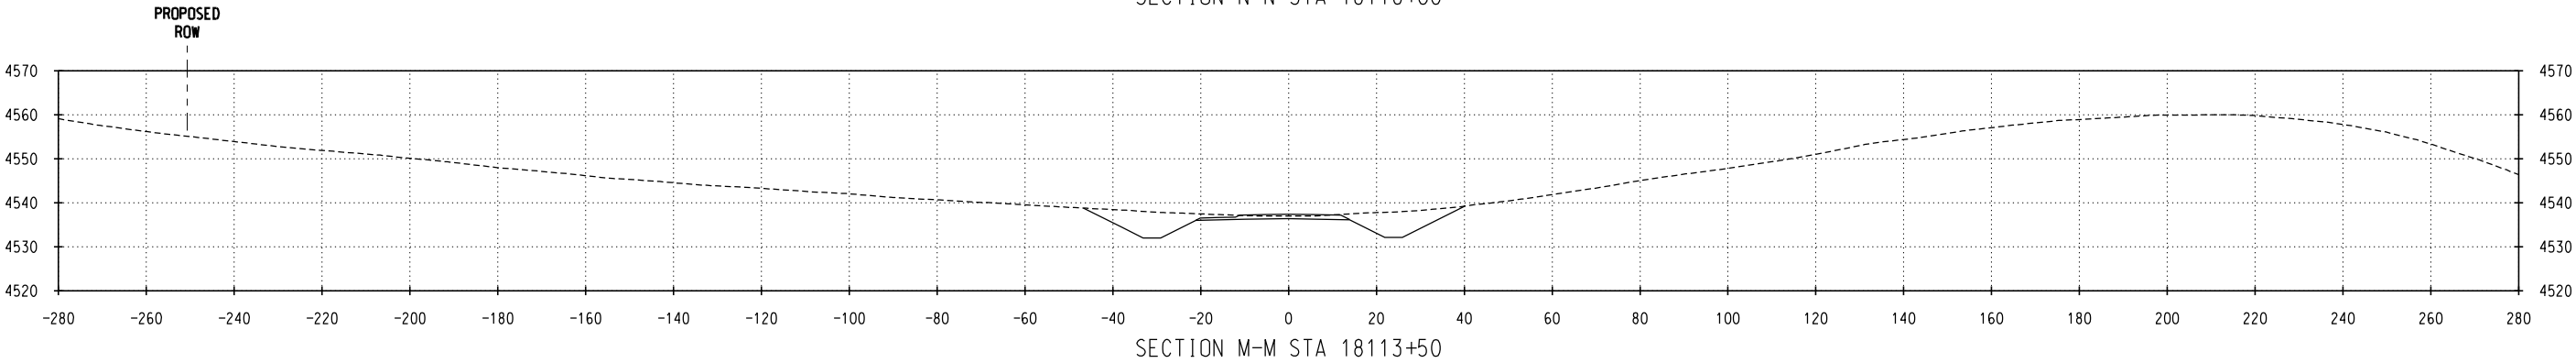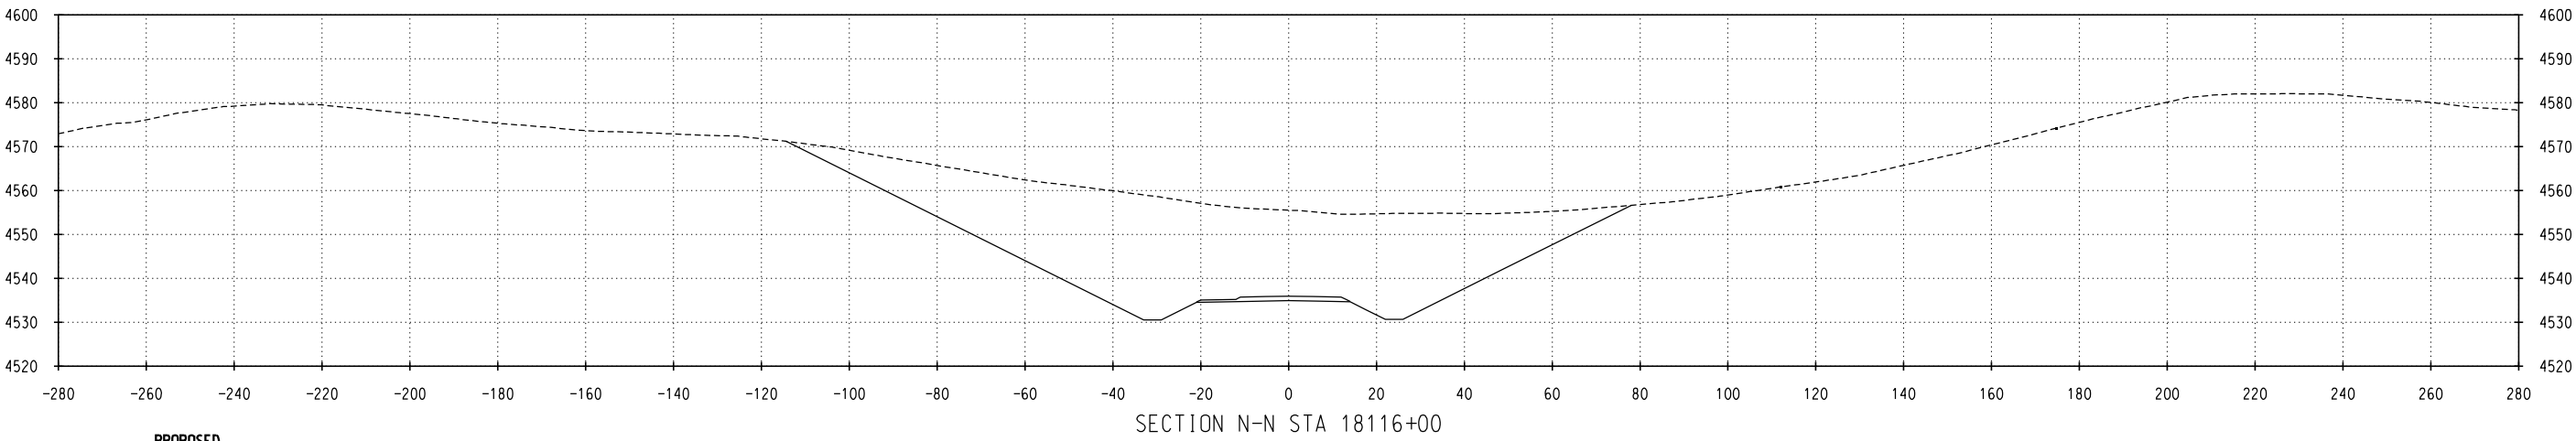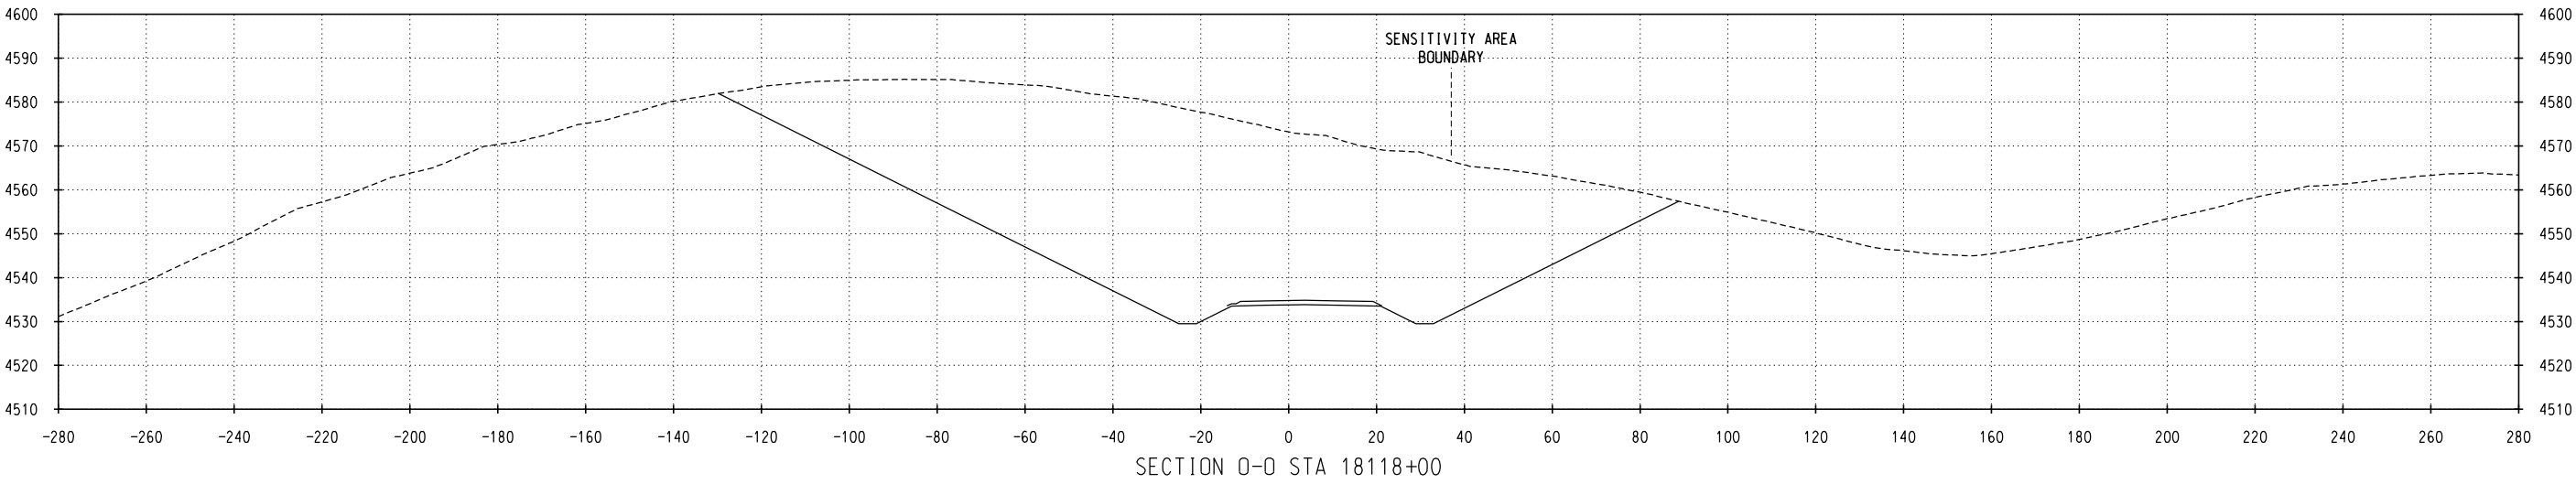

NO.	DATE	REVISIONS



CHECKED BY: XXX	FILE NAME:
DESIGNED BY: XXX	SCALE:
DRAWN BY: TDE	DATE: DEC. 2008

PROJECT DESCRIPTION:
PRELIMINARY NOT FOR CONSTRUCTION

LOCATION:
DRAWING TITLE: DEPOSITIONAL SENSITIVITY AREAS MP 827.6

SUBDIVISION: NEW BUILD
SHEET NO.: 2 of 2