



C:\Pwworking\OMA\cd034637\CL-SD-MP599_39PN1734.dgn
10/22/2008 11:28:22 AM

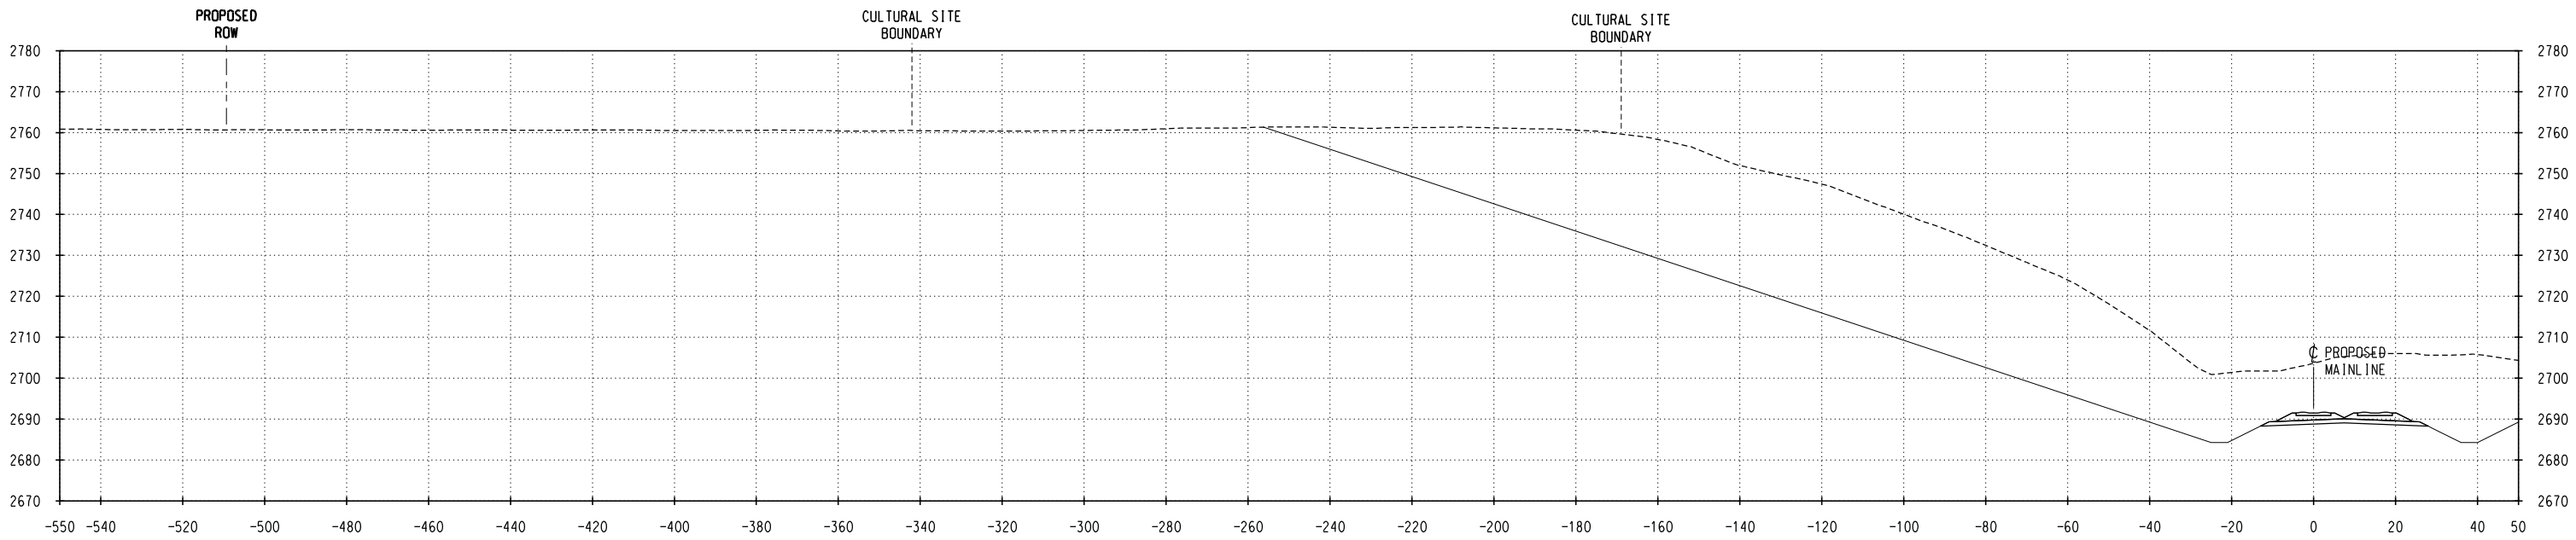

SECTION B-B STA 6090+43

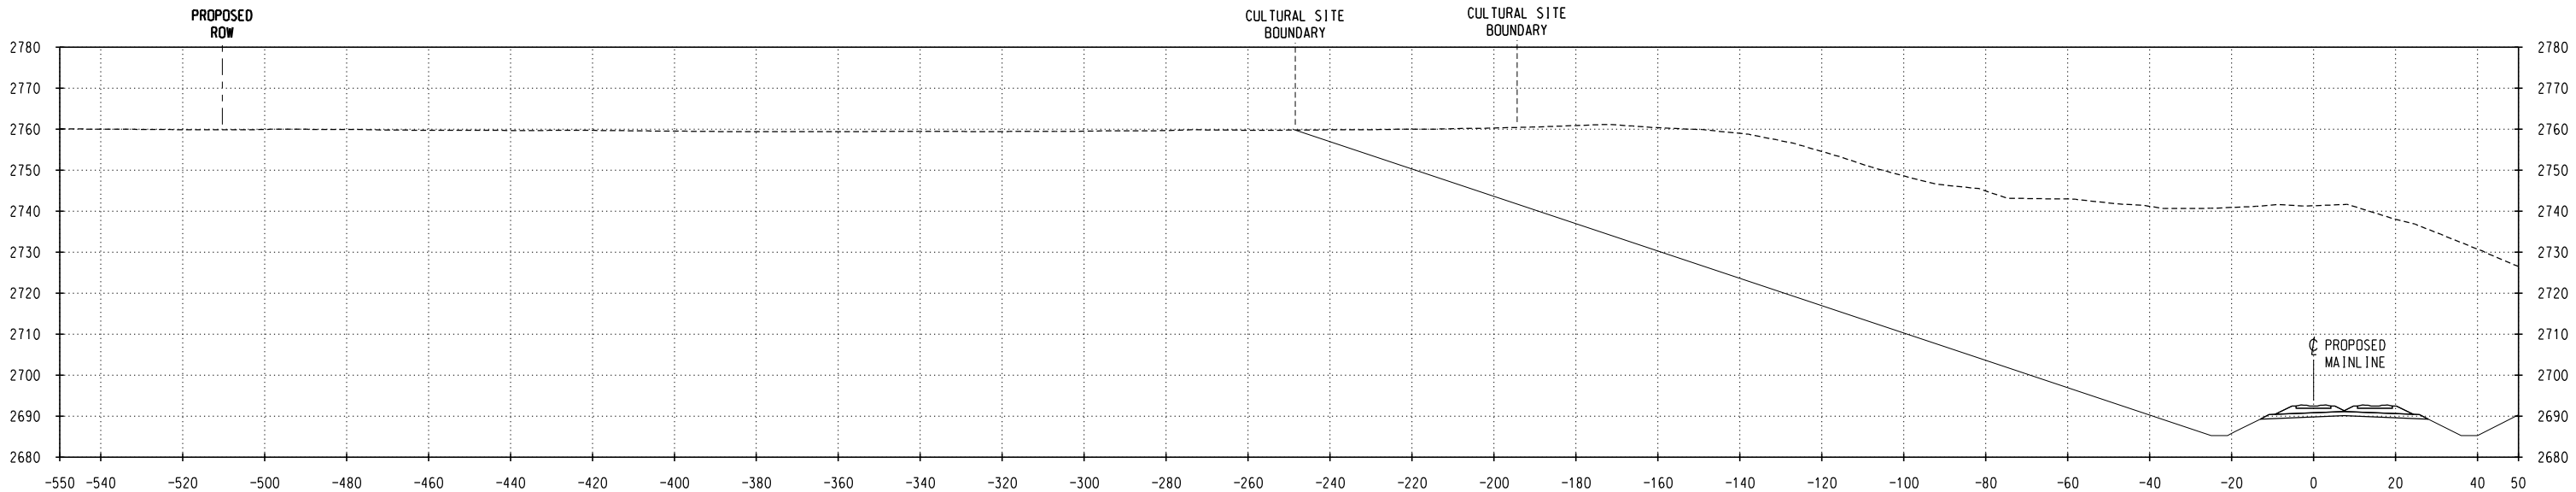

SECTION A-A STA 6089+38

NO.	DATE	REVISIONS

PRELIMINARY
NOT FOR CONSTRUCTION

DM&E
DAKOTA, MINNESOTA & EASTERN RAILROAD


CHECKED BY: TRK/WTM	FILE NAME:
DESIGNED BY: TDE/RAC	SCALE: AS NOTED
DRAWN BY: JTB/DJR	DATE: OCT 2008

PROJECT DESCRIPTION:
SEGMENT 1 MP 599.1-599.5 PARCEL NO. SDPN010

LOCATION:	SOUTH DAKOTA
DRAWING TITLE:	CULTURAL SITE CROSS SECTIONS SITE NO. 39PN1734

SUBDIVISION:	NEW BUILD
SHEET NO.:	2 of 3

C:\P\Working\OMA\0345637\CL-SD-MP599_39PN1734.dgn
10/22/2008 11:28:01 AM

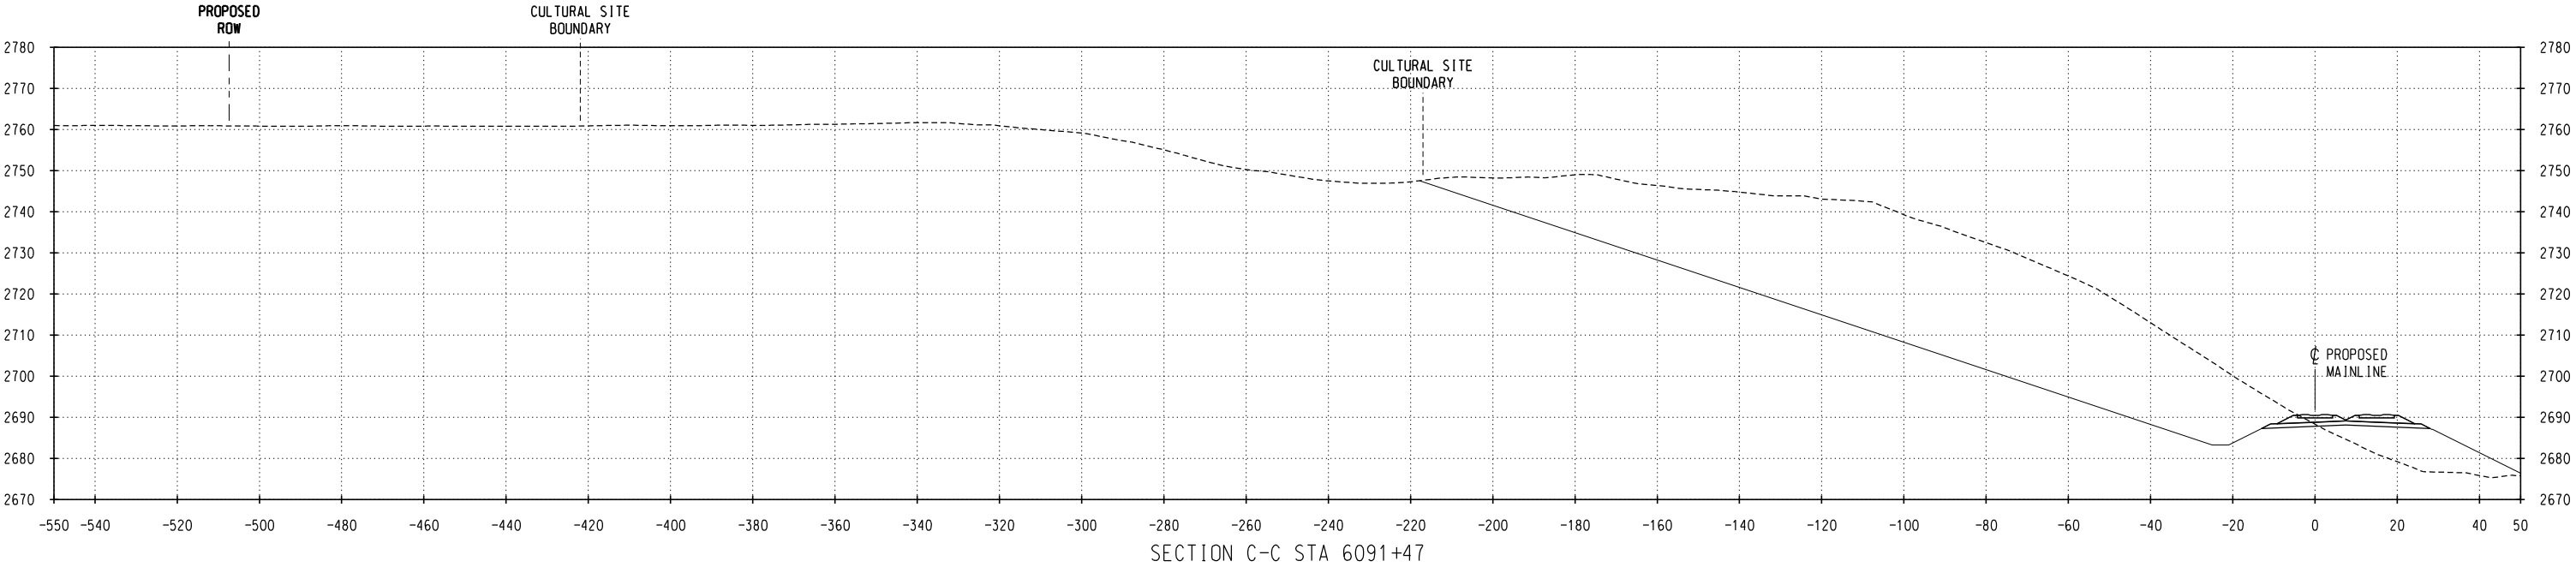

NO.	DATE	REVISIONS

PRELIMINARY
NOT FOR CONSTRUCTION

DM&E
DAKOTA, MINNESOTA & EASTERN RAILROAD

CHECKED BY: TRK/WTM	FILE NAME:
DESIGNED BY: TDE/RAC	SCALE: AS NOTED
DRAWN BY: JTB/DJR	DATE: OCT 2008

PROJECT DESCRIPTION:
SEGMENT 1 MP 599.1-599.5 PARCEL NO. SDPN010

LOCATION:	SOUTH DAKOTA
DRAWING TITLE:	CULTURAL SITE CROSS SECTIONS SITE NO. 39PN1734

SUBDIVISION:	NEW BUILD
SHEET NO.:	3 of 3