




C:\Pwworking\OMA\03-9807\CL-SD-MP635_39CU1926.dgn
10/29/2008 1:23:58 PM

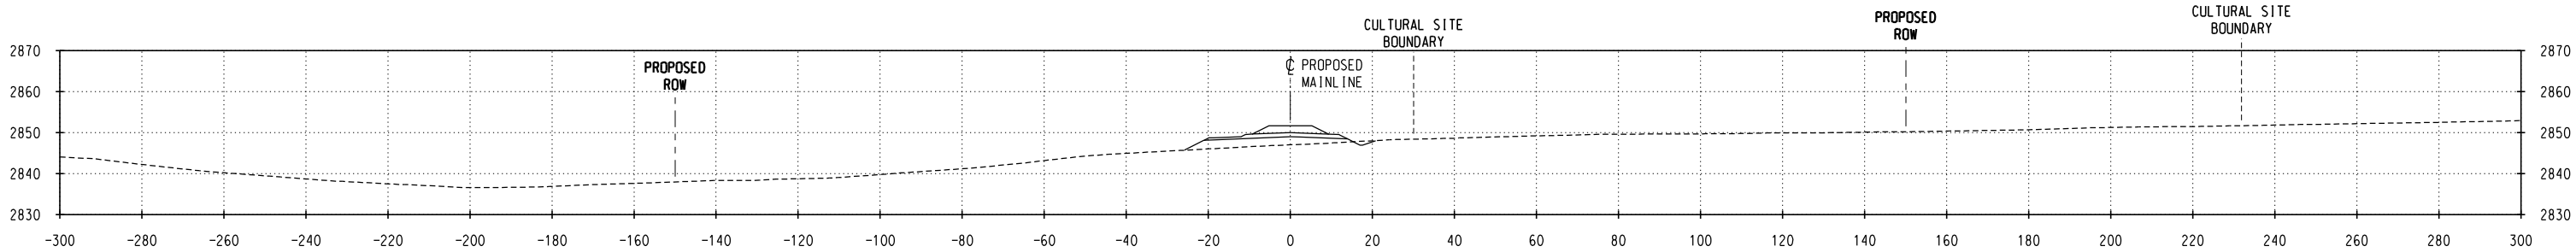

SECTION C-C STA 7975+46

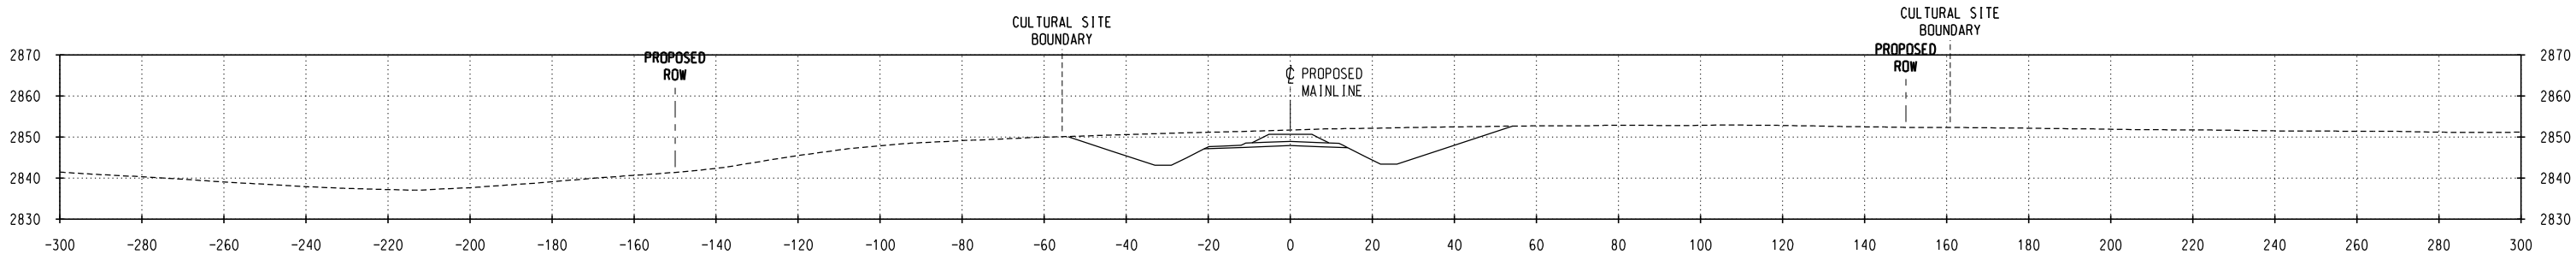

SECTION B-B STA 7974+38

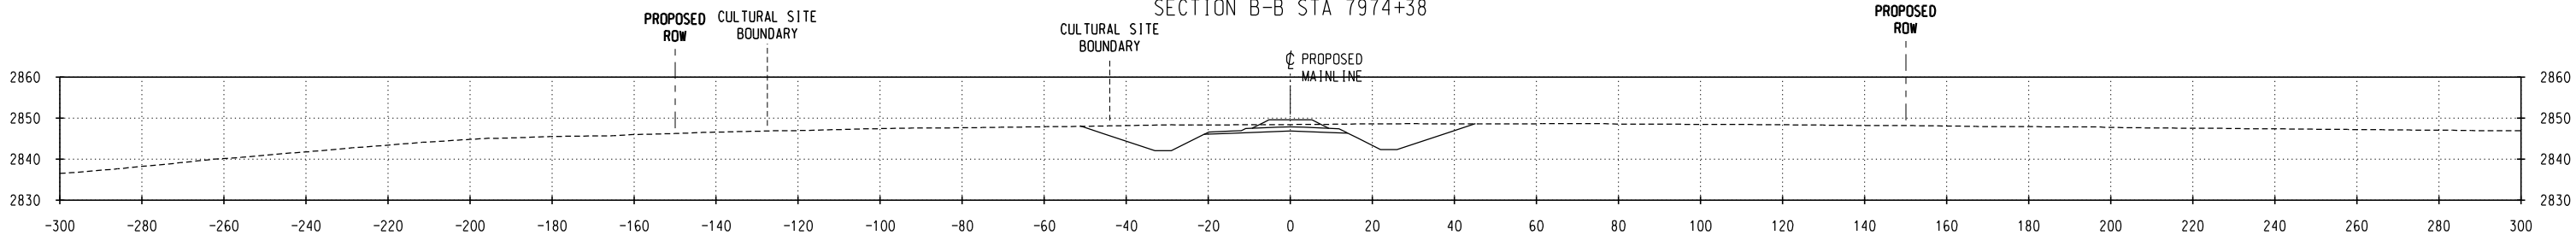

SECTION A-A STA 7973+32

NO.	DATE	REVISIONS

PRELIMINARY
NOT FOR CONSTRUCTION

DM&E
DAKOTA, MINNESOTA & EASTERN RAILROAD

CHECKED BY: TRK/WTM	FILE NAME:
DESIGNED BY: TDE/RAC	SCALE: AS NOTED
DRAWN BY: JTB/DJR	DATE: OCT 2008

PROJECT DESCRIPTION:
SEGMENT 2 MP 635.0-637.1 PARCEL NO. SDCS013

LOCATION:	SOUTH DAKOTA
DRAWING TITLE:	CULTURAL SITE CROSS SECTIONS SITE NO. 39CU1926

SUBDIVISION:	NEW BUILD
SHEET NO.:	2 of 2