


C:\Pwworking\OMA\c0343807\CL-SD-MP654_39CU0498_39CU1831_39CU1830.dgn
10/20/2008 12:03:06 PM

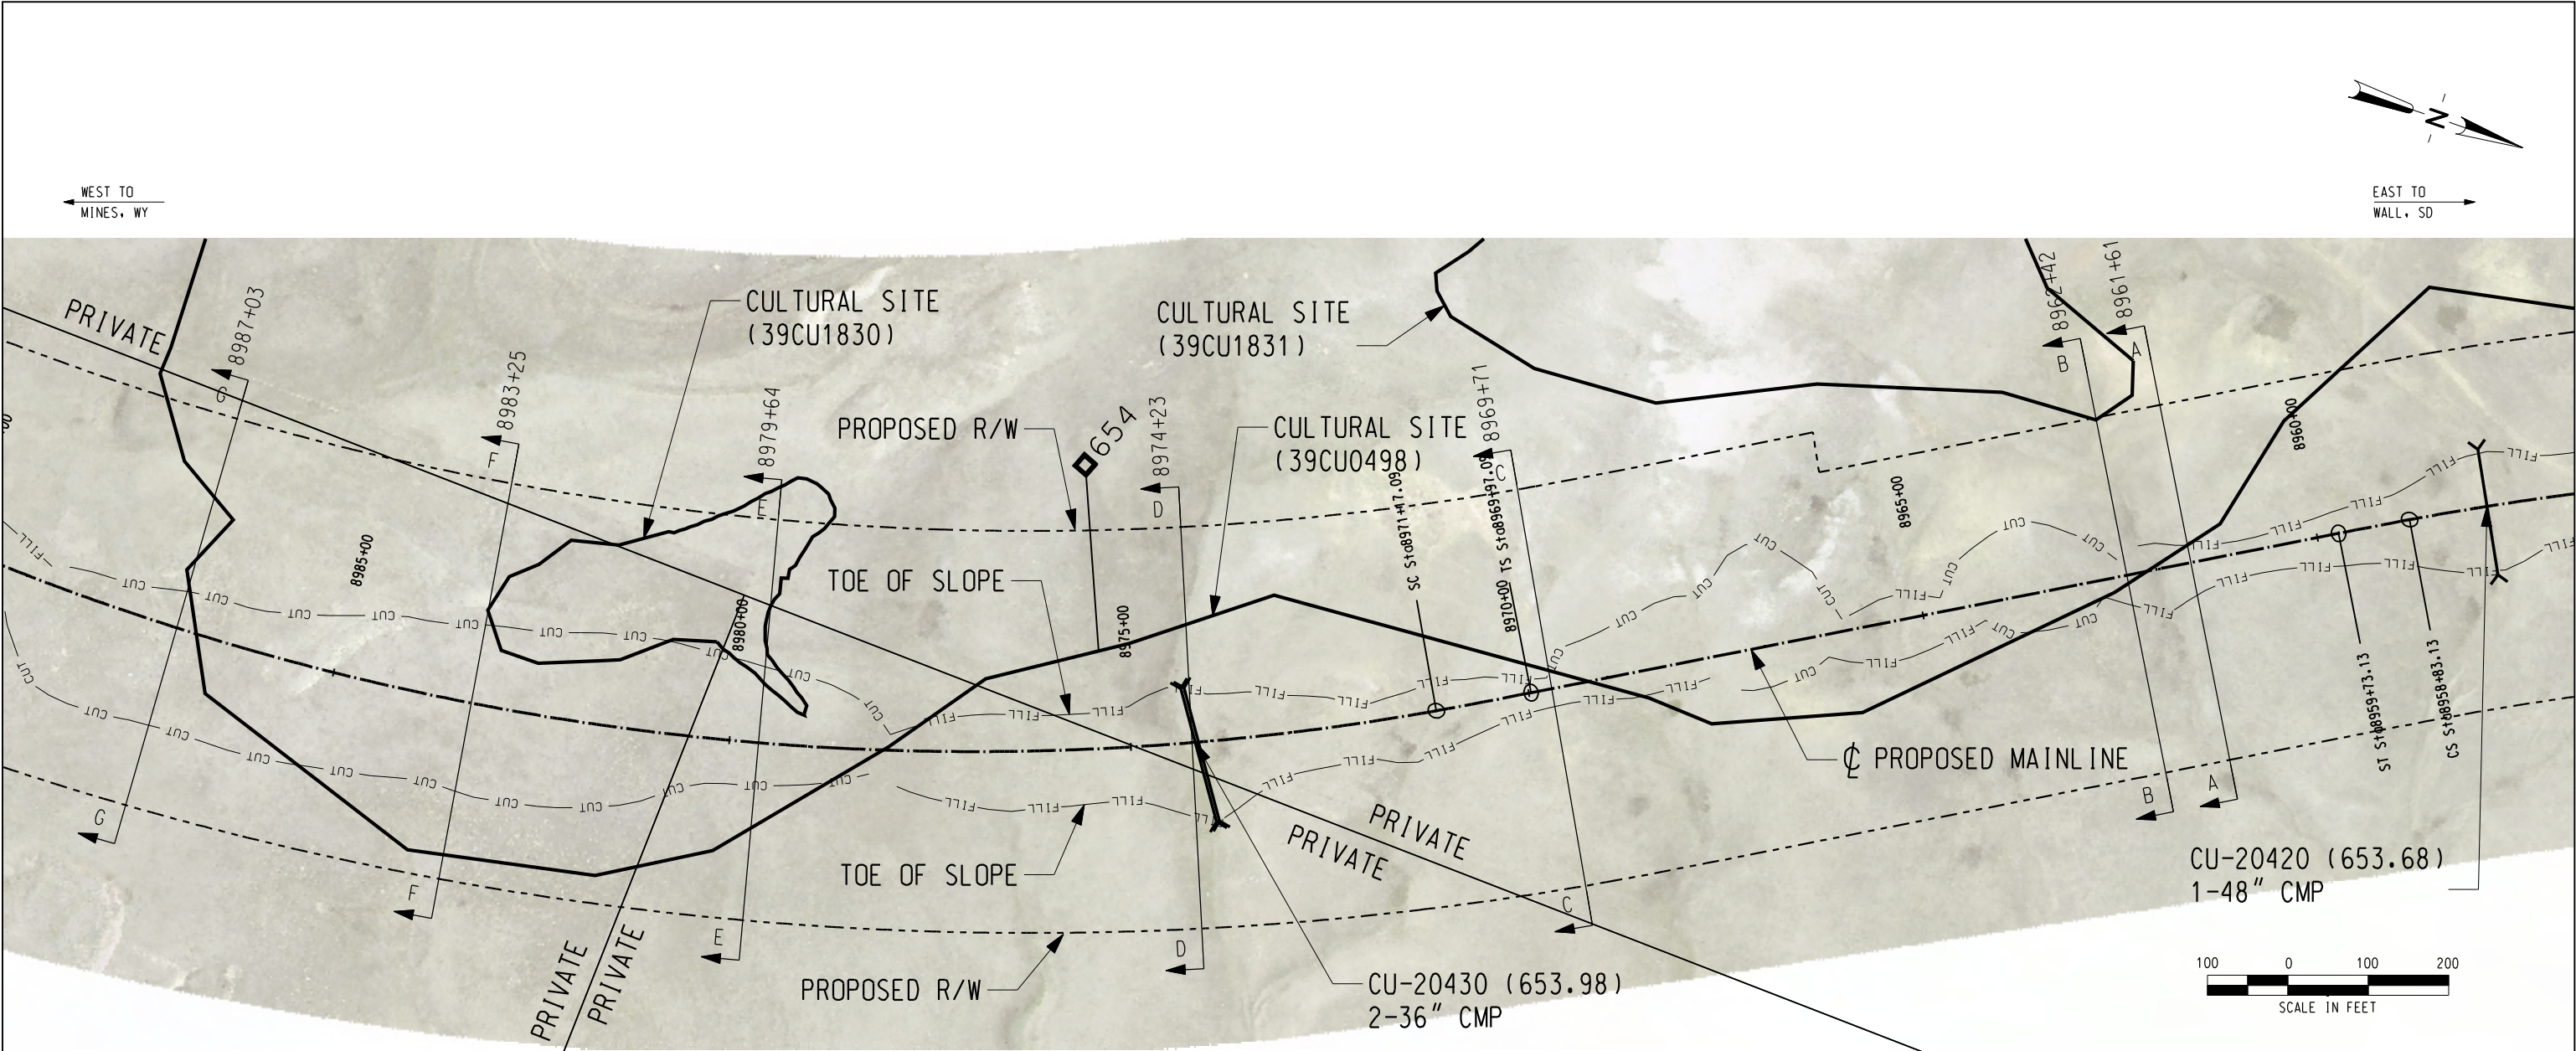

CULTURAL RESOURCE SITE NOTES:
SITE #: 39CU1830

PROPERTY TYPE: PREHISTORIC ARTIFACT SCATTER, STONE CIRCLES AND CAIRNS

NR QUALIFICATIONS: UNEVALUATED - CRITERION A, NOT ELIGIBLE - CRITERION D

ISSUES WITH INTEGRITY OF SETTING: IF ELIGIBLE UNDER CRITERION A, THE SITE'S SETTING MAY BE COMPROMISED BY THE PROPOSED DM&E RIGHT-OF-WAY.

DIRECT IMPACTS: YES, APPROXIMATELY 90% OF THE SITE IS LOCATED WITHIN THE PROPOSED DM&E RIGHT-OF-WAY AND APPROXIMATELY 30% OF THE SITE IS LOCATED WITHIN THE CUT BOUNDARY.

CUT: YES (20 FEET)

FILL: NO

DM&E MANAGEMENT RECOMMENDATION: SITE 39CU1830 REQUIRES NATIONAL REGISTER OF HISTORIC PLACES EVALUATION UNDER CRITERION A. IF ELIGIBLE, A MITIGATION PLAN WILL BE DEVELOPED FOR THE SITE. AVOIDANCE IS RECOMMENDED FOR THE PORTION OF THE SITE OUTSIDE OF THE PROPOSED DM&E CUT AREA. THAT PORTION OF THE SITE SHOULD BE FENCED OFF BEFORE CONSTRUCTION AND MONITORED BY A QUALIFIED ARCHAEOLOGIST DURING CONSTRUCTION.

CULTURAL RESOURCE SITE NOTES:
SITE #: 39CU1831

PROPERTY TYPE: PREHISTORIC ARTIFACT SCATTER AND CAIRN

NR QUALIFICATIONS: UNEVALUATED - CRITERION A, NOT ELIGIBLE - CRITERION D

ISSUES WITH INTEGRITY OF SETTING: IF ELIGIBLE UNDER CRITERION A, THE SITE'S SETTING MAY BE COMPROMISED BY THE PROPOSED DM&E RIGHT-OF-WAY.

DIRECT IMPACTS: NO, THE ENTIRE SITE IS LOCATED OUTSIDE OF THE PROPOSED DM&E RIGHT-OF-WAY, BUT THE SITE AND DM&E RIGHT-OF-WAY SHARE A BOUNDARY (SEE CROSS-SECTION B).

CUT: NO

FILL: NO

DM&E MANAGEMENT RECOMMENDATION: SITE 39CU1831 REQUIRES NATIONAL REGISTER OF HISTORIC PLACES EVALUATION UNDER CRITERION A. AVOIDANCE OF SITE 39CU1831 IS RECOMMENDED. THE SITE SHOULD BE FENCED OFF BEFORE CONSTRUCTION AND MONITORED BY A QUALIFIED ARCHAEOLOGIST DURING CONSTRUCTION.

CULTURAL RESOURCE SITE NOTES:
SITE #: 39CU0498 (PREVIOUSLY RECORDED IN 1980)

PROPERTY TYPE: PREHISTORIC ARTIFACT SCATTER AND CAIRN

NR QUALIFICATIONS: UNEVALUATED

BACKGROUND INFORMATION: SITE 39CU498 WAS RESURVEYED IN 1999 BY THE UNIVERSITY OF SOUTH DAKOTA ARCHAEOLOGY LABORATORY. DURING THAT SURVEY, NEW BOUNDARIES WERE RECORDED AND ASSIGNED NEW SITE NUMBERS (39CU1830 AND 39CU1831). THEN, IN 2007 TRC REEVALUATED SITES 39CU1830 AND 39CU1831.

LEGEND

- | | | | |
|--------|-------------------------------|---------|-----------------------------------|
| —BF— | BURIED FIBER OPTICS EXISTING | —W— | WATER EXISTING |
| —BF— | BURIED FIBER OPTICS PROPOSED | —W— | WATER PROPOSED |
| —BP— | BURIED POWER LINES EXISTING | — | STEAM LINES |
| —BP— | BURIED POWER LINES PROPOSED | —BT— | TELEPHONE LINES EXISTING |
| — | COMMUNICATION LINES | —BT— | TELEPHONE LINES PROPOSED |
| —OP— | OVERHEAD POWER LINES EXISTING | —X—X—X— | FENCE EXISTING |
| —OP— | OVERHEAD POWER LINES PROPOSED | — | CENTERLINE EXISTING |
| —G— | NATURAL GAS EXISTING | — | PROPOSED ϕ RAILROAD MAINLINE |
| —G— | NATURAL GAS PROPOSED | — | PROPOSED R/W |
| —O— | OIL EXISTING | — | PROPERTY LINES |
| —O— | OIL PROPOSED | — | PRELIMINARY R/W |
| —A— | AIR EXISTING | | ROAD CROSSING (RD) |
| —A— | AIR PROPOSED | | DITCH CENTERLINE PROPOSED |
| —S— | SANITARY SEWER EXISTING | —CUT— | PROPOSED TOP OF SLOPE (CUT) |
| —S— | SANITARY SEWER PROPOSED | —FILL— | PROPOSED TOE OF SLOPE (FILL) |
| —ST— | STORM SEWER EXISTING | | CULTURAL SITE BOUNDARY |
| —ST— | STORM SEWER PROPOSED | | RIP RAP |
| ϕ | CENTERLINE | | PROPOSED CULVERT (CU) |
| — | UTILITY POLE | | PROPOSED BRIDGE (BR) |
| — | MILEPOST (MP) | | |

NO.	DATE	REVISIONS

PRELIMINARY
NOT FOR CONSTRUCTION

DM&E
DAKOTA, MINNESOTA & EASTERN RAILROAD




CHECKED BY: TRK/WTM	FILE NAME:
DESIGNED BY: TDE/RAC	SCALE: AS NOTED
DRAWN BY: JTB/DJR	DATE: OCT 2008

PROJECT DESCRIPTION:
SEGMENT 2
MP 653.6-654.3
PARCEL NO. SDCS006, SDCS030, SDCS031 & SDCS217

LOCATION: SOUTH DAKOTA
DRAWING TITLE: CULTURAL SITE
PLAN SITE NO.
39CU0498, 39CU1831 & 39CU1830

SUBDIVISION:
NEW BUILD
SHEET NO.:
1 of 4

C:\P\working\OMA\03-9807\CL-SD-MP654_39CU0498_39CU1831_39CU1830.dgn
10/28/2008 12:27:11 PM

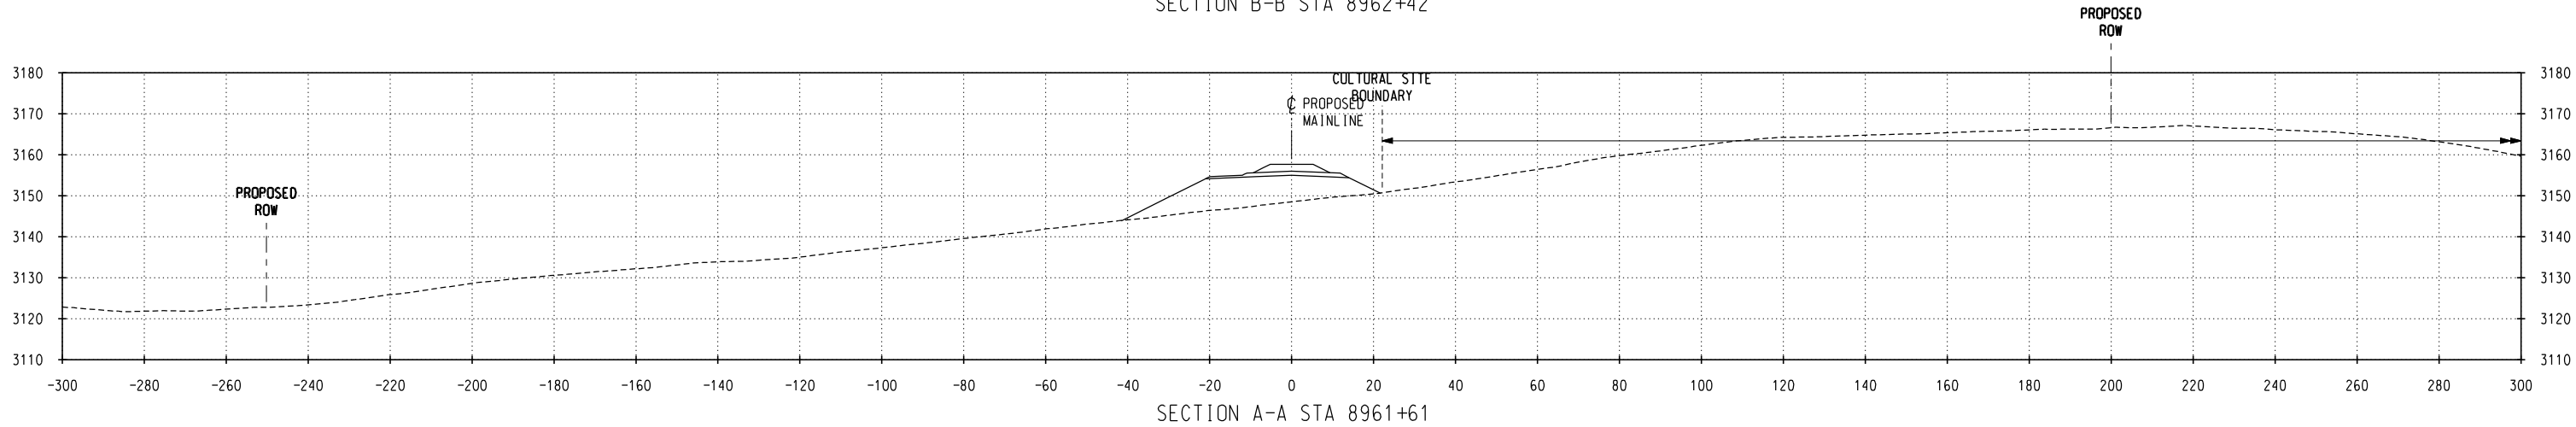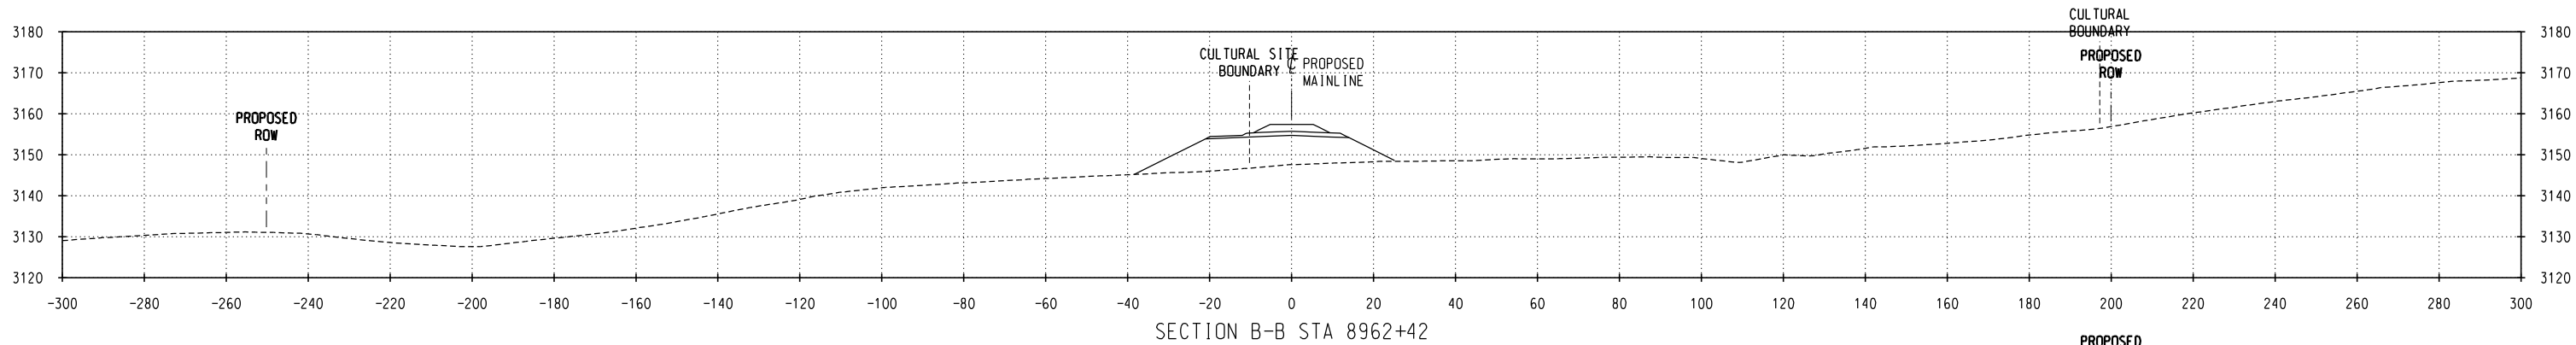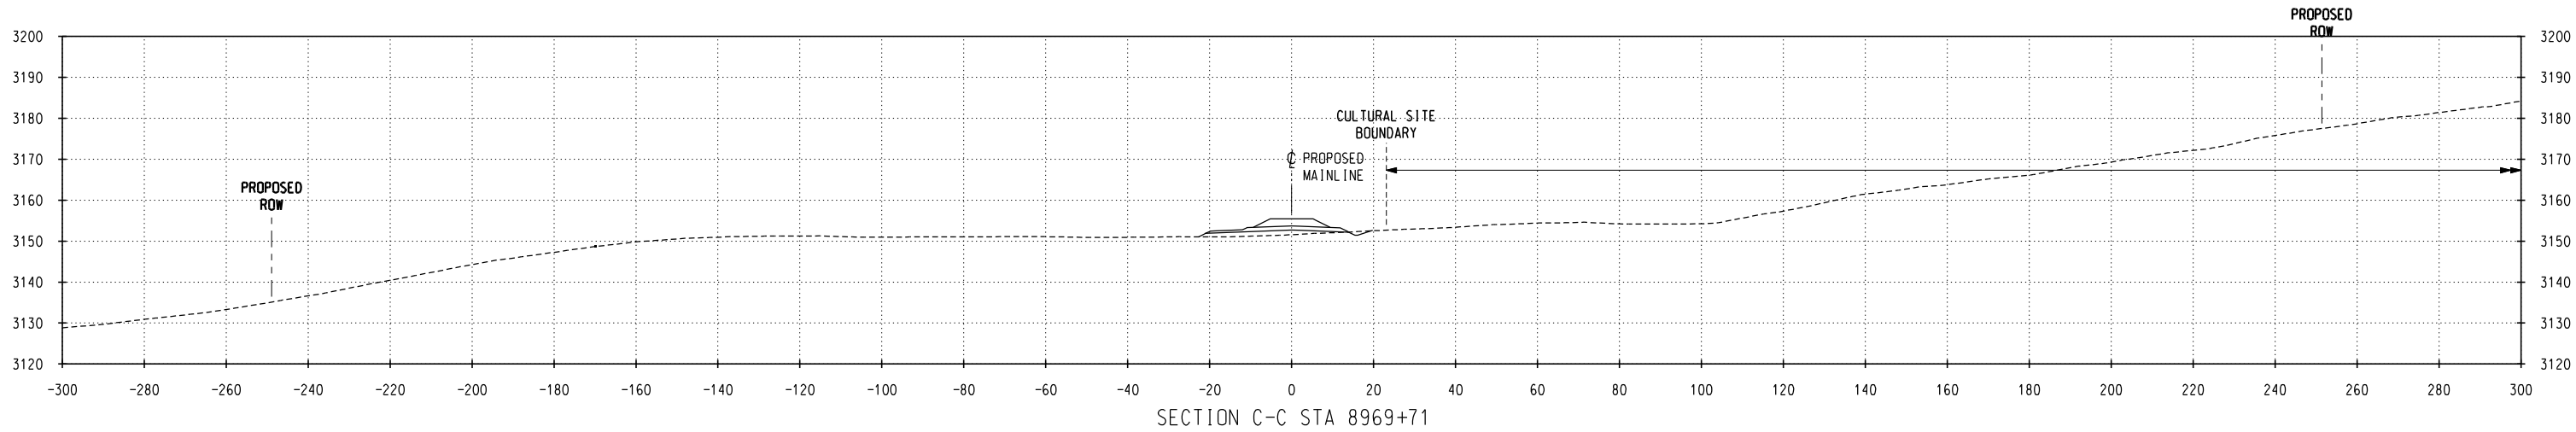

NO.	DATE	REVISIONS

PRELIMINARY
NOT FOR CONSTRUCTION

DM&E
DAKOTA, MINNESOTA & EASTERN RAILROAD




CHECKED BY: TRK/WTM	FILE NAME:
DESIGNED BY: TDE/RAC	SCALE: AS NOTED
DRAWN BY: JTB/DJR	DATE: OCT 2008

PROJECT DESCRIPTION:
SEGMENT 2
MP 653.6-654.3
PARCEL NO. SDCS006, SDCS030, SDCS031 & SDCS217

LOCATION: SOUTH DAKOTA
DRAWING TITLE: CULTURAL SITE
CROSS SECTIONS SITE NO.
39CU0498, 39CU1831 & 39CU1830

SUBDIVISION:
NEW BUILD
SHEET NO.:
2 of 4

C:\pwworking\OMA\03-9807\CL-SD-MP654_39CU0498_39CU1831_39CU1830.dgn
10/30/2008 12:19:17 PM

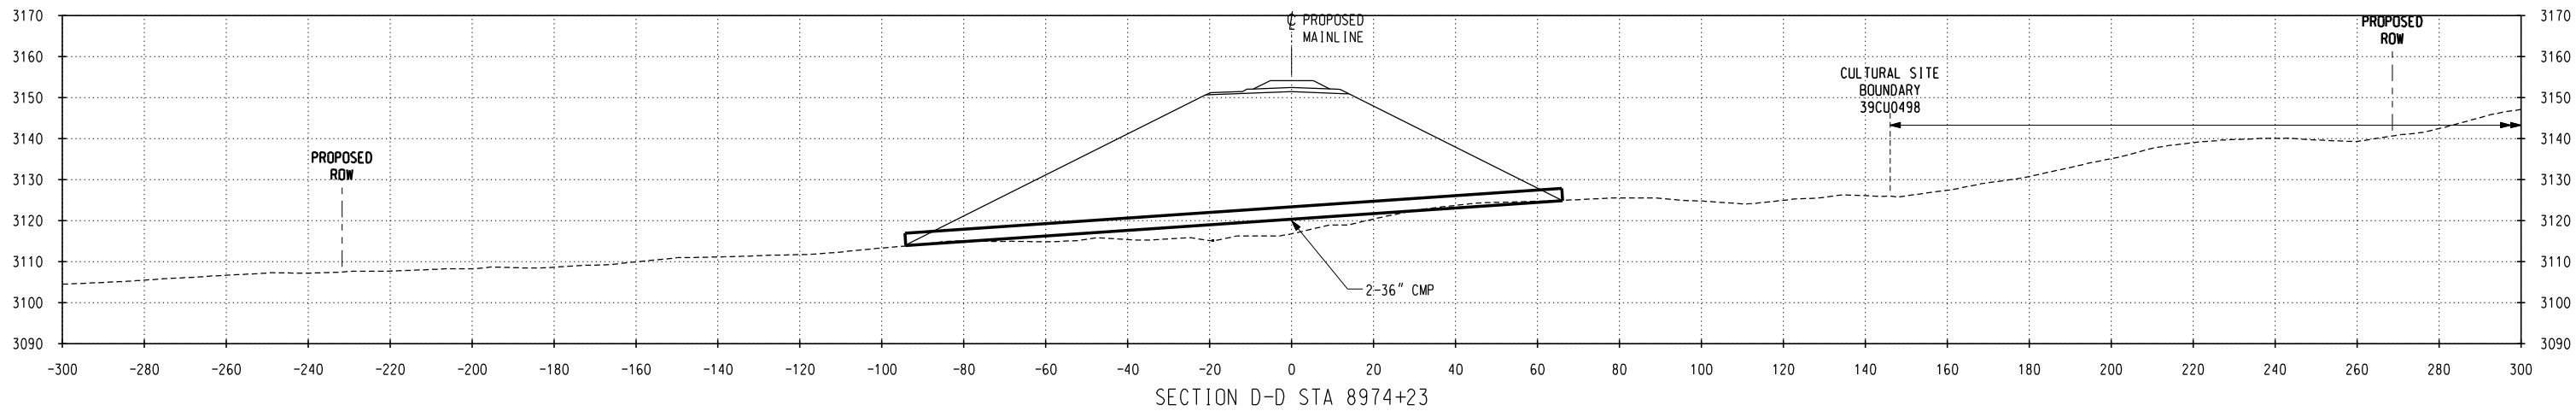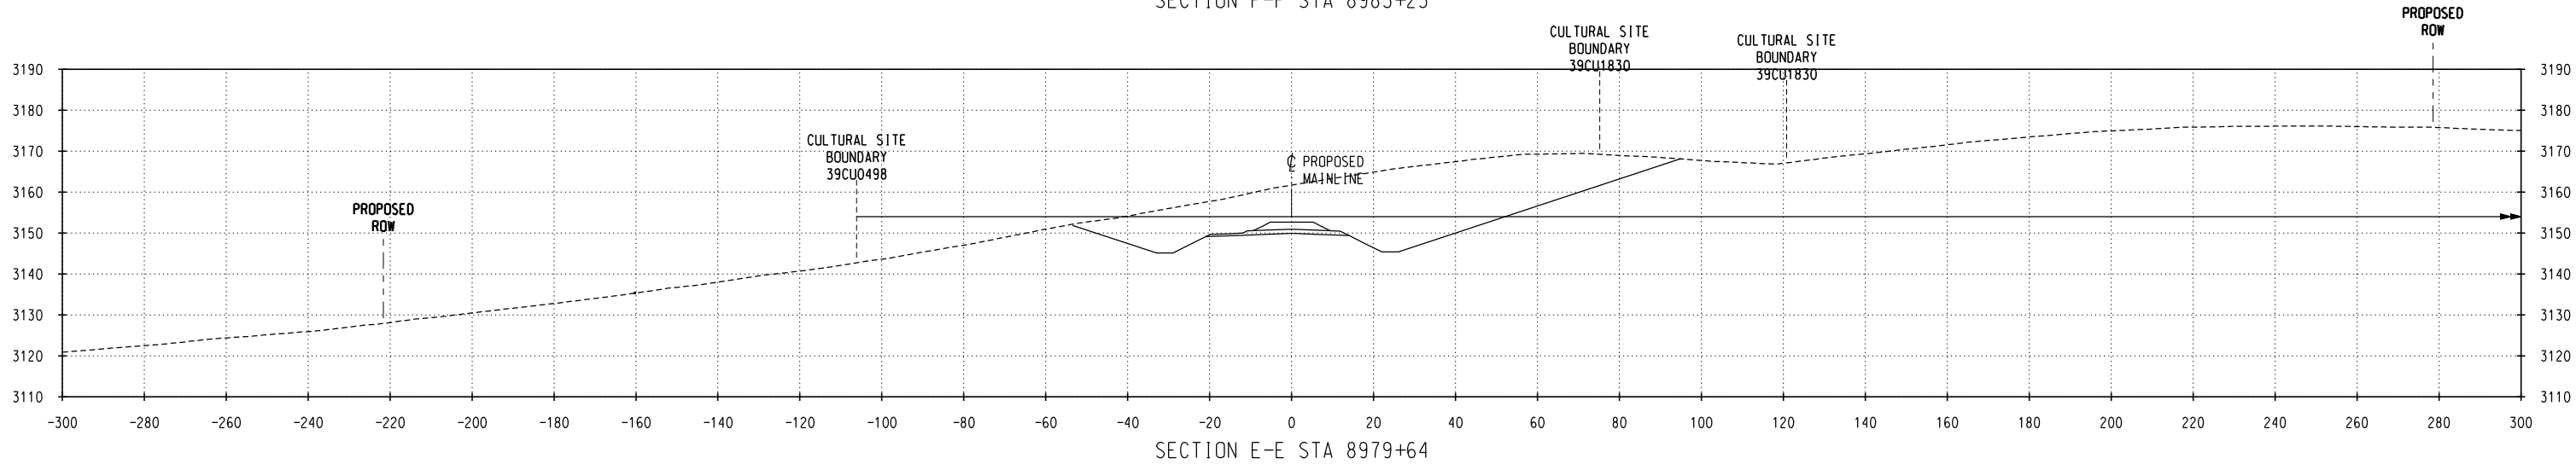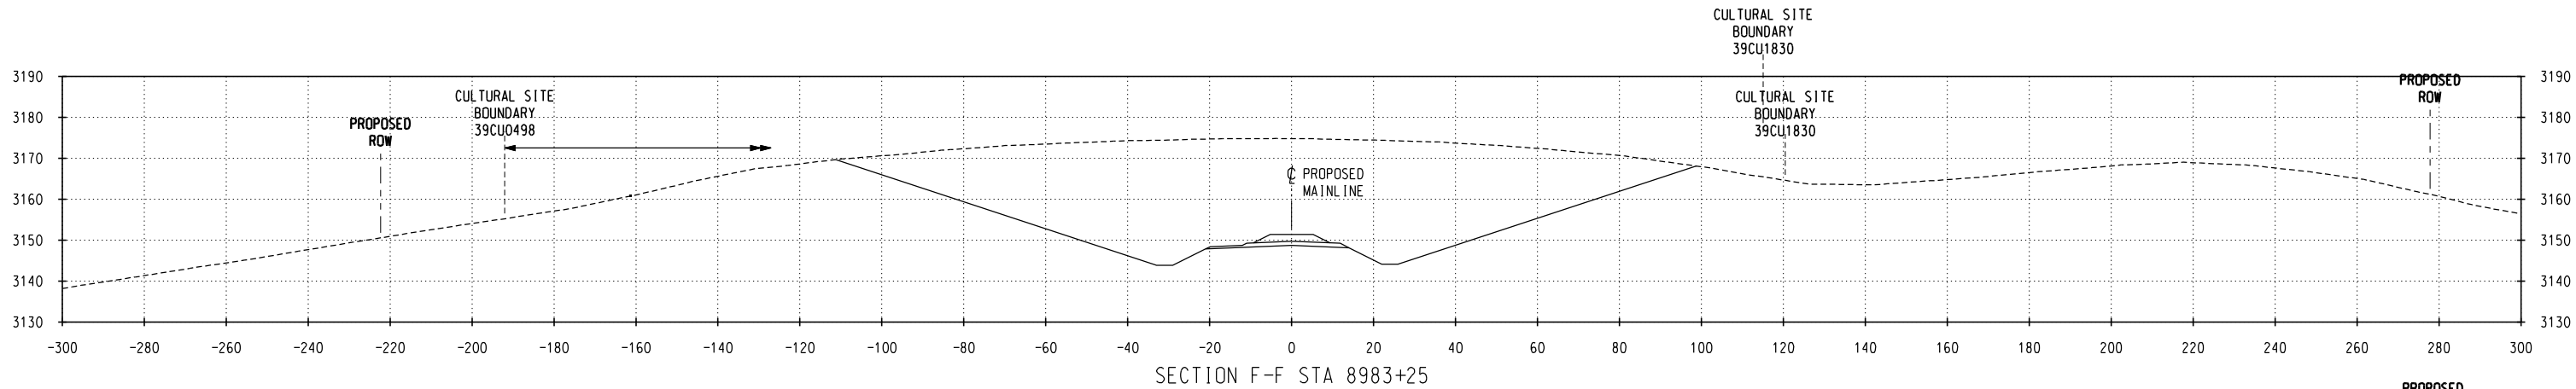

NO.	DATE	REVISIONS

PRELIMINARY
NOT FOR CONSTRUCTION

DM&E
DAKOTA, MINNESOTA & EASTERN RAILROAD


CHECKED BY: TRK/WTM	FILE NAME:
DESIGNED BY: TDE/RAC	SCALE: AS NOTED
DRAWN BY: JTB/DJR	DATE: OCT 2008

PROJECT DESCRIPTION:
SEGMENT 2
MP 653.6-654.3
PARCEL NO. SDCS006, SDCS030, SDCS031 & SDCS217

LOCATION: SOUTH DAKOTA
DRAWING TITLE: CULTURAL SITE
CROSS SECTIONS SITE NO.
39CU0498, 39CU1831 & 39CU1830

SUBDIVISION:
NEW BUILD
SHEET NO.:
3 of 4

C:\P\working\OMA\0349807\CL-SD-MP654_39CU0498_39CU1831_39CU1830.dgn
10/28/2008 12:28:04 PM

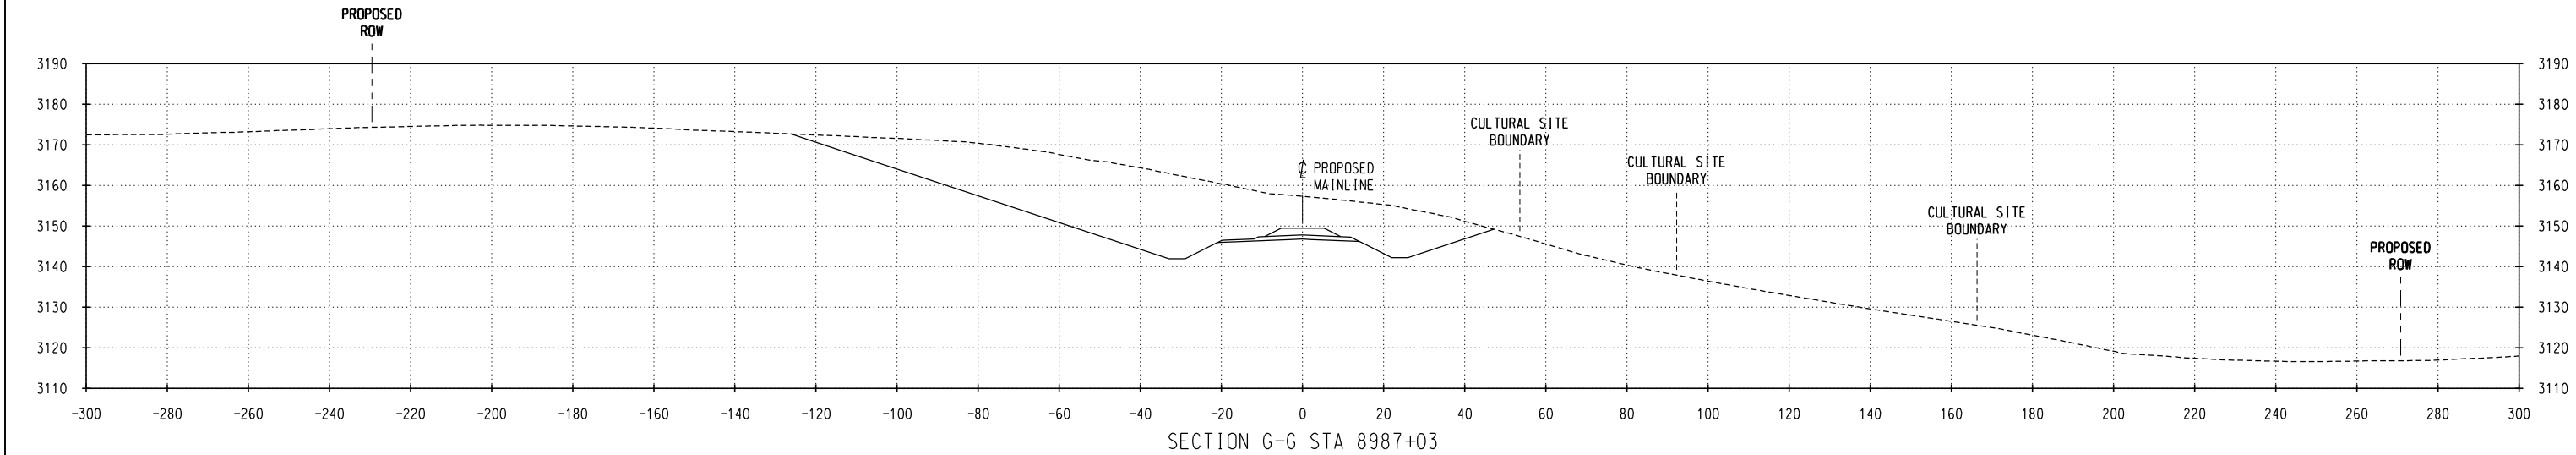

SECTION G-G STA 8987+03

NO.	DATE	REVISIONS

PRELIMINARY
NOT FOR CONSTRUCTION

DM&E
DAKOTA, MINNESOTA & EASTERN RAILROAD

CHECKED BY: TRK/WTM	FILE NAME:
DESIGNED BY: TDE/RAC	SCALE: AS NOTED
DRAWN BY: JTB/DJR	DATE: OCT 2008

PROJECT DESCRIPTION:
SEGMENT 2
MP 653.6-654.3
PARCEL NO. SDCS006, SDCS030, SDCS031 & SDCS217

LOCATION: SOUTH DAKOTA
DRAWING TITLE: CULTURAL SITE
CROSS SECTIONS SITE NO.
39CU0498, 39CU1831 & 39CU1830

SUBDIVISION:
NEW BUILD
SHEET NO.:
4 of 4