
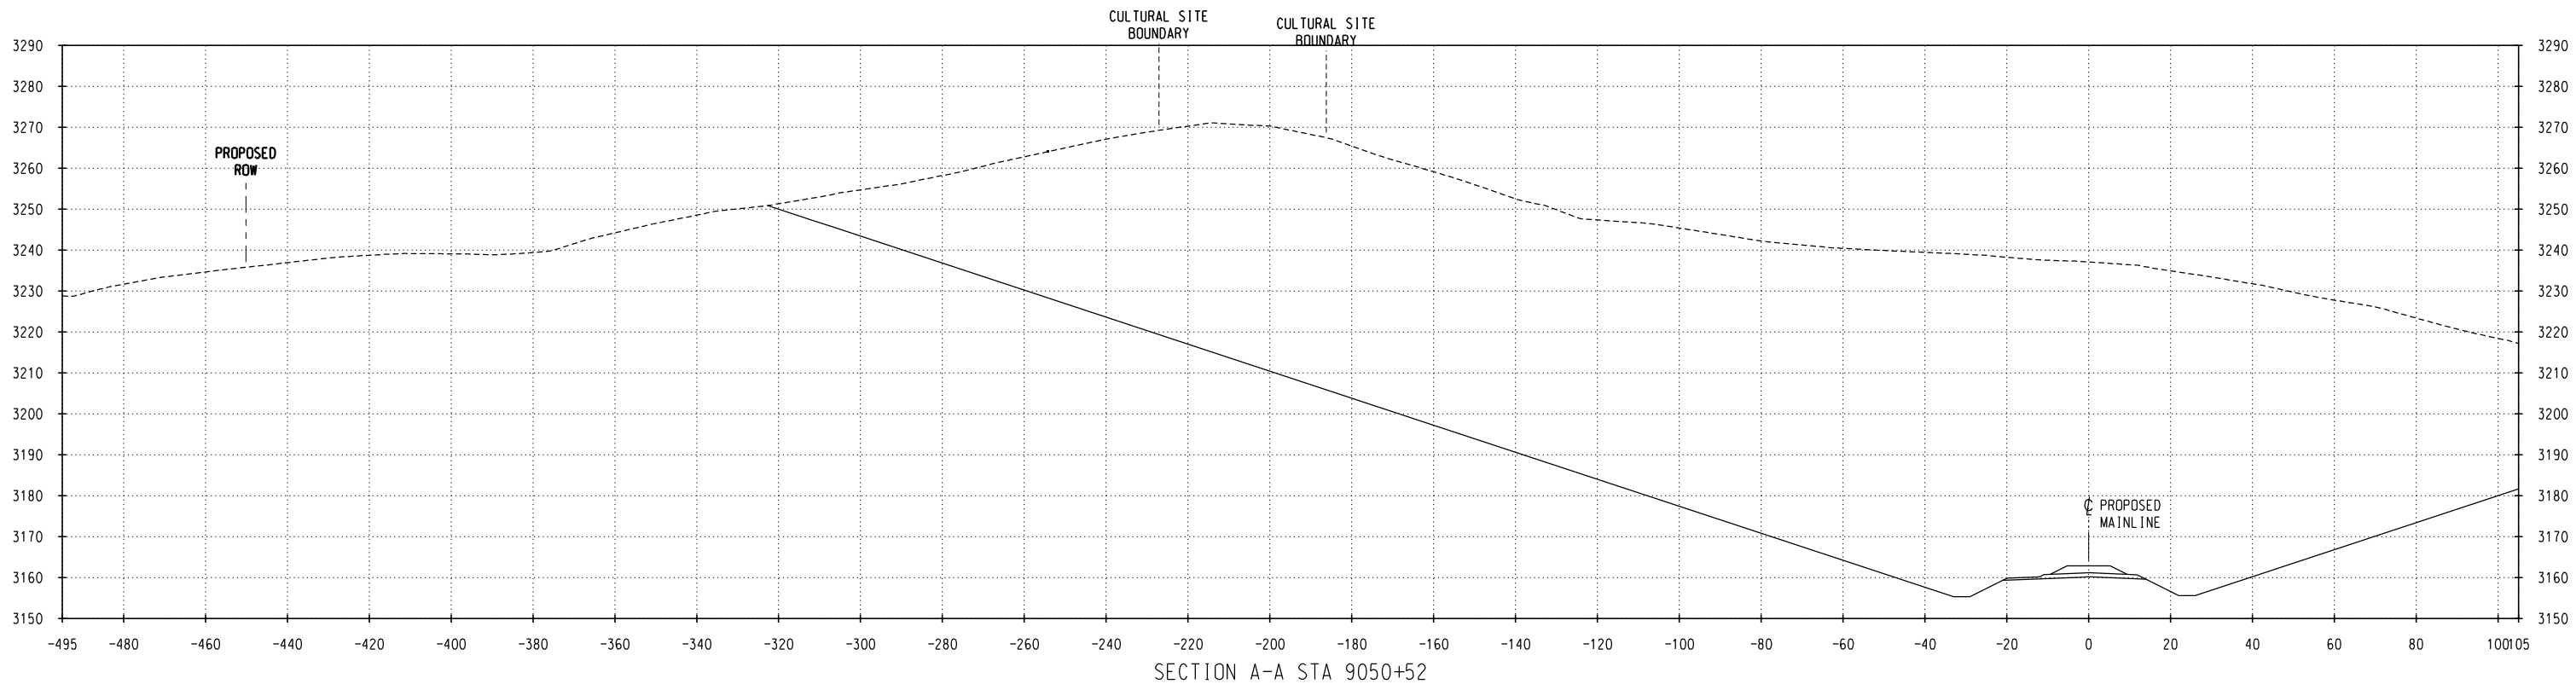


C:\Pwworking\OMA\0343807\CL-SD-MP655_39CU1822.dgn
10/28/2008 12:35:14 PM

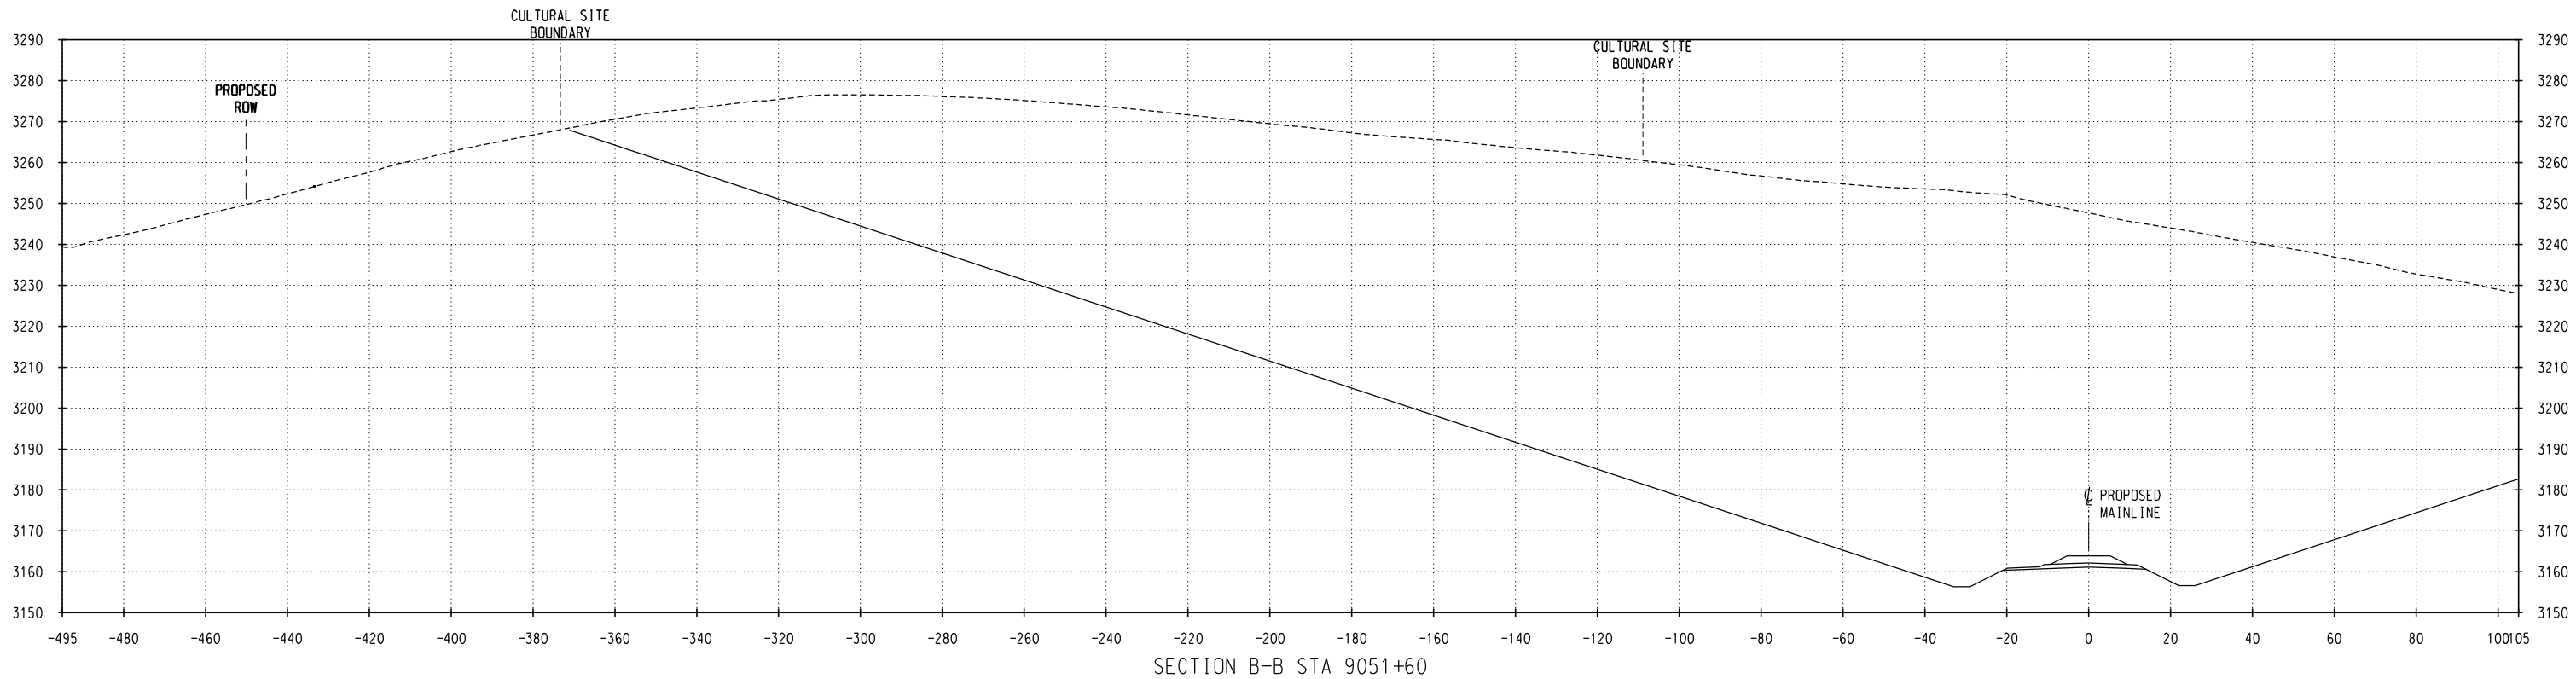

NO.	DATE	REVISIONS

PRELIMINARY
NOT FOR CONSTRUCTION

DM&E
DAKOTA, MINNESOTA & EASTERN RAILROAD


CHECKED BY: TRK/WTM	FILE NAME:
DESIGNED BY: TDE/RAC	SCALE: AS NOTED
DRAWN BY: JTB/DJR	DATE: OCT 2008

PROJECT DESCRIPTION:
SEGMENT 2 MP 655.3-655.4 PARCEL NO. SDCS032

LOCATION:	SOUTH DAKOTA
DRAWING TITLE:	CULTURAL SITE CROSS SECTIONS SITE NO. 39CU1822

SUBDIVISION:	NEW BUILD
SHEET NO.:	2 of 3

C:\P\working\OMA\0349807\CL-SD-MP655_39CU1822.dgn
10/29/2008 12:36:06 PM

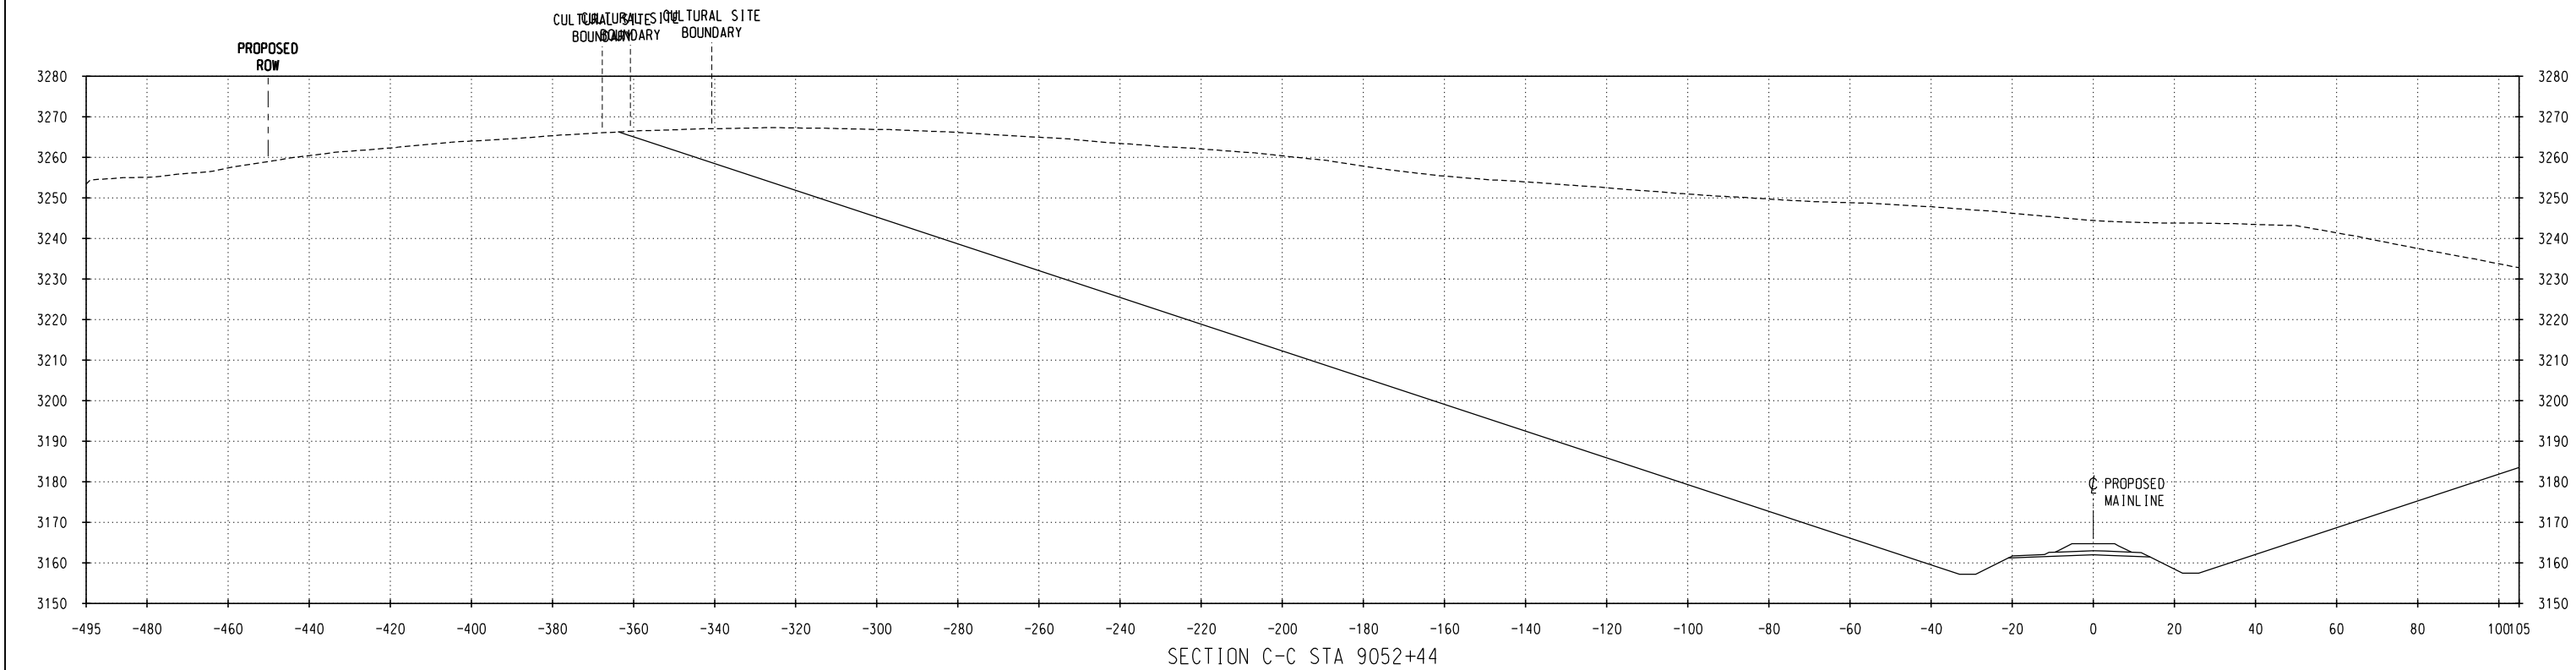

NO.	DATE	REVISIONS

PRELIMINARY
NOT FOR CONSTRUCTION

DM&E
DAKOTA, MINNESOTA & EASTERN RAILROAD

CHECKED BY: TRK/WTM	FILE NAME:
DESIGNED BY: TDE/RAC	SCALE: AS NOTED
DRAWN BY: JTB/DJR	DATE: OCT 2008

PROJECT DESCRIPTION:
SEGMENT 2 MP 655.3-655.4 PARCEL NO. SDCS032

LOCATION:	SOUTH DAKOTA
DRAWING TITLE:	CULTURAL SITE CROSS SECTIONS SITE NO. 39CU1822

SUBDIVISION:	NEW BUILD
SHEET NO.:	3 of 3