
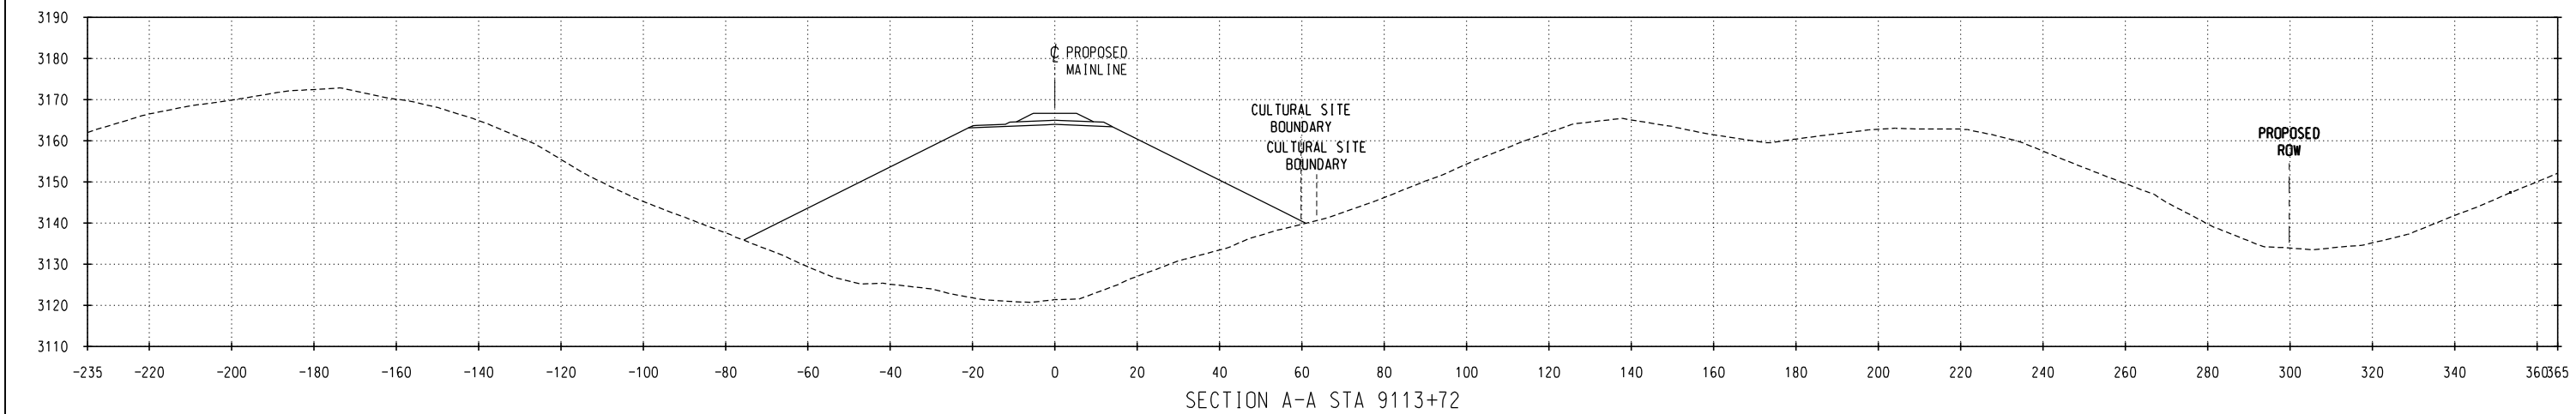
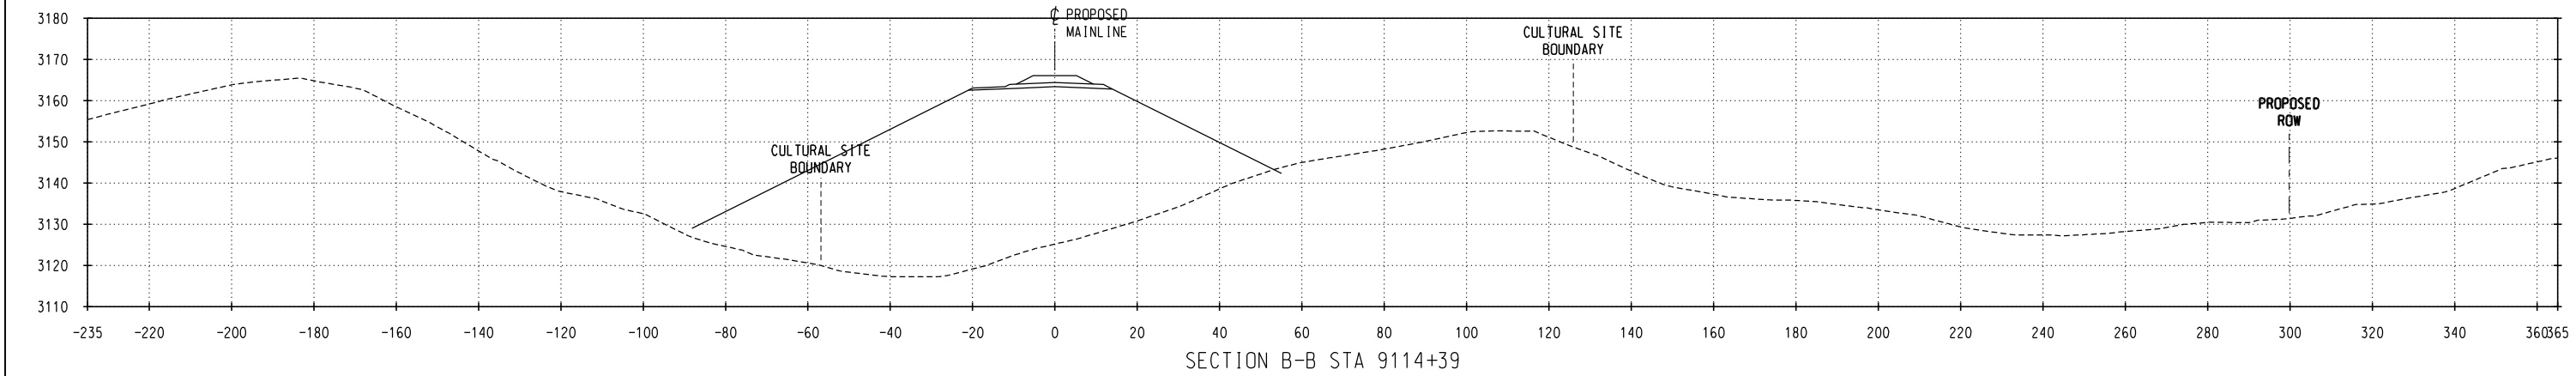


C:\P\working\OMA\034907\CL-SD-MP656_39CU1814.dgn
10/29/2008 1:01:38 PM

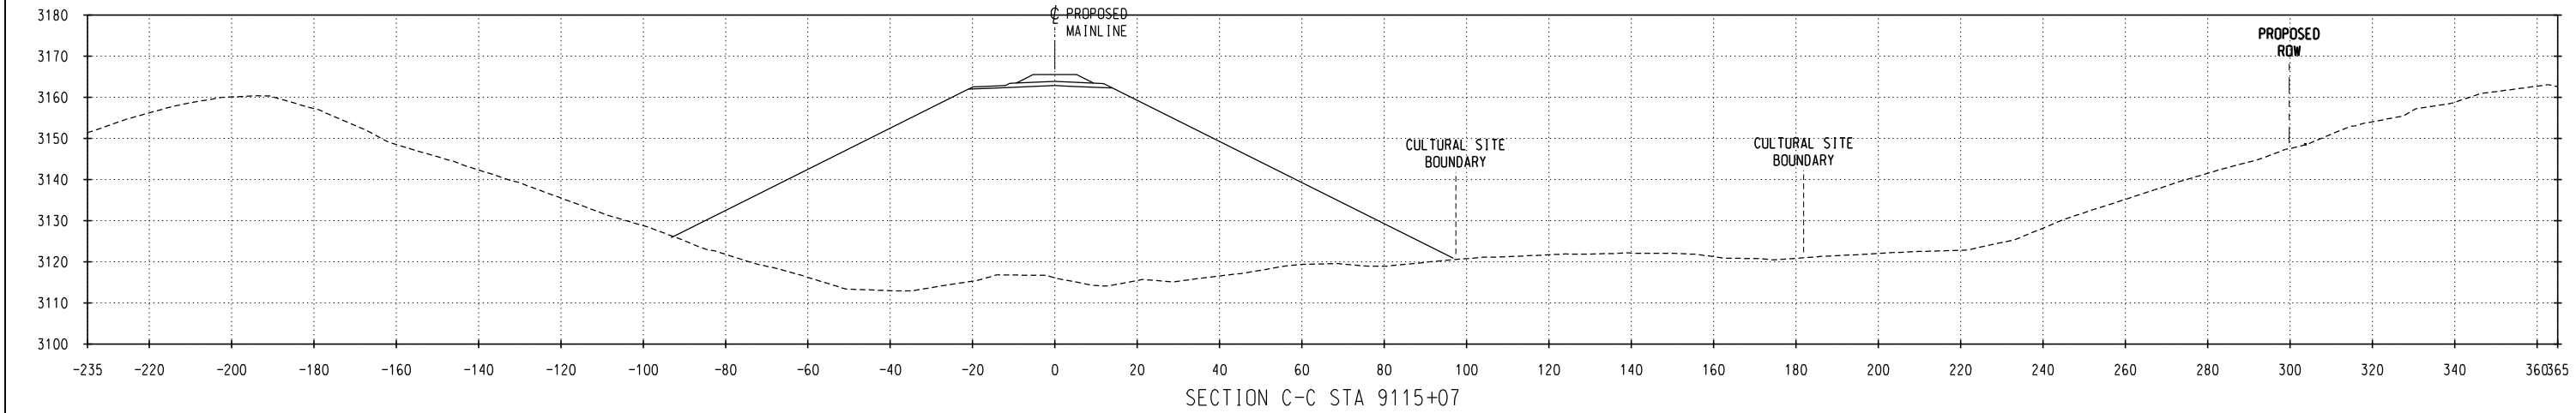

NO.	DATE	REVISIONS	PRELIMINARY NOT FOR CONSTRUCTION	DM&E DAKOTA, MINNESOTA & EASTERN RAILROAD	CHECKED BY: TRK/WTM	FILE NAME:	PROJECT DESCRIPTION: SEGMENT 2 MP 656.6-656.7 PARCEL NO. SDCS033	LOCATION: SOUTH DAKOTA	SUBDIVISION: NEW
					DESIGNED BY: TDE/RAC	SCALE: AS NOTED		DRAWING TITLE: CULTURAL SITE CROSS SECTIONS SITE NO. 39CU1814	SHEET NO. 2
					DRAWN BY: JTB/DJR	DATE: OCT 2008			