
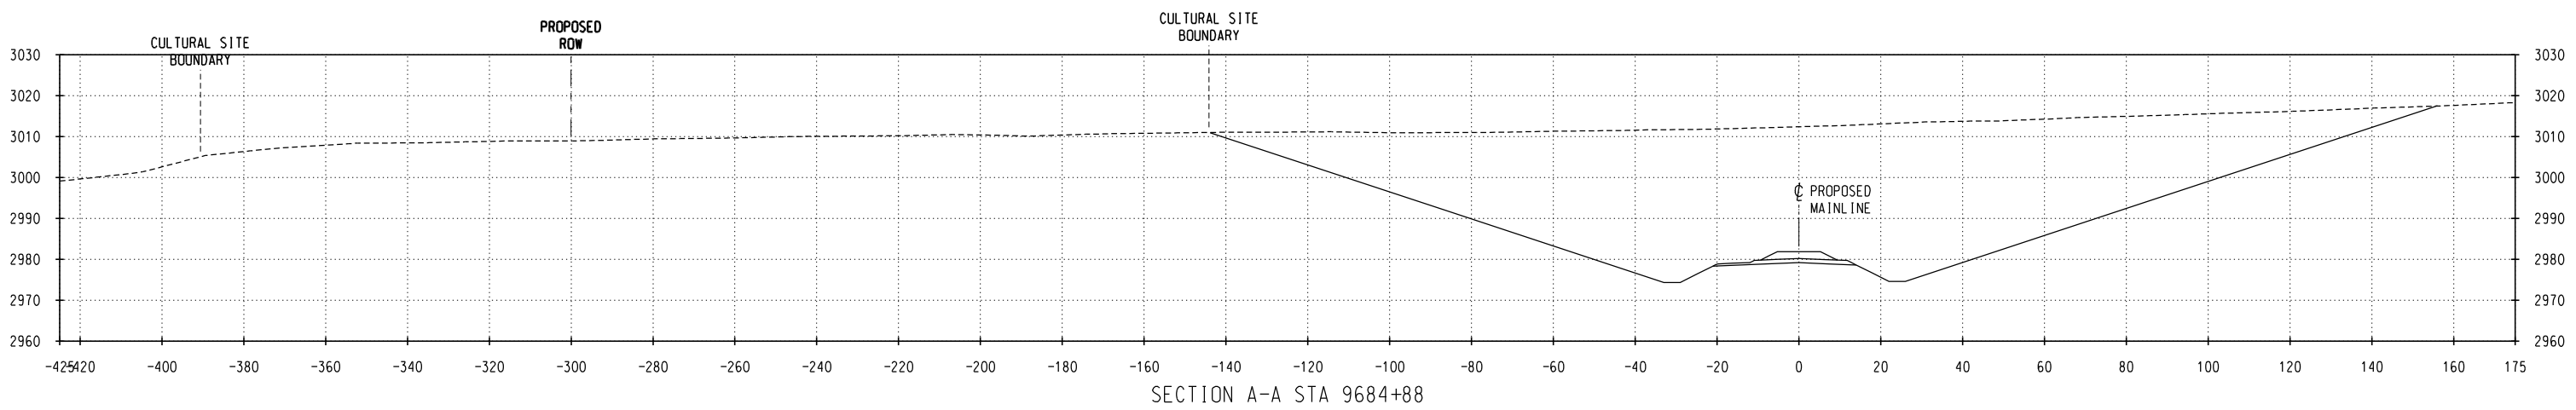
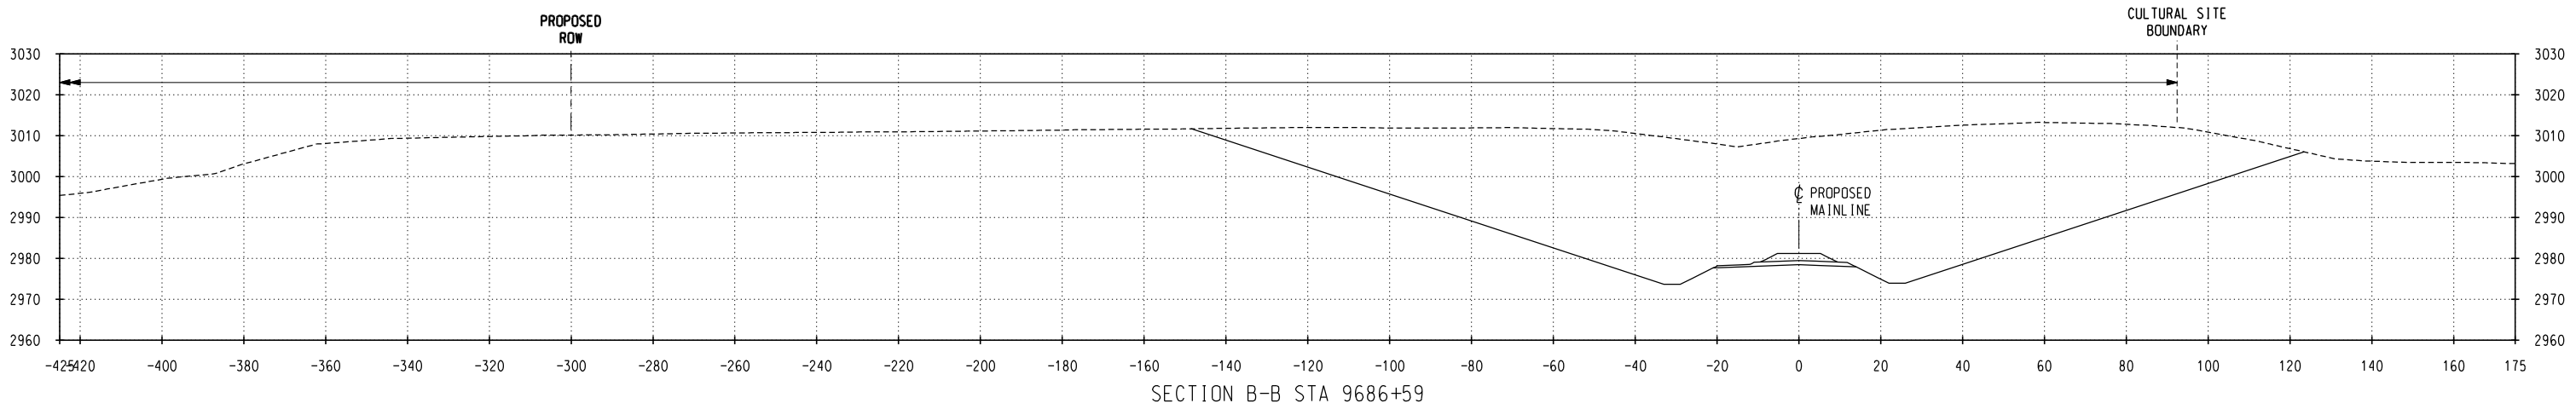


C:\Pwworking\OMA\cd03\9807\CL-SD-MP667_39FA1768.dgn
10/29/2008 1:19:48 PM

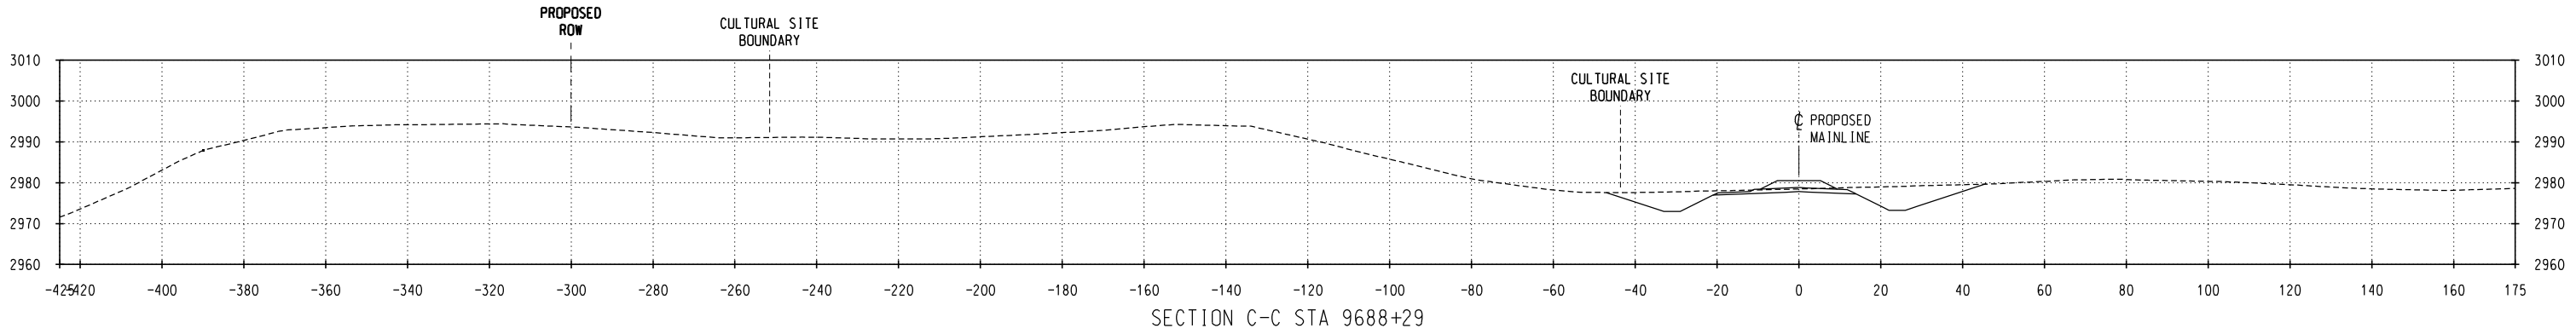

NO.	DATE	REVISIONS

PRELIMINARY
NOT FOR CONSTRUCTION

DM&E
DAKOTA, MINNESOTA & EASTERN RAILROAD

CHECKED BY: TRK/WTM	FILE NAME:
DESIGNED BY: TDE/RAC	SCALE: AS NOTED
DRAWN BY: JTB/DJR	DATE: OCT 2008

PROJECT DESCRIPTION:
SEGMENT 2 MP 667.5-667.6 PARCEL NO. SDFR001 & SDFR002

LOCATION: SOUTH DAKOTA
DRAWING TITLE: CULTURAL SITE CROSS SECTIONS SITE NO. 39FA1768

SUBDIVISION: NEW BUILD
SHEET NO.: 2 of 2