
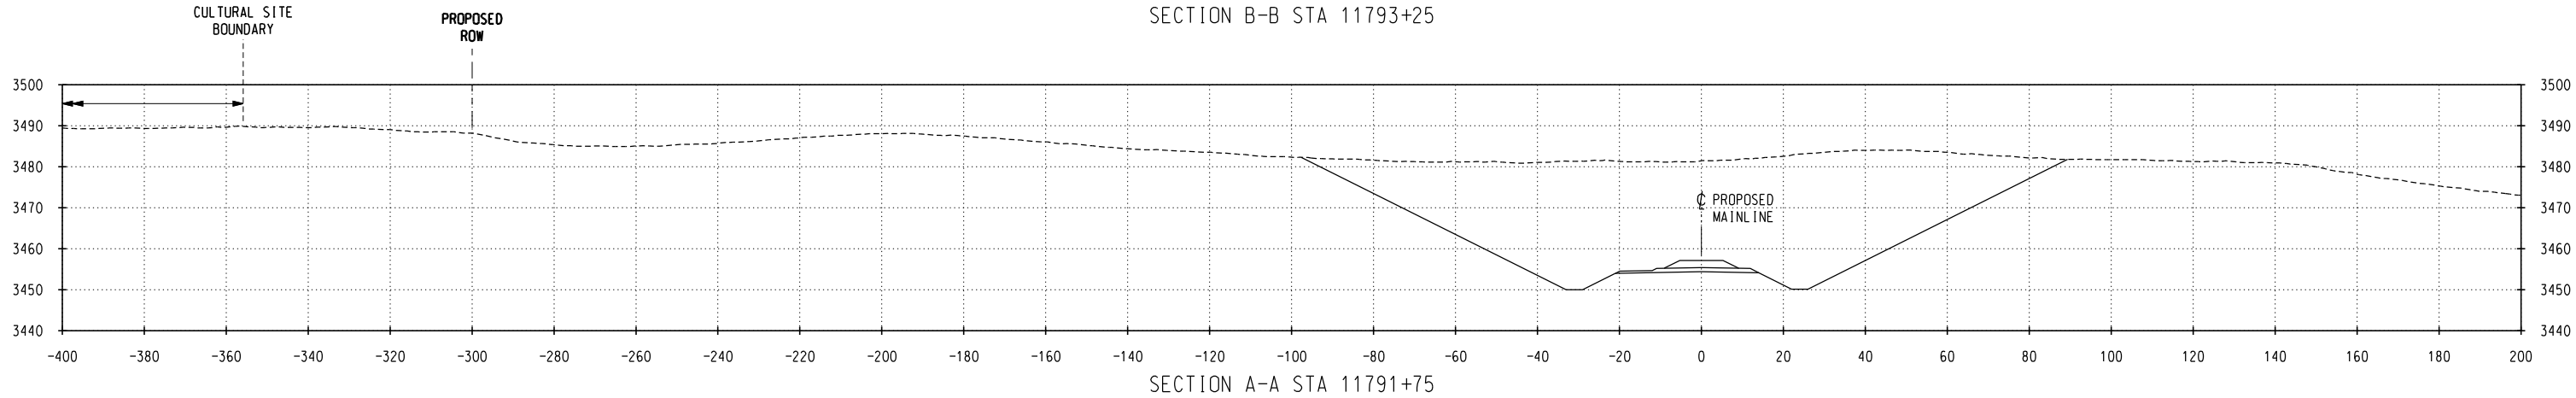
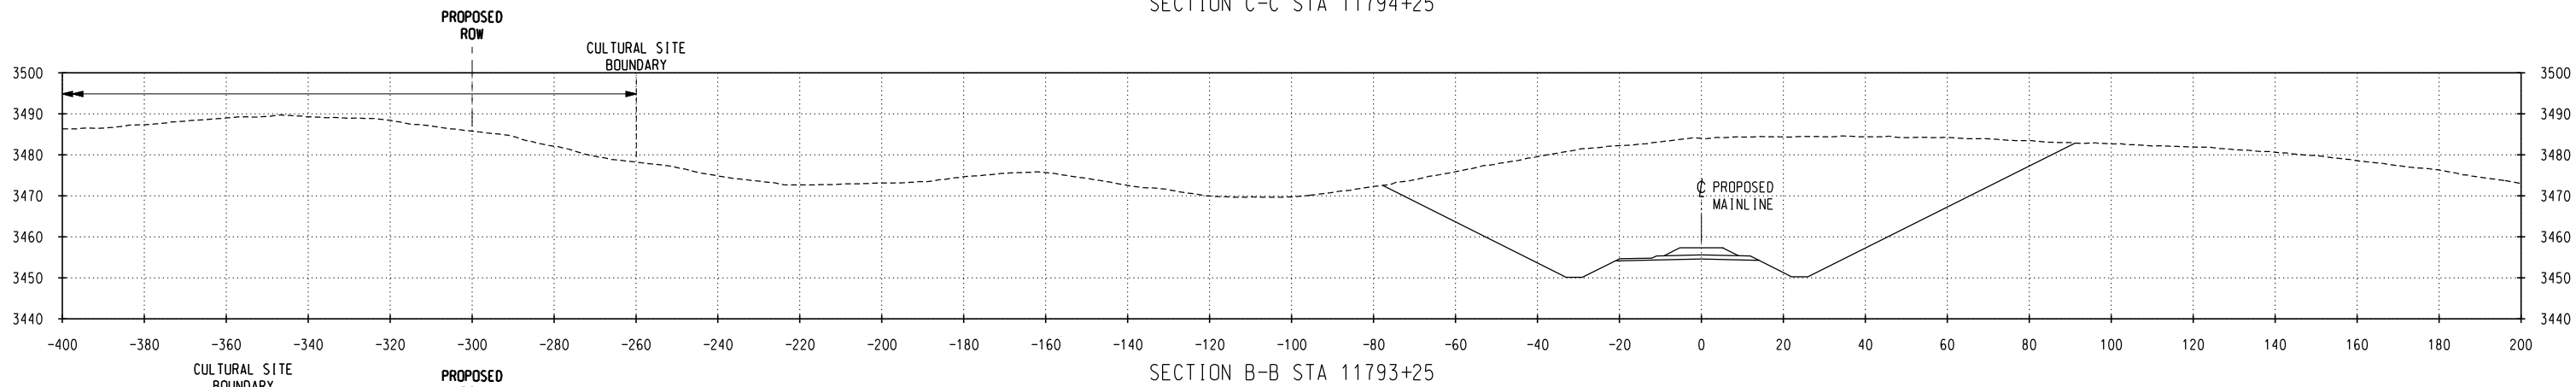


C:\Pwworking\OMA\cd035100\CL-SD-MP707_39FA1406.dgn
10/27/2008 11:50:29 AM

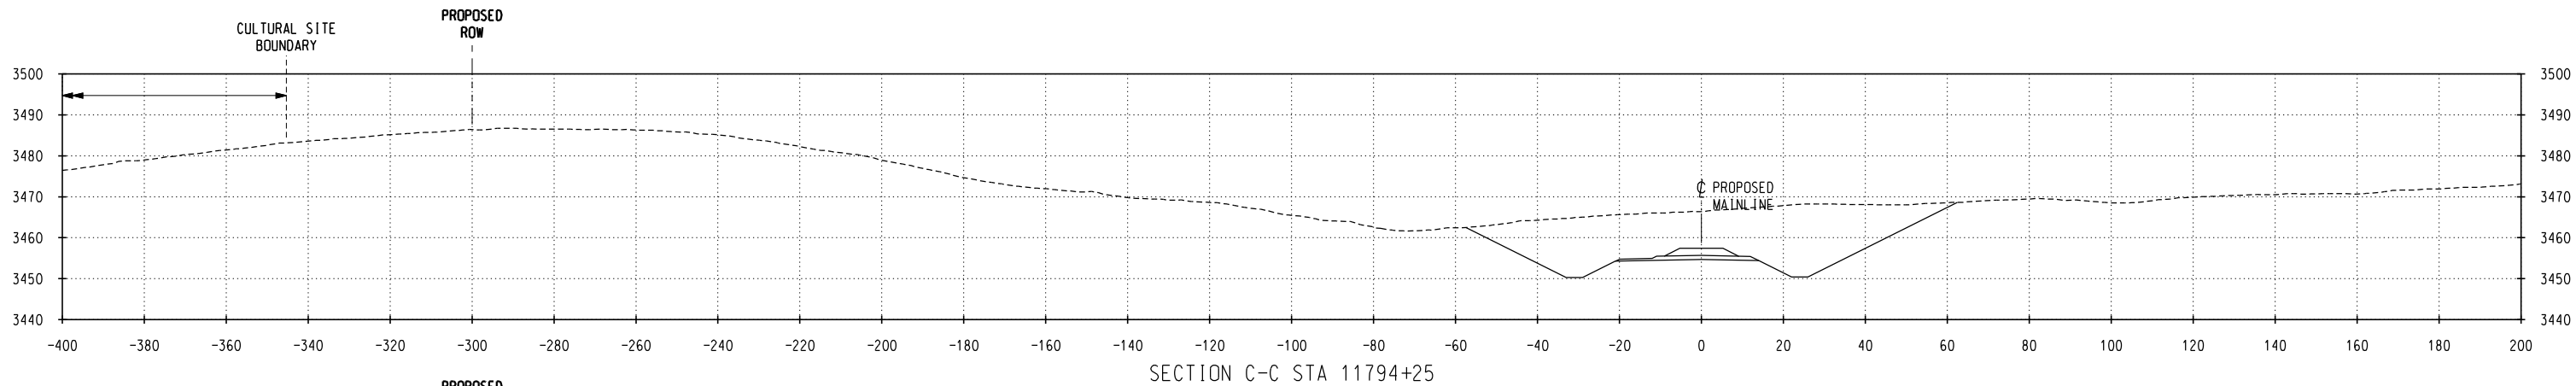

NO.	DATE	REVISIONS

PRELIMINARY
NOT FOR CONSTRUCTION

DM&E
DAKOTA, MINNESOTA & EASTERN RAILROAD

CHECKED BY: WTM/ALS	FILE NAME:
DESIGNED BY: TDE/RAC	SCALE: AS NOTED
DRAWN BY: JTB/DJR	DATE: OCT 2008

PROJECT DESCRIPTION:
SEGMENT 3 MP 707.8-707.9 PARCEL NO. SDFR059

LOCATION:	SOUTH DAKOTA
DRAWING TITLE:	CULTURAL SITE CROSS SECTIONS SITE NO. 39FA1406

SUBDIVISION:	NEW BUILD
SHEET NO.:	2 of 2