




c:\pwworking\oma\0395100\CL-SD-MP724_39FA1465.dgn
10/27/2008 12:37:34 PM

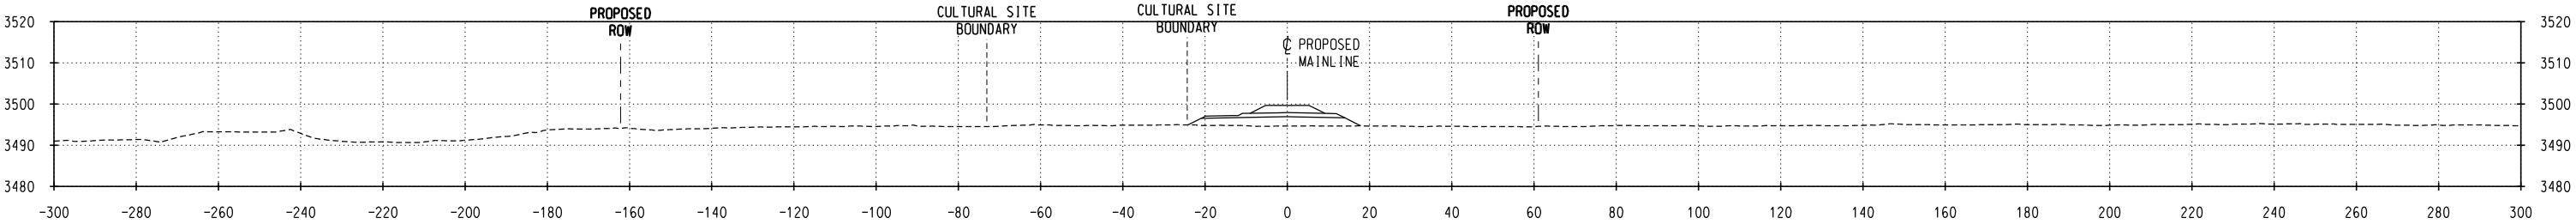

SECTION C-C STA 12696+70

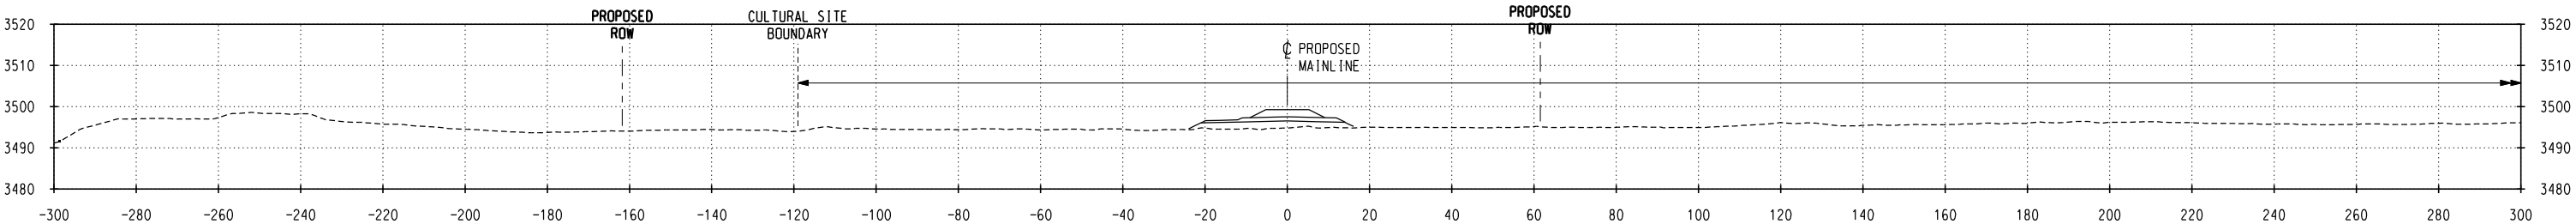

SECTION B-B STA 12694+12

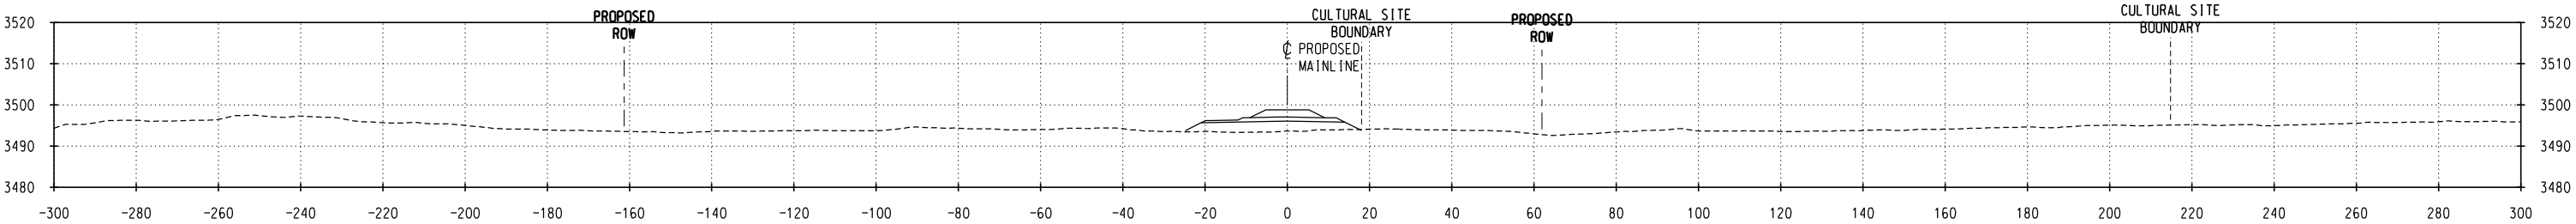

SECTION A-A STA 12691+55

NO.	DATE	REVISIONS

PRELIMINARY
NOT FOR CONSTRUCTION

DM&E
DAKOTA, MINNESOTA & EASTERN RAILROAD

CHECKED BY: WTM/ALS	FILE NAME:
DESIGNED BY: TDE/RAC	SCALE: AS NOTED
DRAWN BY: JTB/DJR	DATE: OCT 2008

PROJECT DESCRIPTION:
SEGMENT 3
MP 724.8-724.9
PARCEL NO. SDFR093b & SDFR093

LOCATION: SOUTH DAKOTA	SUBDIVISION: NEW BUILD
DRAWING TITLE: CULTURAL SITE CROSS SECTIONS SITE NO. 39FA1465	SHEET NO.: 2 of 2