
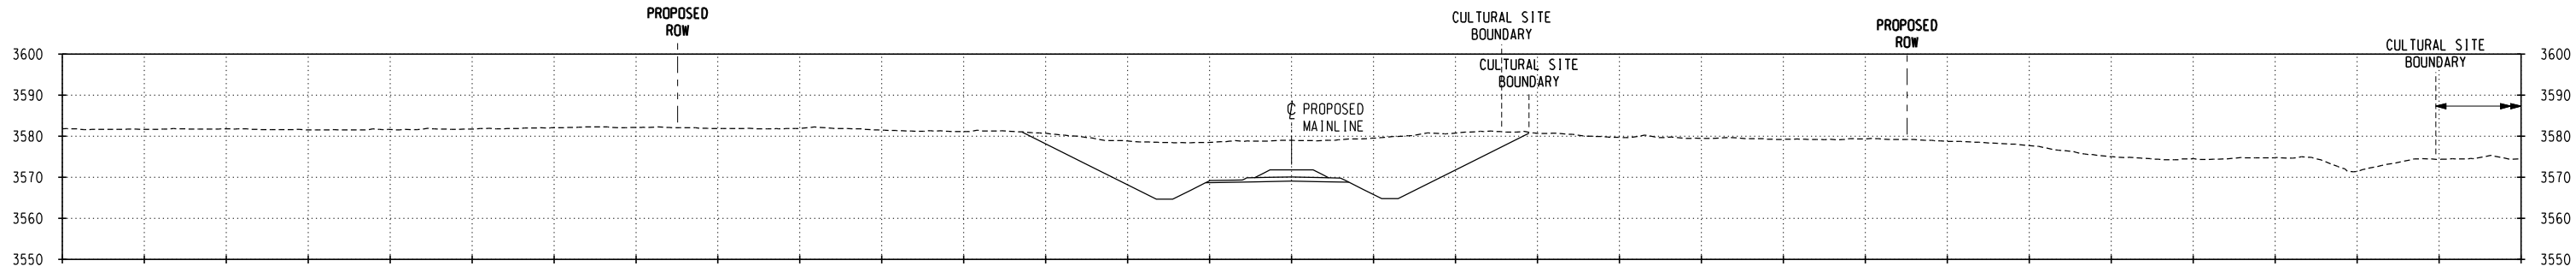
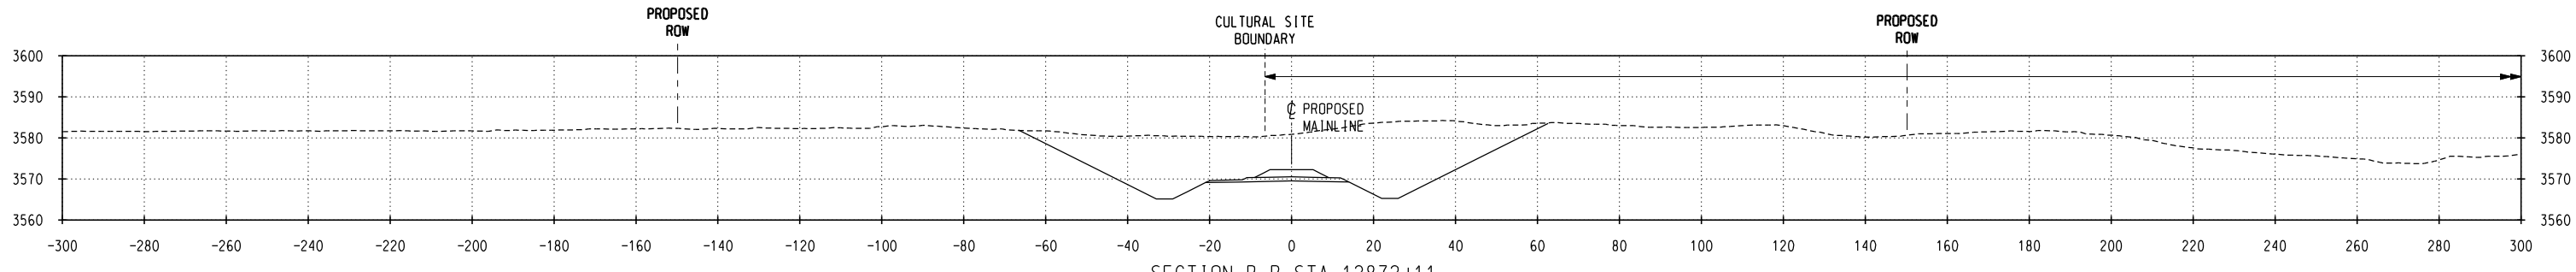
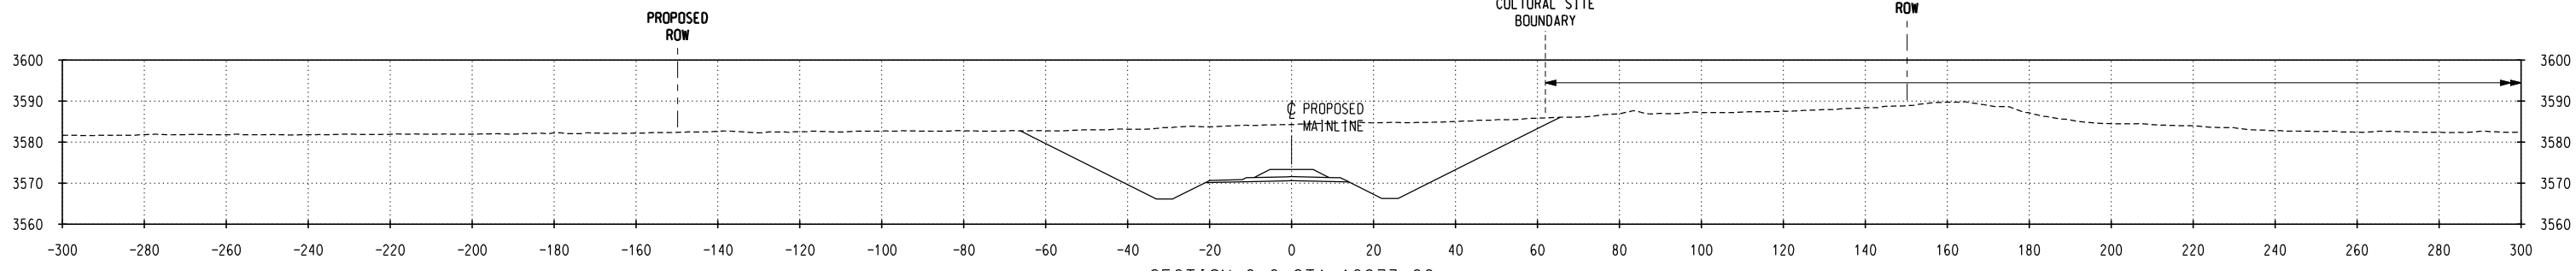


C:\Pwworking\OMA\0335100\CL-SD-MP728_39FA1353.dgn
10/27/2008 12:14:09 PM

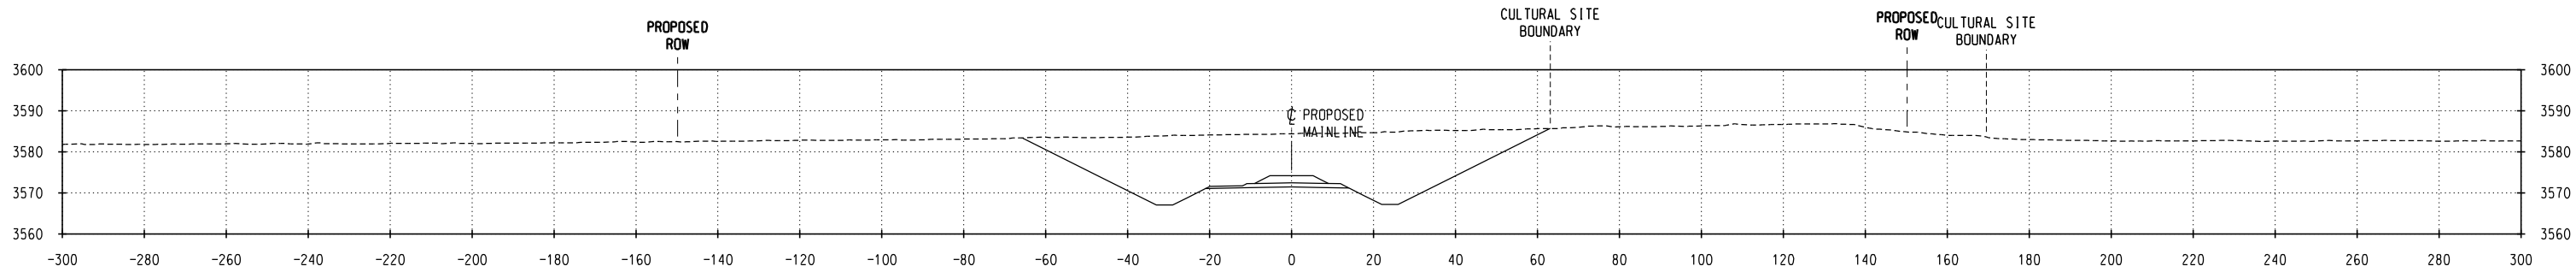

NO.	DATE	REVISIONS

PRELIMINARY
NOT FOR CONSTRUCTION

DM&E
DAKOTA, MINNESOTA & EASTERN RAILROAD

CHECKED BY: WTM/ALS	FILE NAME:
DESIGNED BY: TDE/RAC	SCALE: AS NOTED
DRAWN BY: JTB/DJR	DATE: OCT 2008

PROJECT DESCRIPTION:
SEGMENT 3 MP 728.3-728.4 PARCEL NO. SDFR100 & SDFR098

LOCATION: SOUTH DAKOTA
DRAWING TITLE: CULTURAL SITE CROSS SECTIONS SITE NO. 39FA1353

SUBDIVISION: NEW BUILD
SHEET NO.: 2 of 2