



C:\Pwworking\OMA\0346061\CL-WY-MP762_48WE0630.dgn
10/29/2008 4:48:51 PM

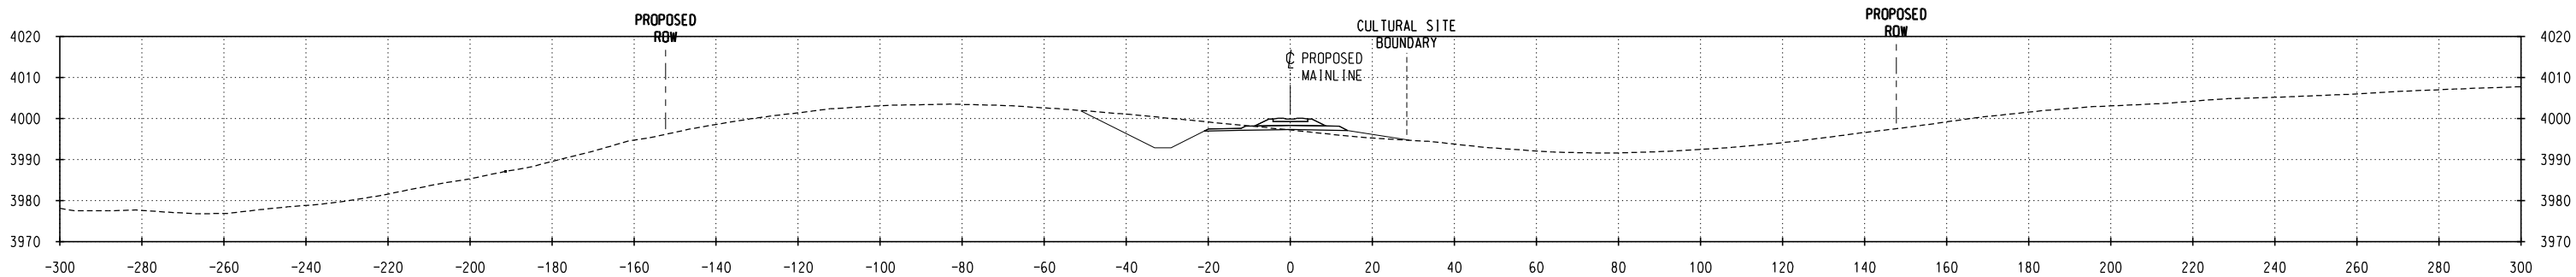

SECTION B-B STA 14675+93

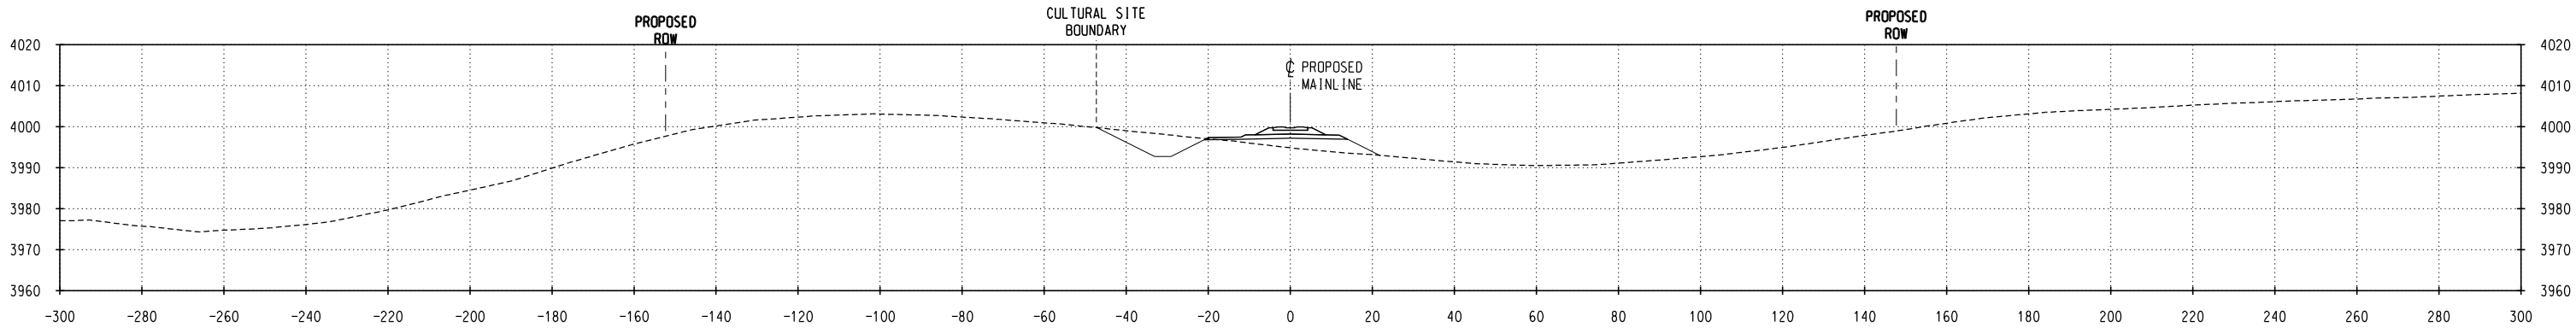

SECTION A-A STA 14675+73

NO.	DATE	REVISIONS



CHECKED BY: TRK/WTM	FILE NAME:
DESIGNED BY: TDE/RAC	SCALE: AS NOTED
DRAWN BY: JTB/DJR	DATE: OCT 2008

PROJECT DESCRIPTION:
SEGMENT 4
MP 762.4-762.5
PARCEL NO. WYWS016, WYWS037

LOCATION:	WYOMING
DRAWING TITLE:	CULTURAL SITE CROSS SECTIONS SITE NO. 48WE0630

SUBDIVISION:	NEW BUILD
SHEET NO.:	2 of 2