


C:\Pwworking\OMA\0346525\CL-WY-MP827_48CA2291.dgn
10/22/2008 7:01:34 AM

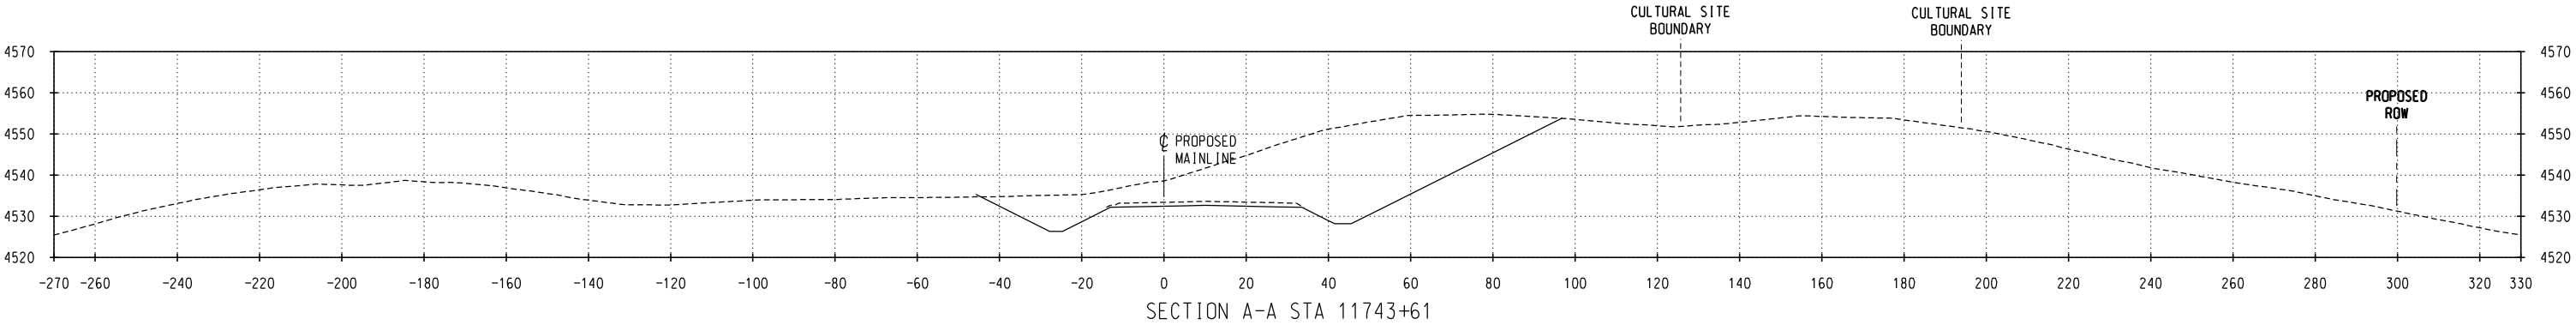

NO.	DATE	REVISIONS

PRELIMINARY
NOT FOR CONSTRUCTION

DM&E
DAKOTA, MINNESOTA & EASTERN RAILROAD

CHECKED BY: TRK/WTM	FILE NAME:
DESIGNED BY: TDE/RAC	SCALE: AS NOTED
DRAWN BY: JTB/DJR	DATE: OCT 2008

PROJECT DESCRIPTION:
SEGMENT 5 MP 827.6-827.7 PARCEL NO. WYCB038

LOCATION:	WYOMING
DRAWING TITLE:	CULTURAL SITE CROSS SECTIONS SITE NO. 48CA2291

SUBDIVISION:	NEW BUILD
SHEET NO.:	2 of 2