
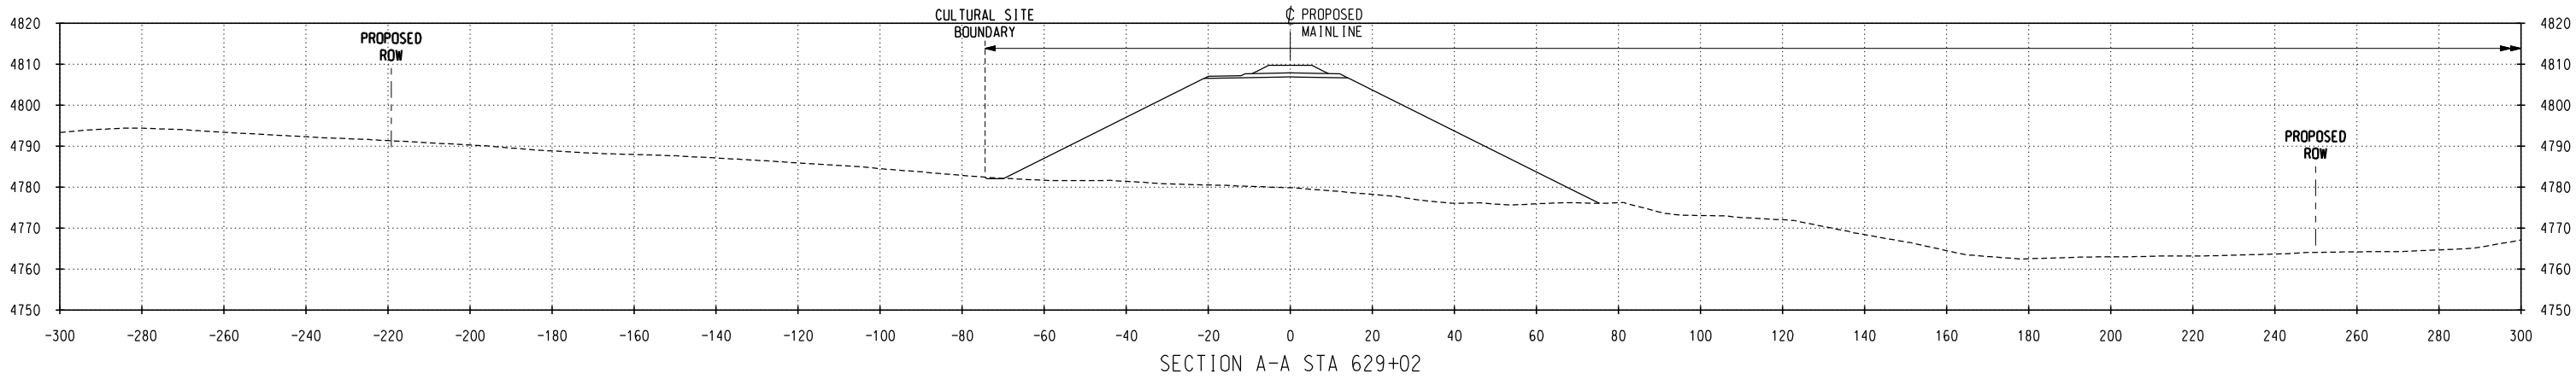
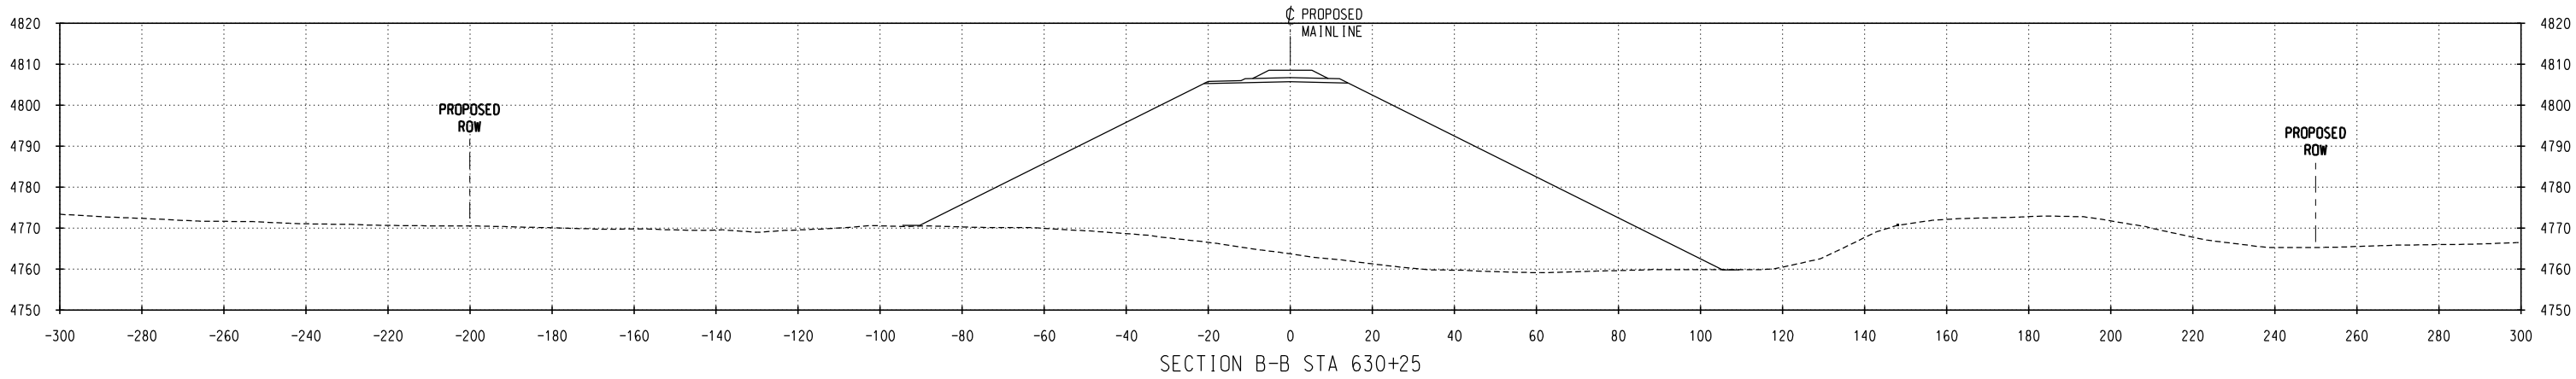


C:\P\Working\OMA\0305229\CL-WY-MPS010_48CA1618_48CA3654.dgn
10/3/2008 3:04:46 PM

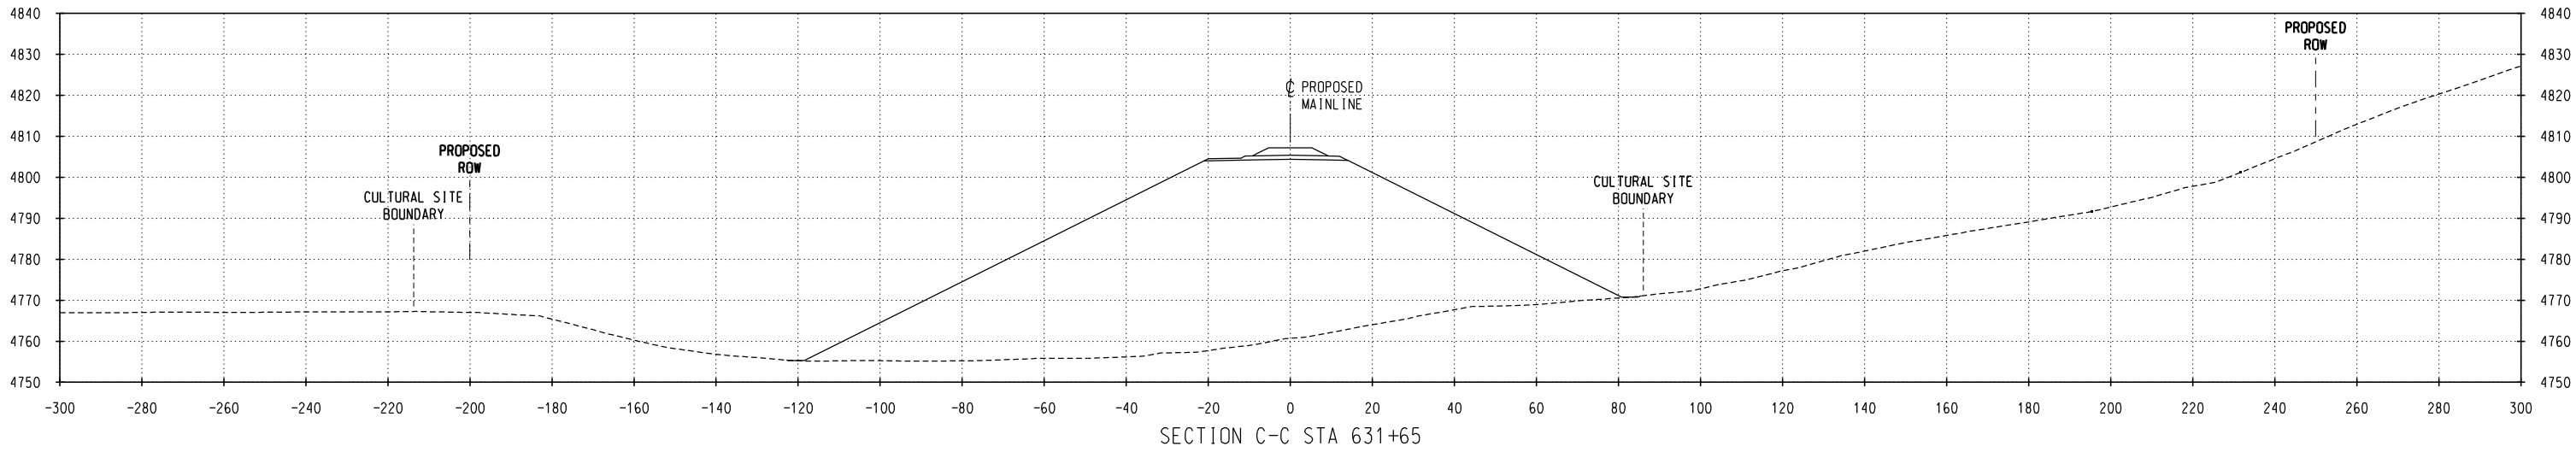

NO.	DATE	REVISIONS

PRELIMINARY
NOT FOR CONSTRUCTION

DM&E
DAKOTA, MINNESOTA & EASTERN RAILROAD


CHECKED BY: WTM/ALS	FILE NAME:
DESIGNED BY: TDE/RAC	SCALE: AS NOTED
DRAWN BY: JTB/DJR	DATE: SEPT 2008

PROJECT DESCRIPTION:
SEGMENT 5
MP S010.1-S010.2
PARCEL NO. WYCB049d

LOCATION: WYOMING
DRAWING TITLE:
CULTURAL SITE CROSS SECTIONS
SITE NO. 48CA1618/48CA3654

SUBDIVISION:
NEW BUILD
SHEET NO.:
2 of 3

C:\Pwworking\OMA\03035229\CL-WY-MPS010_48CA1618_48CA3654.dgn
10/3/2008 3:04:15 PM

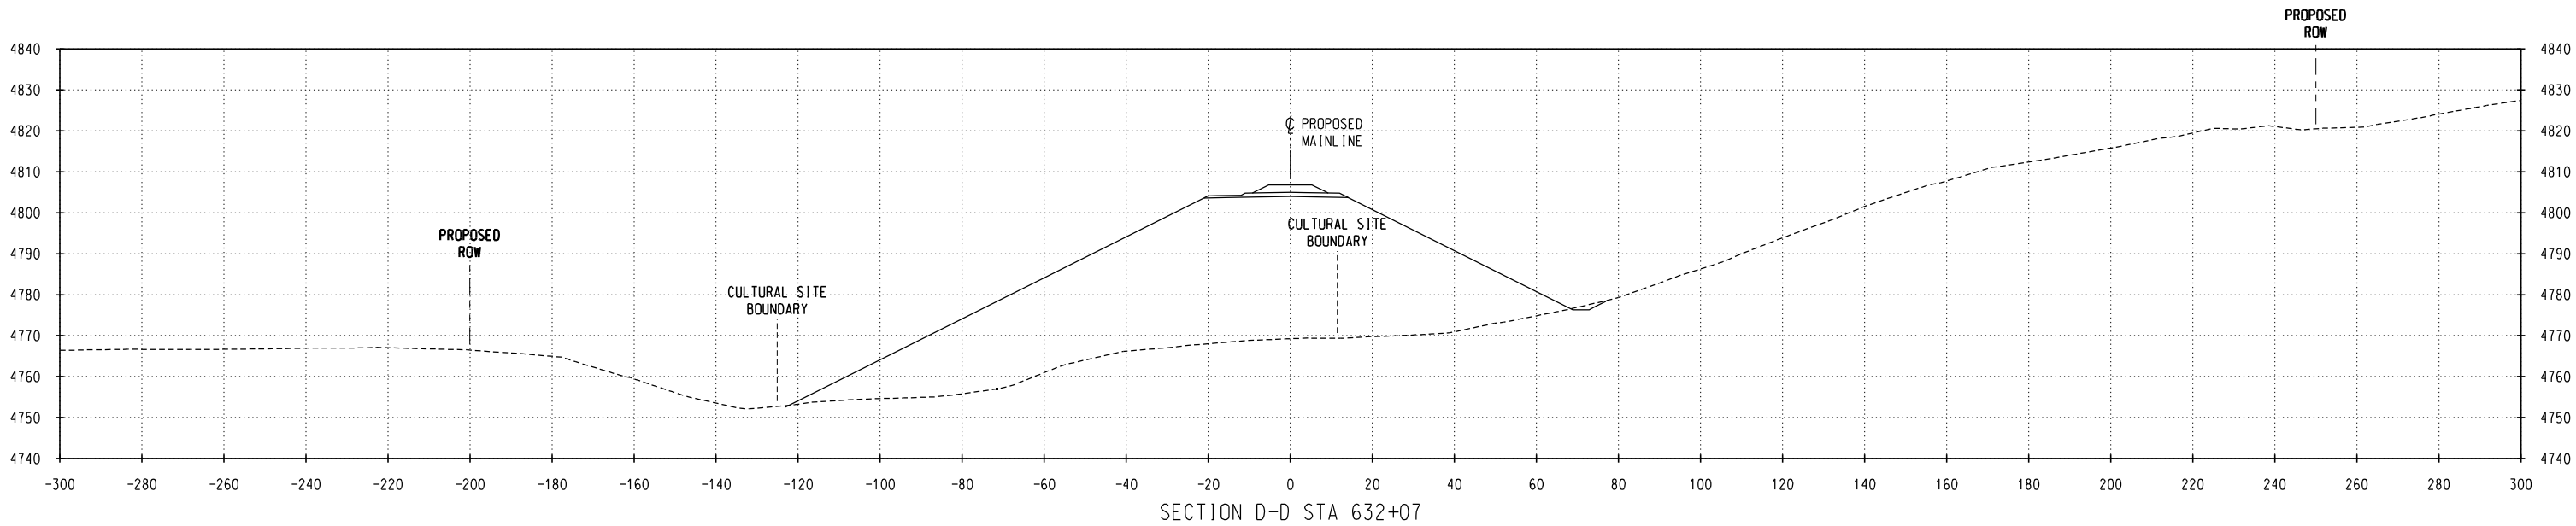

SECTION D-D STA 632+07

NO.	DATE	REVISIONS

PRELIMINARY
NOT FOR CONSTRUCTION

DM&E
DAKOTA, MINNESOTA & EASTERN RAILROAD

CHECKED BY: WTM/ALS	FILE NAME:
DESIGNED BY: TDE/RAC	SCALE: AS NOTED
DRAWN BY: JTB/DJR	DATE: SEPT 2008

PROJECT DESCRIPTION:
SEGMENT 5 MP S010.1-S010.2 PARCEL NO. WYCB049a

LOCATION: WYOMING
DRAWING TITLE: CULTURAL SITE CROSS SECTIONS SITE NO. 48CA1618/48CA3654

SUBDIVISION: NEW BUILD
SHEET NO.: 3 of 3