

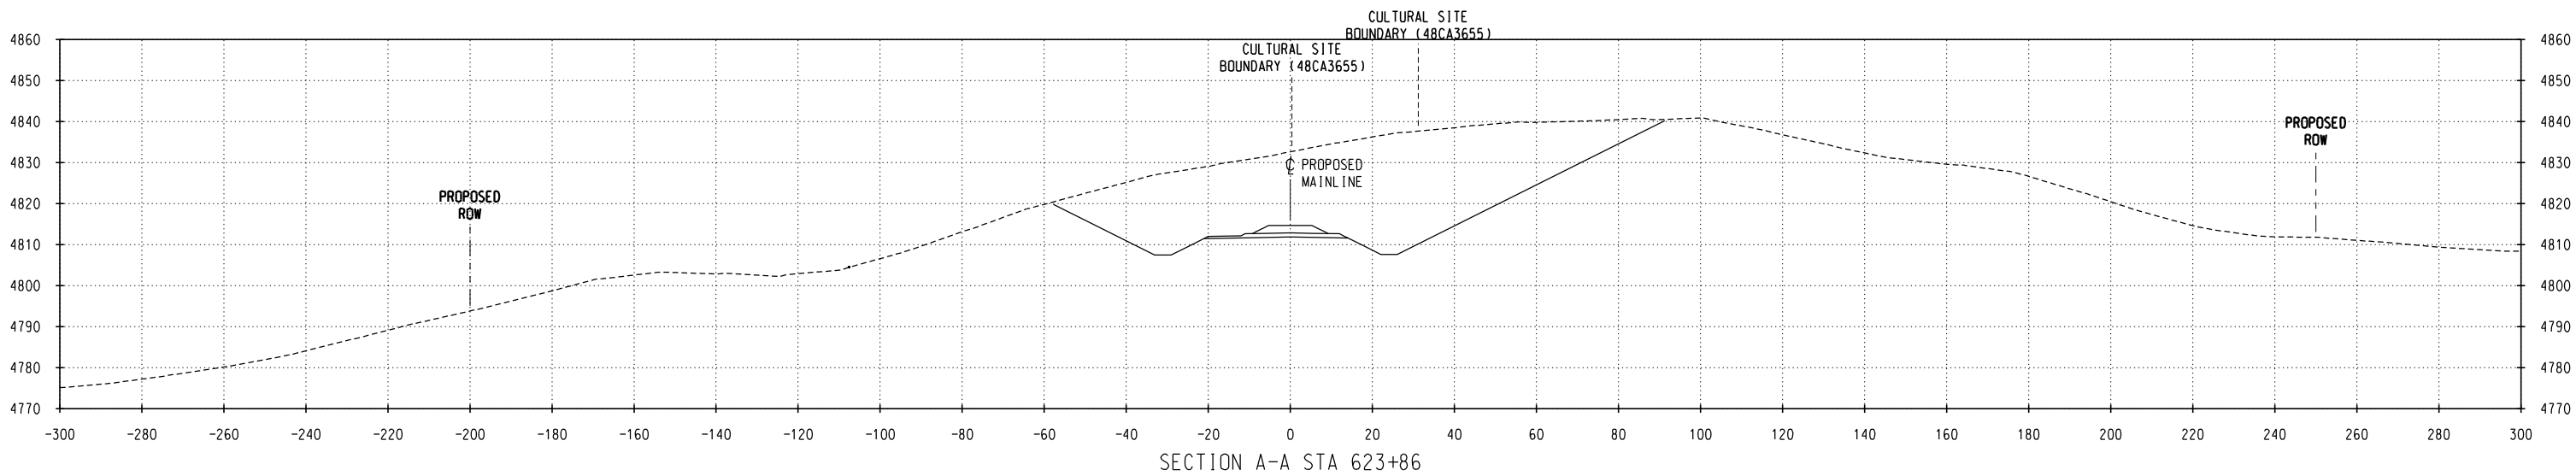


C:\Pwworking\OMA\cd0346525\CL-WY-MP010_48CA3655_48CA3653_48CA3652.dgn 11/4/2008 4:00:21 PM

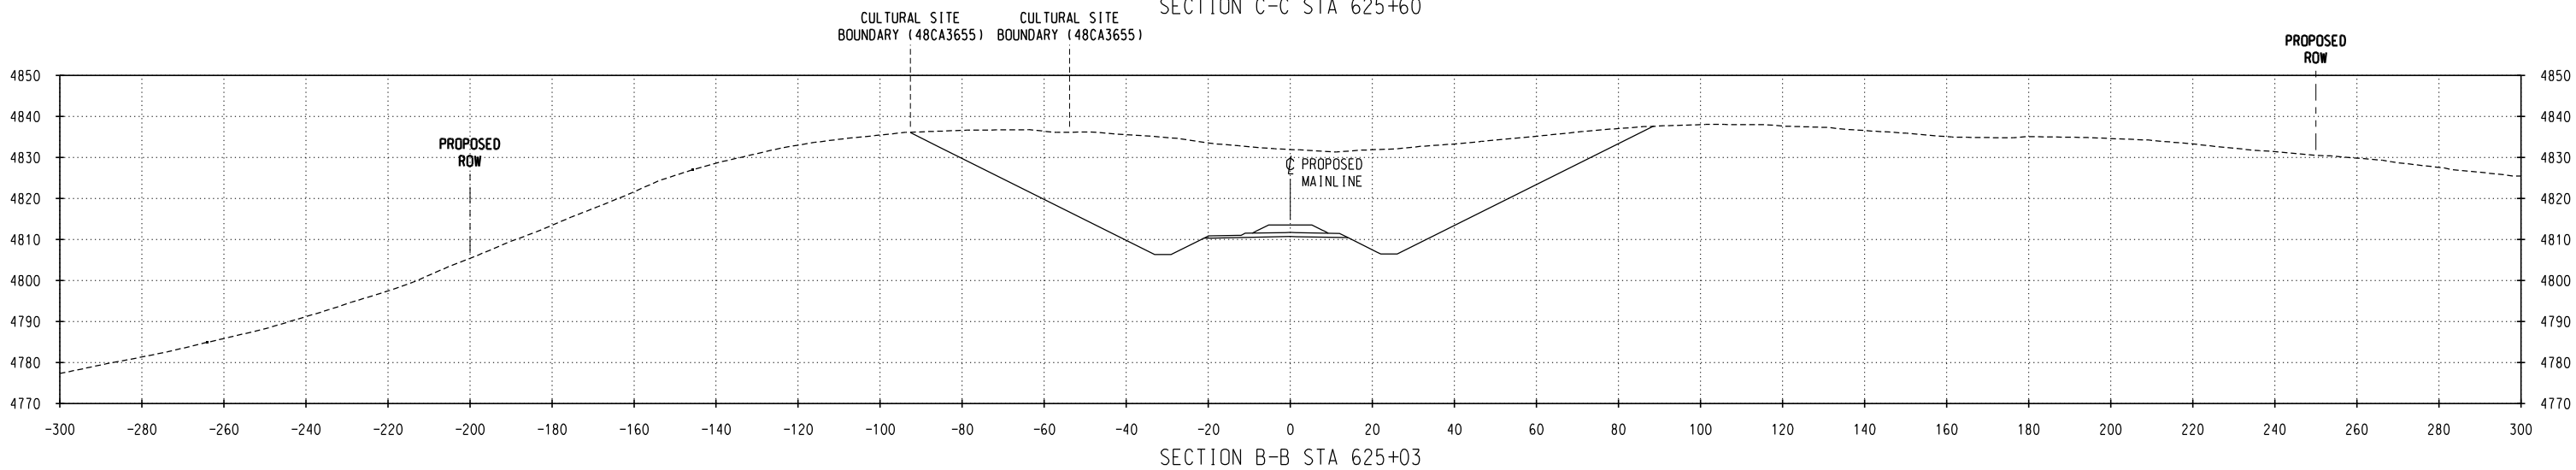

NO.	DATE	REVISIONS

PRELIMINARY
NOT FOR CONSTRUCTION


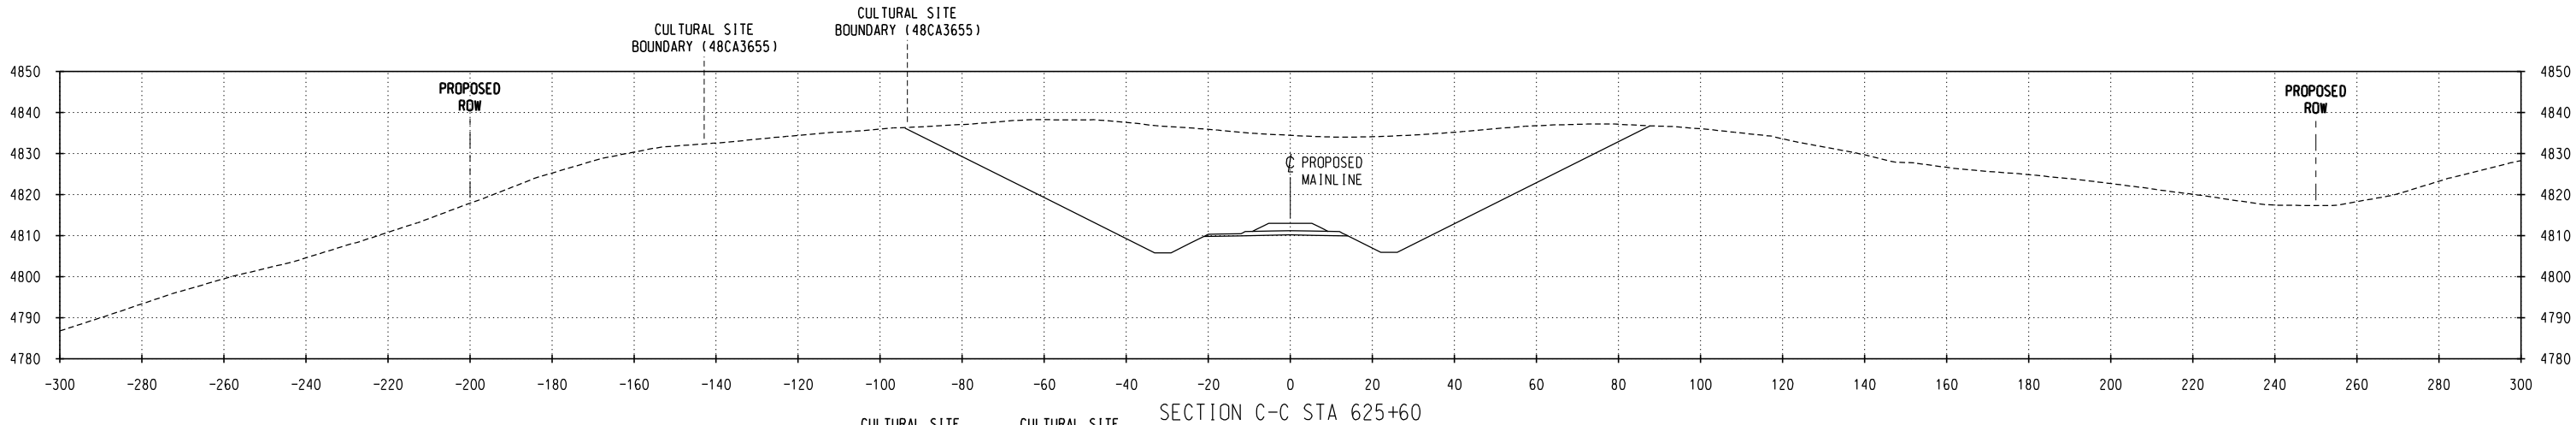


CHECKED BY: TRK/WTM	FILE NAME:
DESIGNED BY: TDE/RAC	SCALE: AS NOTED
DRAWN BY: JTB/DJR	DATE: OCT 2008

PROJECT DESCRIPTION:
SEGMENT 5 MP 10.0-10.5 PARCEL NO. WYCB049, WYCB049a

LOCATION: WYOMING	SUBDIVISION: NEW BUILD
DRAWING TITLE: CULTURAL SITE CROSS SECTIONS SITE NO. 48CA3655, 48CA3653 & 48CA3652	SHEET NO.: 2 of 4

C:\P\working\OMA\cd036525\CL-WY-MP010_48CA3655_48CA3653_48CA3652.dgn
11/4/2008 4:01:13 PM

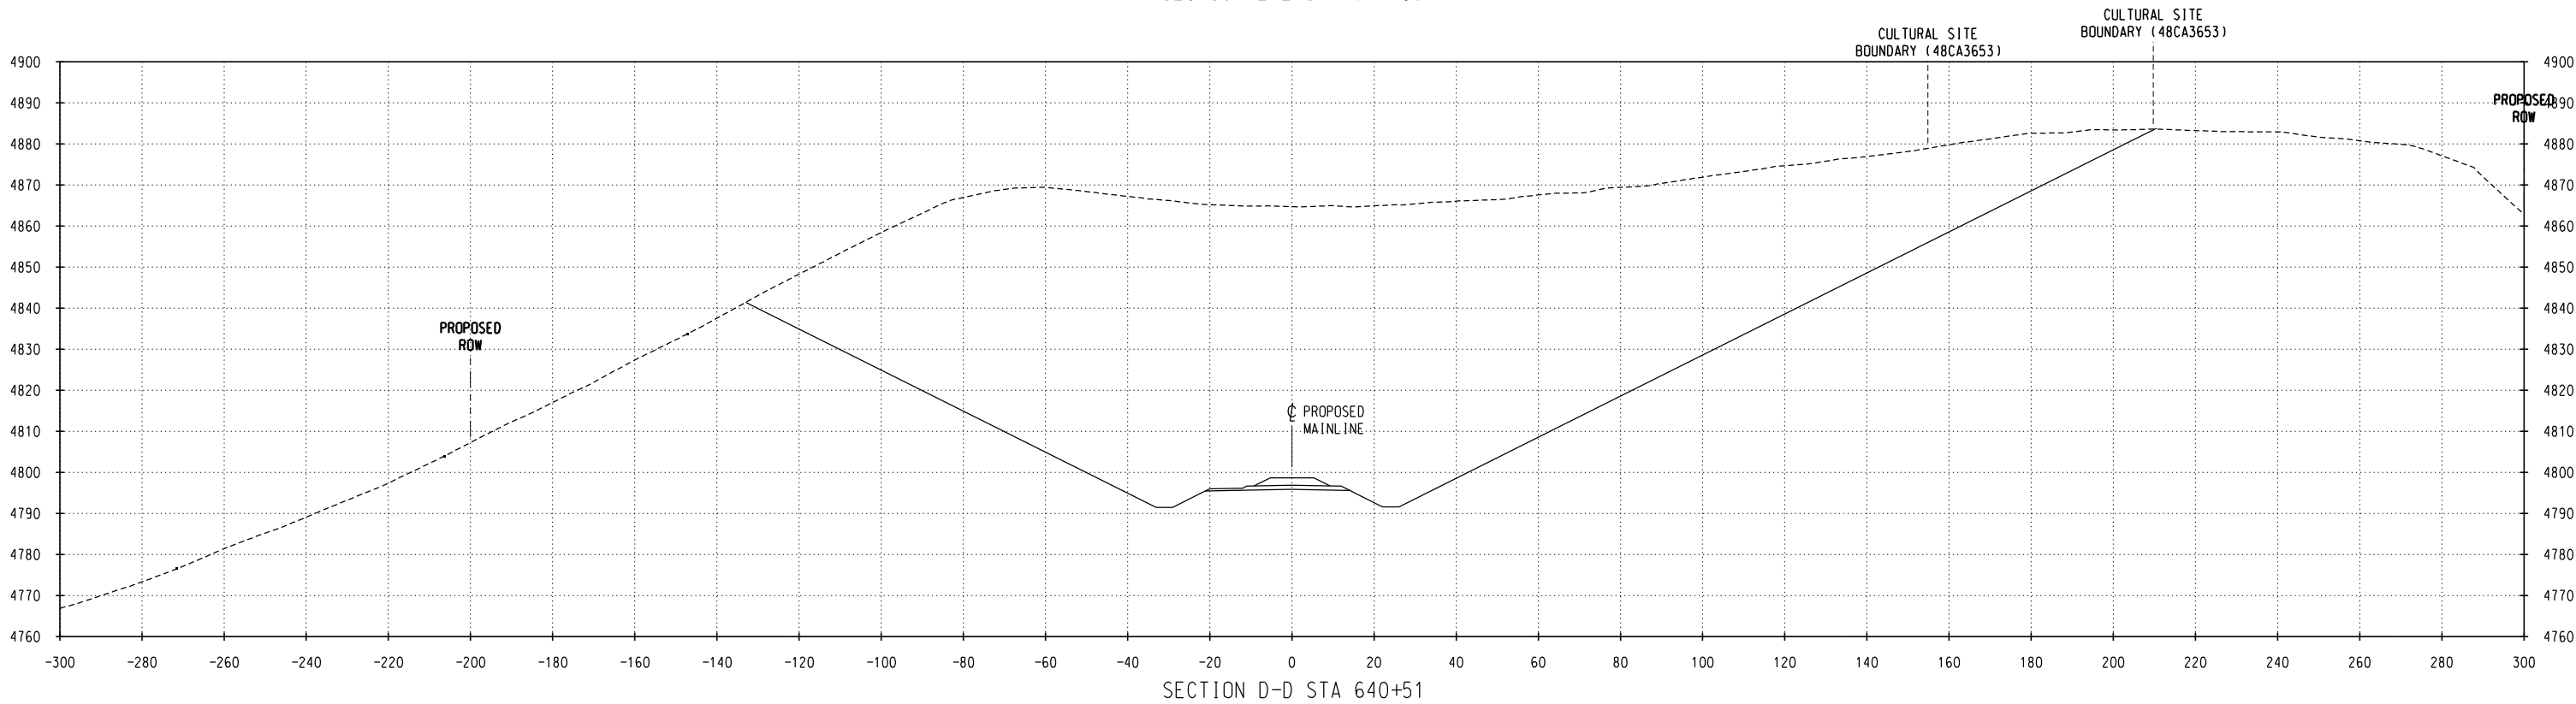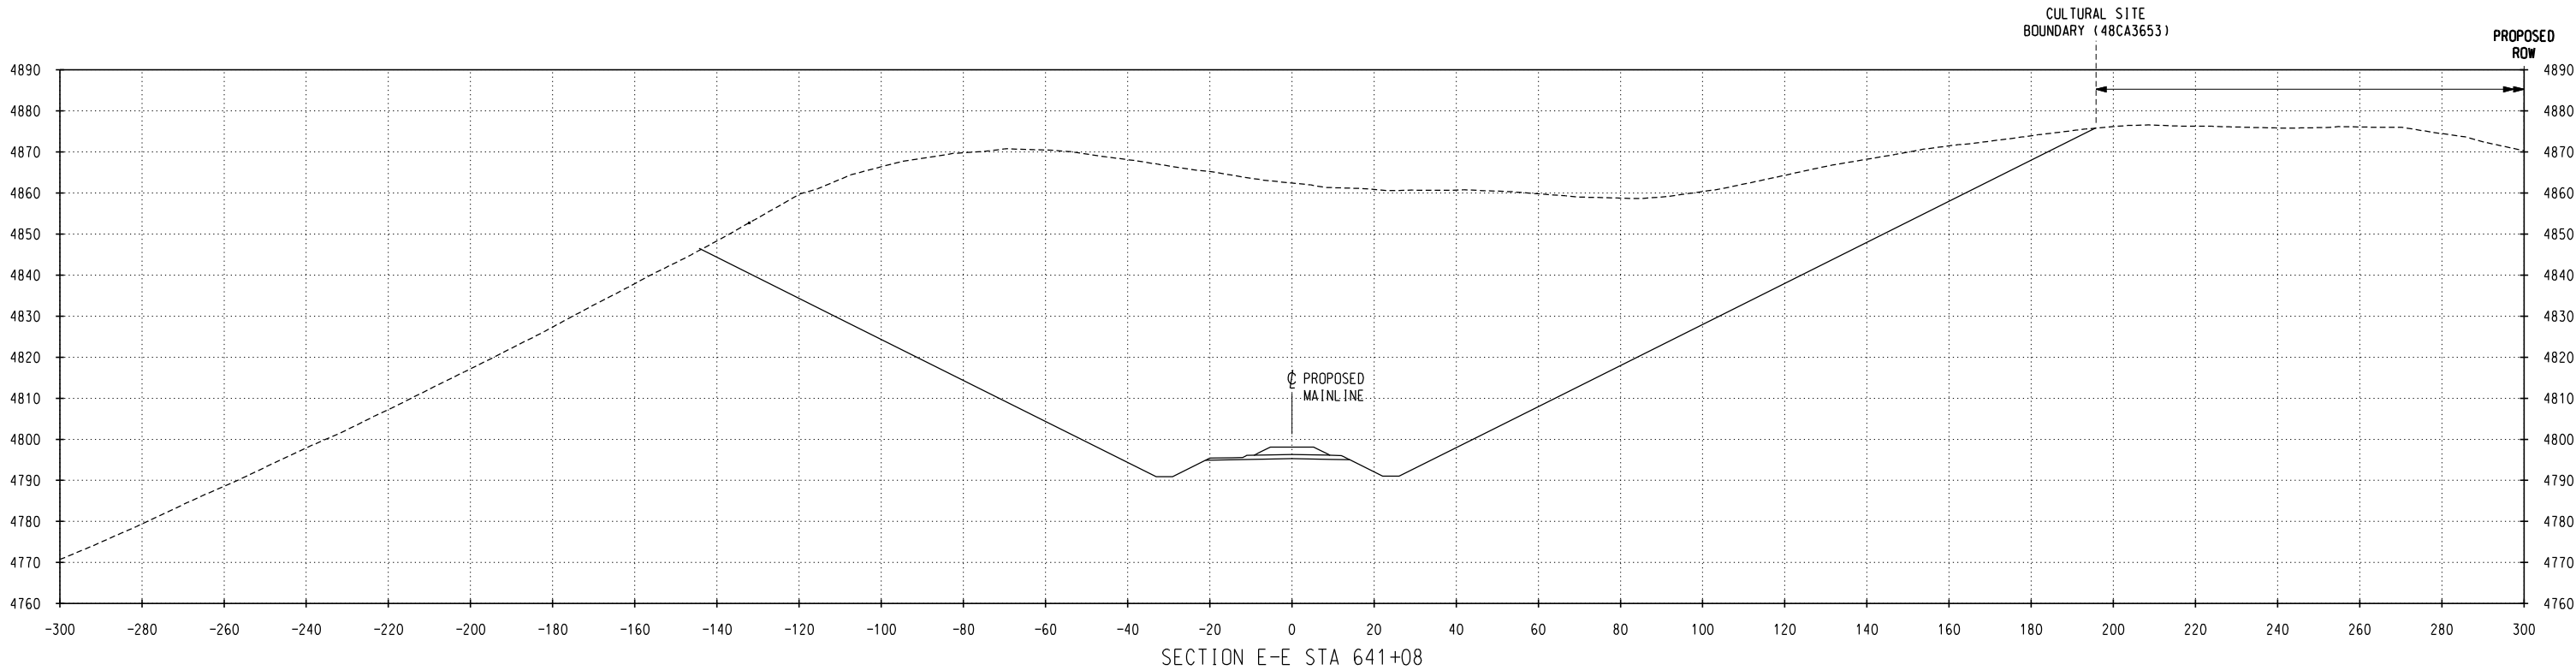

NO.	DATE	REVISIONS

PRELIMINARY
NOT FOR CONSTRUCTION

DM&E
DAKOTA, MINNESOTA & EASTERN RAILROAD


CHECKED BY: TRK/WTM	FILE NAME:
DESIGNED BY: TDE/RAC	SCALE: AS NOTED
DRAWN BY: JTB/DJR	DATE: OCT 2008

PROJECT DESCRIPTION:
SEGMENT 5 MP 10.0-10.5 PARCEL NO. WYCB049, WYCB049a

LOCATION: WYOMING
DRAWING TITLE: CULTURAL SITE CROSS SECTIONS SITE NO. 48CA3655, 48CA3653 & 48CA3652

SUBDIVISION: NEW BUILD
SHEET NO.: 3 of 4

C:\Pwworking\OMA\0346525\CL-WY-MP010_48CA3655_48CA3653_48CA3652.dgn
11/4/2008 4:01:54 PM

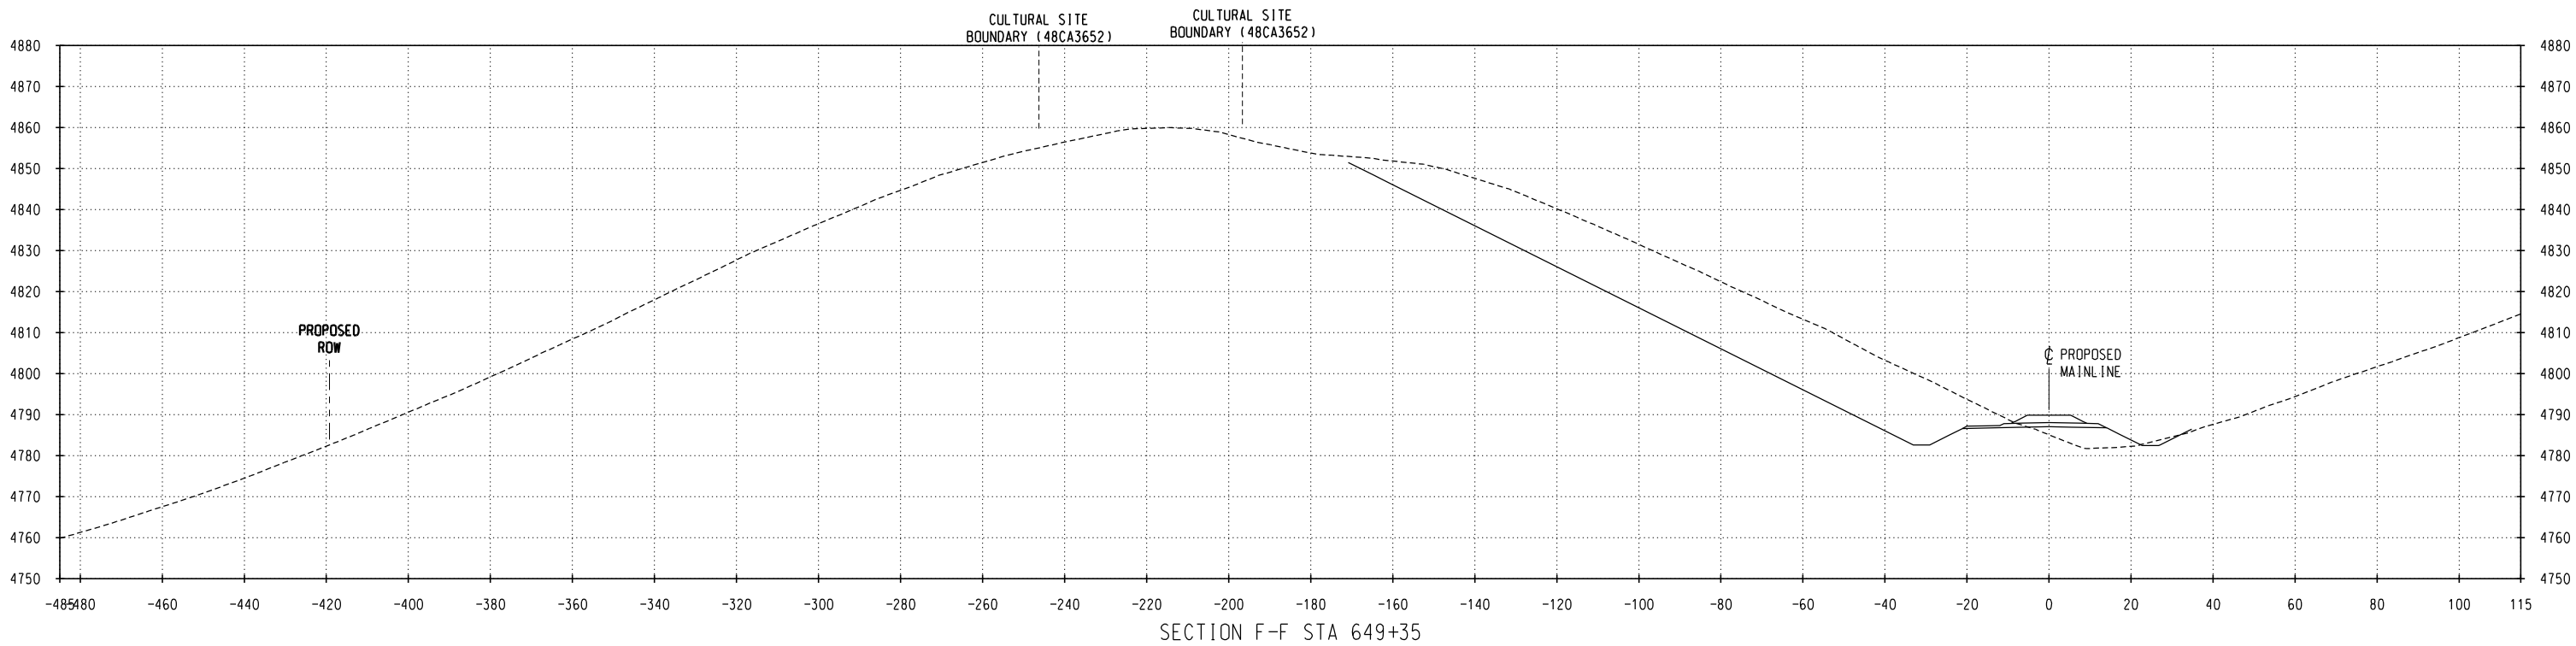

NO.	DATE	REVISIONS

PRELIMINARY
NOT FOR CONSTRUCTION

DM&E
DAKOTA, MINNESOTA & EASTERN RAILROAD

CHECKED BY: TRK/WTM	FILE NAME:
DESIGNED BY: TDE/RAC	SCALE: AS NOTED
DRAWN BY: JTB/DJR	DATE: OCT 2008

PROJECT DESCRIPTION:
SEGMENT 5
MP 10.0-10.5
PARCEL NO. WYCB049, WYCB0549a

LOCATION: WYOMING
DRAWING TITLE: CULTURAL SITE
CROSS SECTIONS SITE NO.
48CA3655, 48CA3653 & 48CA3652

SUBDIVISION:
NEW BUILD
SHEET NO.:
4 of 4