
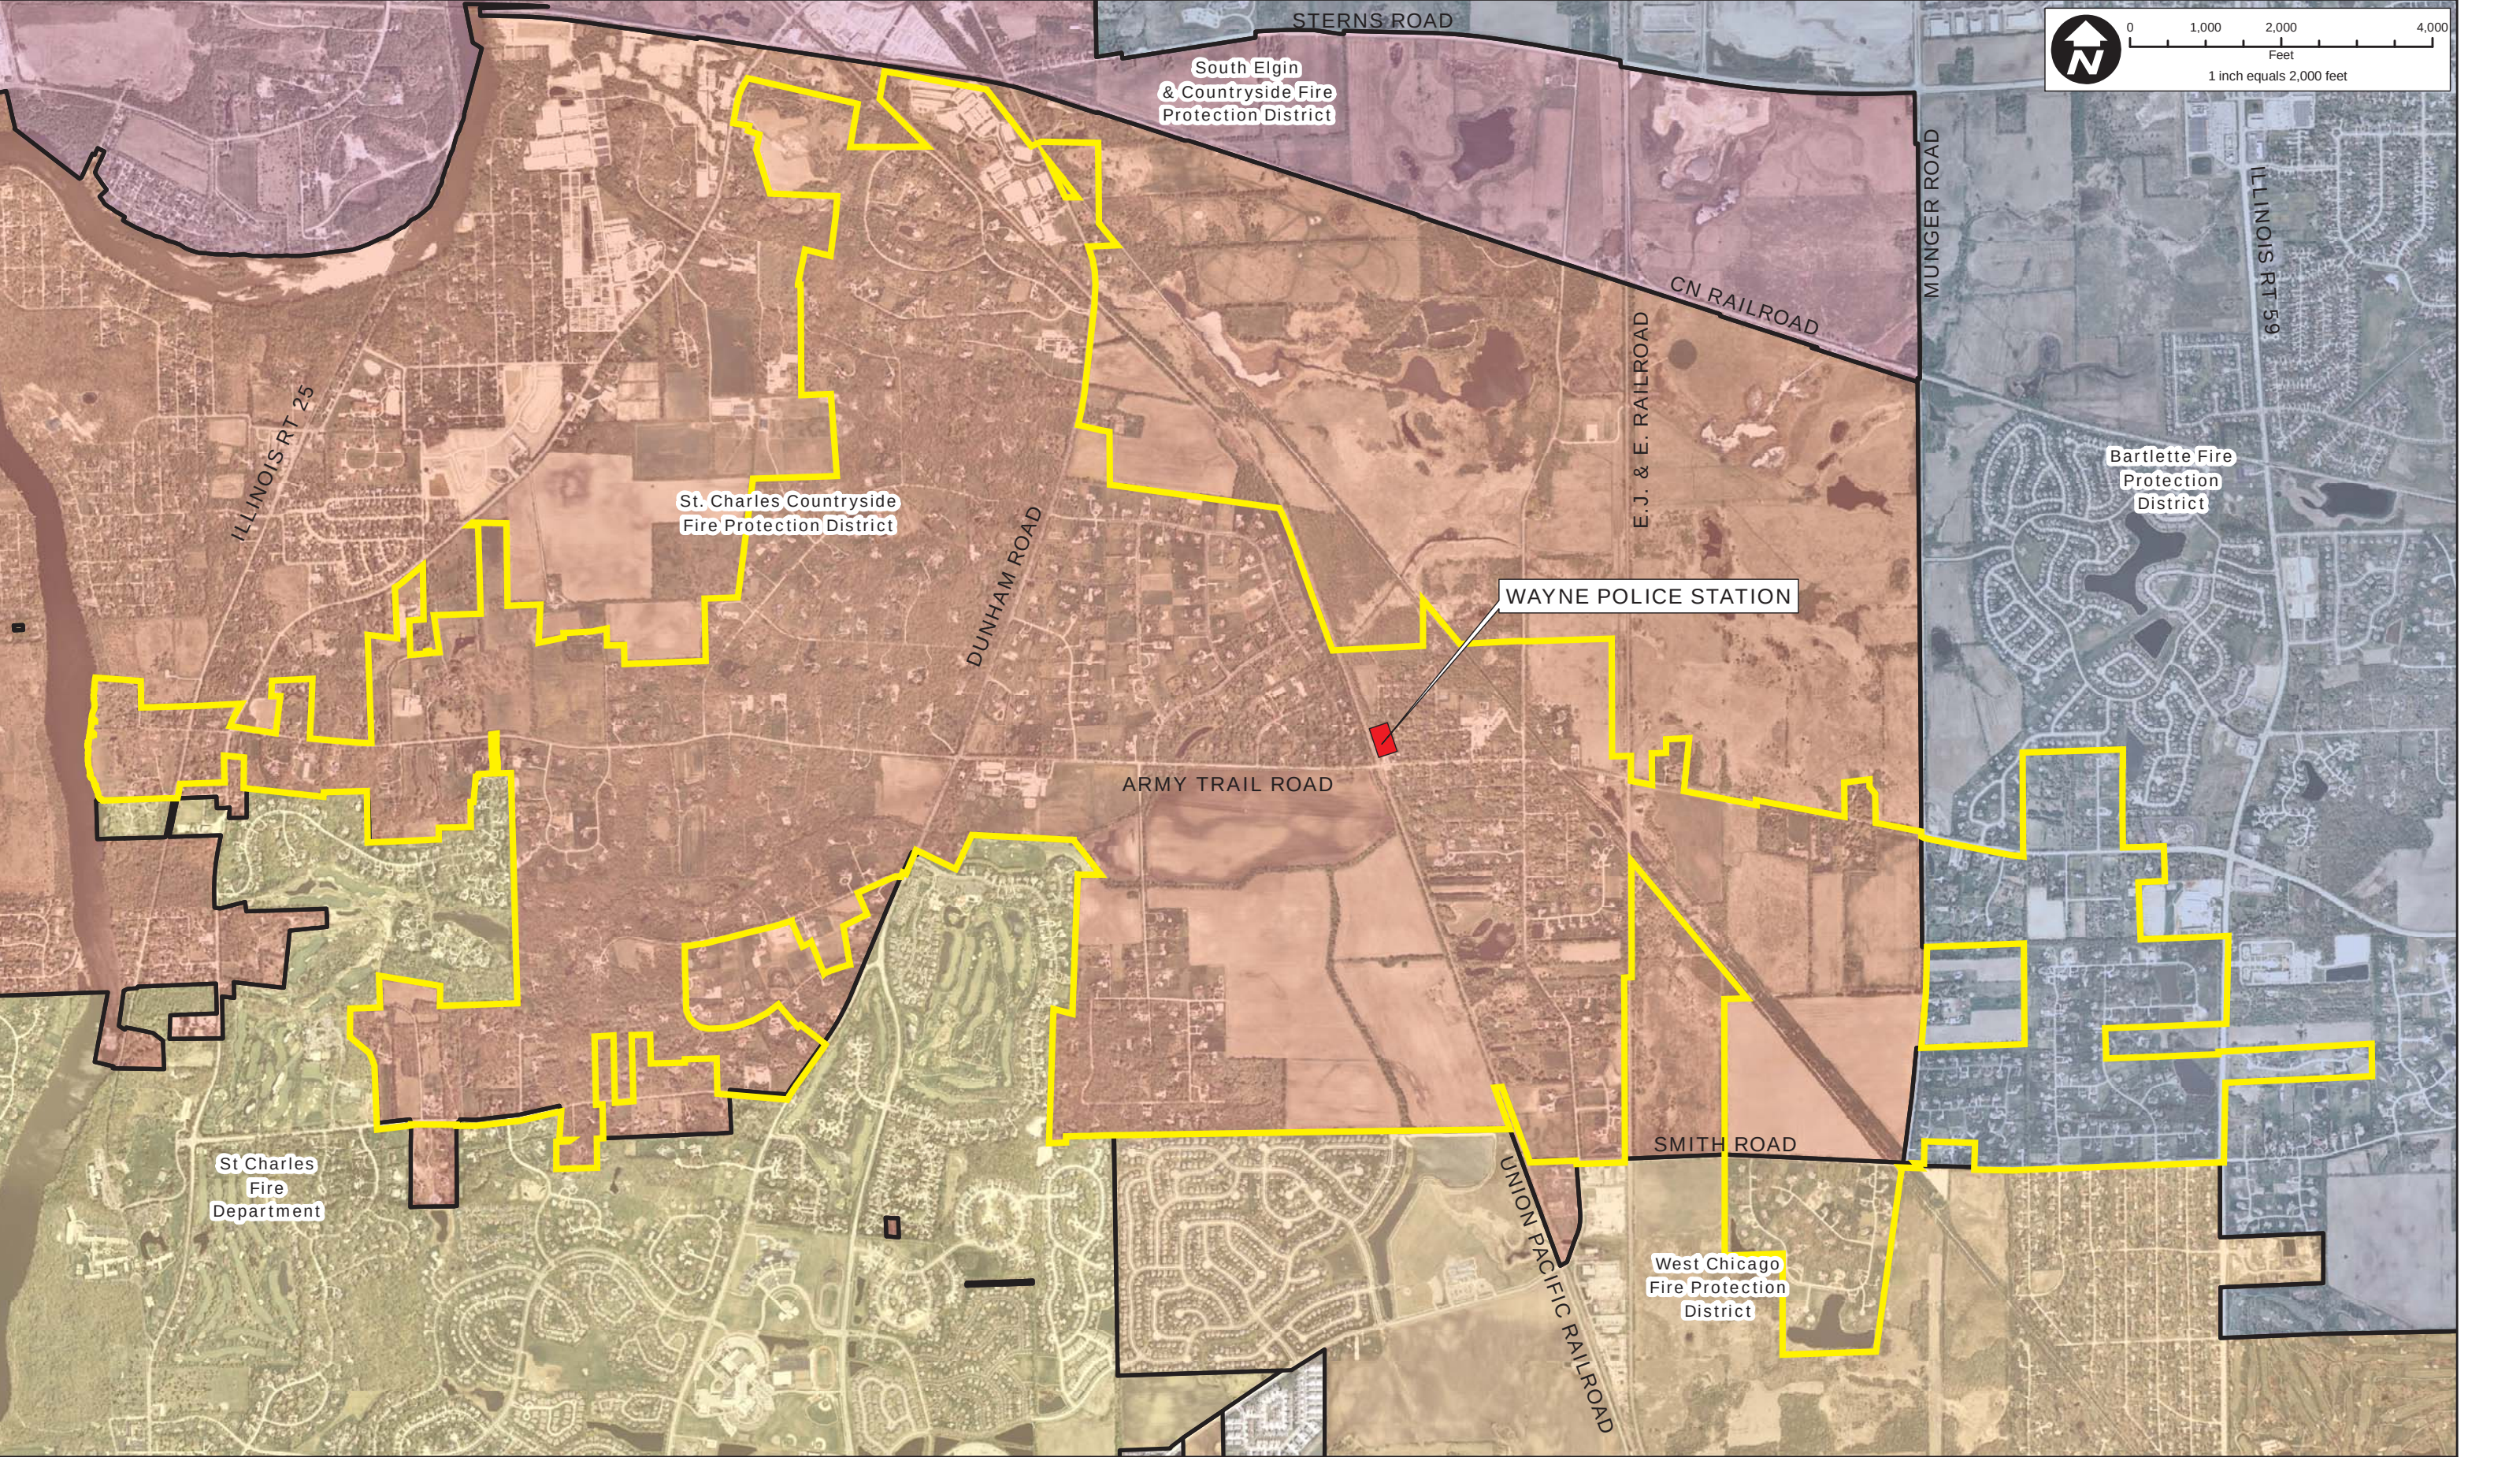


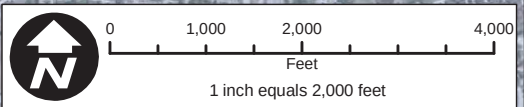

CB CHRISTOPHER B. BURKE ENGINEERING LTD. 9575 West Higgins Road, Suite 600 Rosemont, Illinois 60018 (847) 823-0500	CLIENT:		VILLAGE OF WAYNE				TITLE:		FIRE PROTECTION DISTRICTS				PROJ. NO. 09-26-08			
													DATE:			
													SHEET 0 OF 0			
													DRAWING NO.			
													EXHIBIT A			
						NO.	DATE	NATURE OF REVISION	CHKD.	MODEL:	ArcGIS 9.2					
						FILE NAME		Map Document: (N:\WAYNE\Fire Districts.mxd)								
						DATE -- TIME		9/26/2008 -- 11:42:27 AM								
								DSGN.		DRW						
					DWN.											
					CHKD.											
					SCALE:		1"=2000'									
					GIS USER:		DWALTERS									