


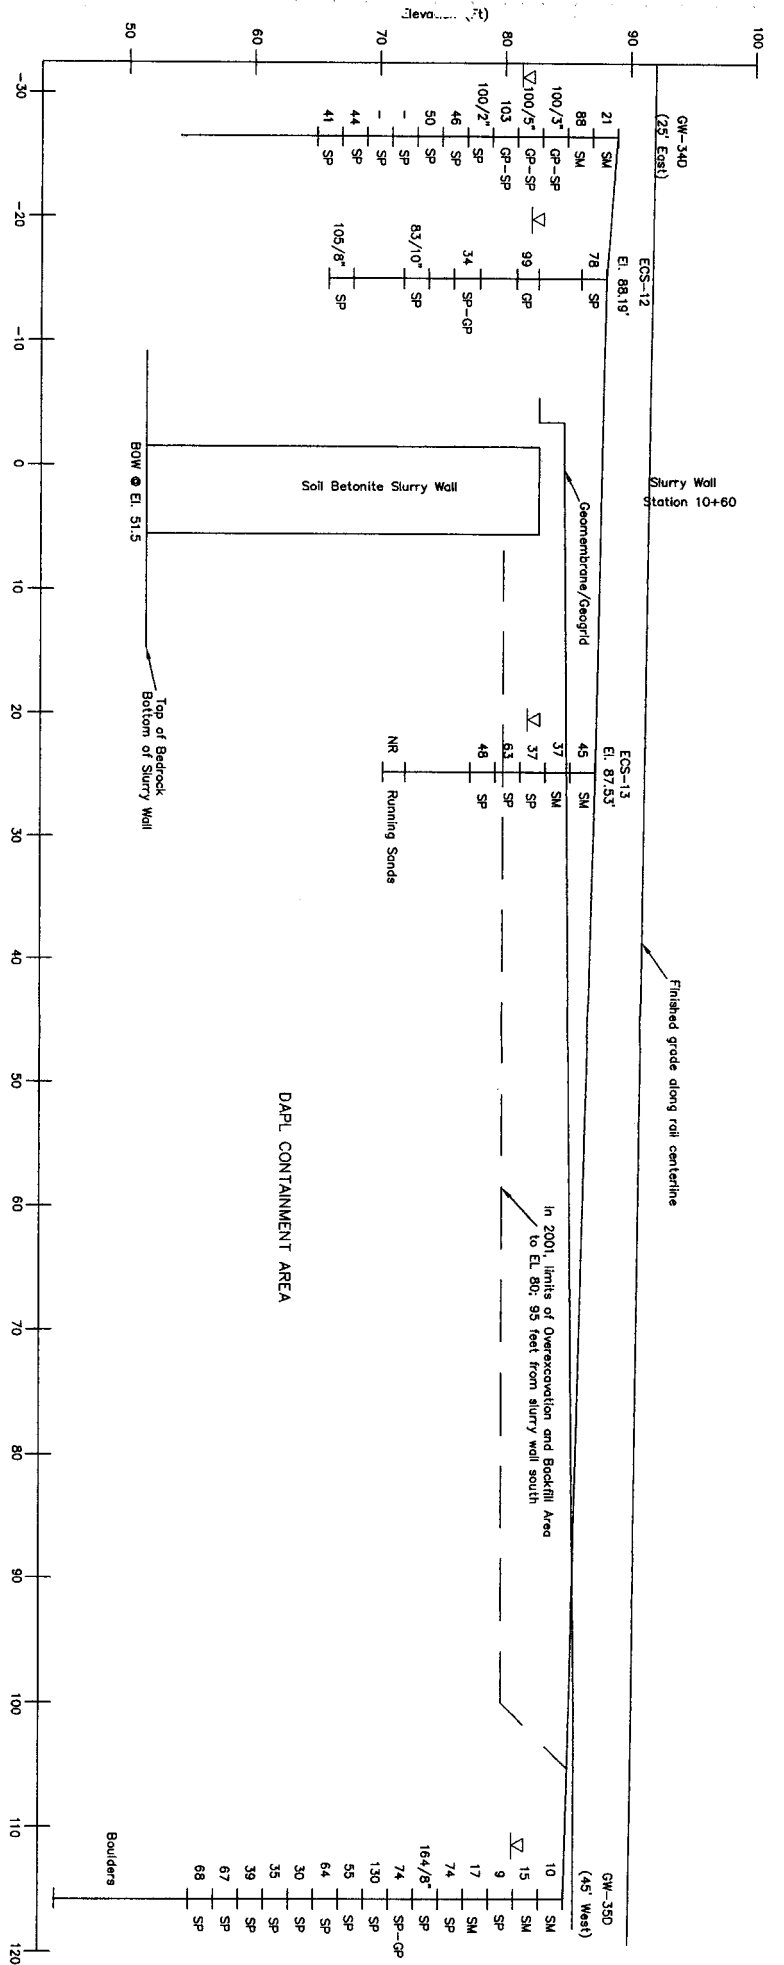

Subsurface Profile A'-A

General Notes:

1. Borings GW340 & GW350 drilled/installed in November 1989.
2. Slurry cutoff trench installed in 2000.
3. Borings ECS-12 & ECS-13 drilled in June 2004.

607 North Avenue, Suite 11 • Weymouth, MA 01980 Phone: 781-949-8887 Fax: 781-949-8888		New England Transrail, LLC		Slurry Trench Rail Crossing Proposed at St. Edmunds St. Wilmington, MA		CONTRACT CADD CADD	
DATE: 2/1/05		SCALE: 1"=10'		DESIGNED BY: ND		CHECKED BY: ND	
PROJECT: Subsurface Profile A'-A		DATE: 2/1/05		DESIGNED BY: ND		CHECKED BY: ND	
PROJECT: Subsurface Profile A'-A		DATE: 2/1/05		DESIGNED BY: ND		CHECKED BY: ND	