
From: Kevin Rice <kprice@up.com>
Sent: Tuesday, May 3, 2022 1:52 PM
To: Buckley, Maggie <Maggie.Buckley@jacobs.com>
Cc: Phoebus, Elizabeth (Betsi) <Betsi.Phoebus@jacobs.com>; Assenza, Adam <adam.assenza@stb.gov>
Subject: [EXTERNAL] PIRATE I/L - KM Pipeline Exhibit

Maggie:

As discussed yesterday, attached with this email is an exhibit showing the Kinder-Morgan pipeline. There are actually two lines, one that is in use and one that is abandoned.

Let me know if you need anything else related to this issue.

Thanks,

Kevin Rice, PE
Sr. Manager M/W Environmental
Union Pacific Railroad
(402) 544-2213

This email and any attachments may contain information that is confidential and/or privileged for the sole use of the intended recipient. Any use, review, disclosure, copying, distribution or reliance by others, and any forwarding of this email or its contents, without the express permission of the sender is strictly prohibited by law. If you are not the intended recipient, please contact the sender immediately, delete the e-mail and destroy all copies.

Color: table\K:\Bentley\Workspace\8\Projects\Clients\UPRR_Track\UPRR_Track_V8\Color\UPRR.tbl
F:\2020\3001-3500\020-3211\40-Design\Microstation\020-3211_RL\TK_Pentable\020-3211_RL TK.tbl
F:\2020\3001-3500\020-3211\40-Design\Microstation\020-3211_RL TK\DN\Sheets\00-Exhibits\STB Kinder Morgan\T_U001-203211.dgn
Default
5/3/2022

Kinder Morgan
Pipeline

Abandoned Kinder
Morgan Pipeline



olsson

2111 South 87th Street, Suite 200
Omaha, NE 68108-2910
TEL 402.341.1116
FAX 402.341.5895
www.olson.com




DRAWN BY:
JJV
CHECKED BY:
JTD
DATE:
5/3/2022
SHEET NUMBER
U001 of 036

**UNION PACIFIC
RAILROAD**

LOCATION & DESCRIPTION:
Mesa, Arizona - Maricopa County
Phoenix Subdivision MP 934.89 to MP 937.83
Construct Industrial Lead Track

SHEET TITLE:
UTILITY LAYOUT

K:\Bentley\Workspace\8\Projects\Clients\UPRR_Track\UPRR_Track_V8\Color\UPRR.tbl
F:\2020\3001-3500\020-3211\40-Design\Microstation\020-3211_RL TK.tbl
F:\2020\3001-3500\020-3211\40-Design\Microstation\020-3211_RL TK\DN\Sheets\00-Exhibits\STB Kinder Morgan\T_U002-203211.dgn
Defaul
5/3/2022

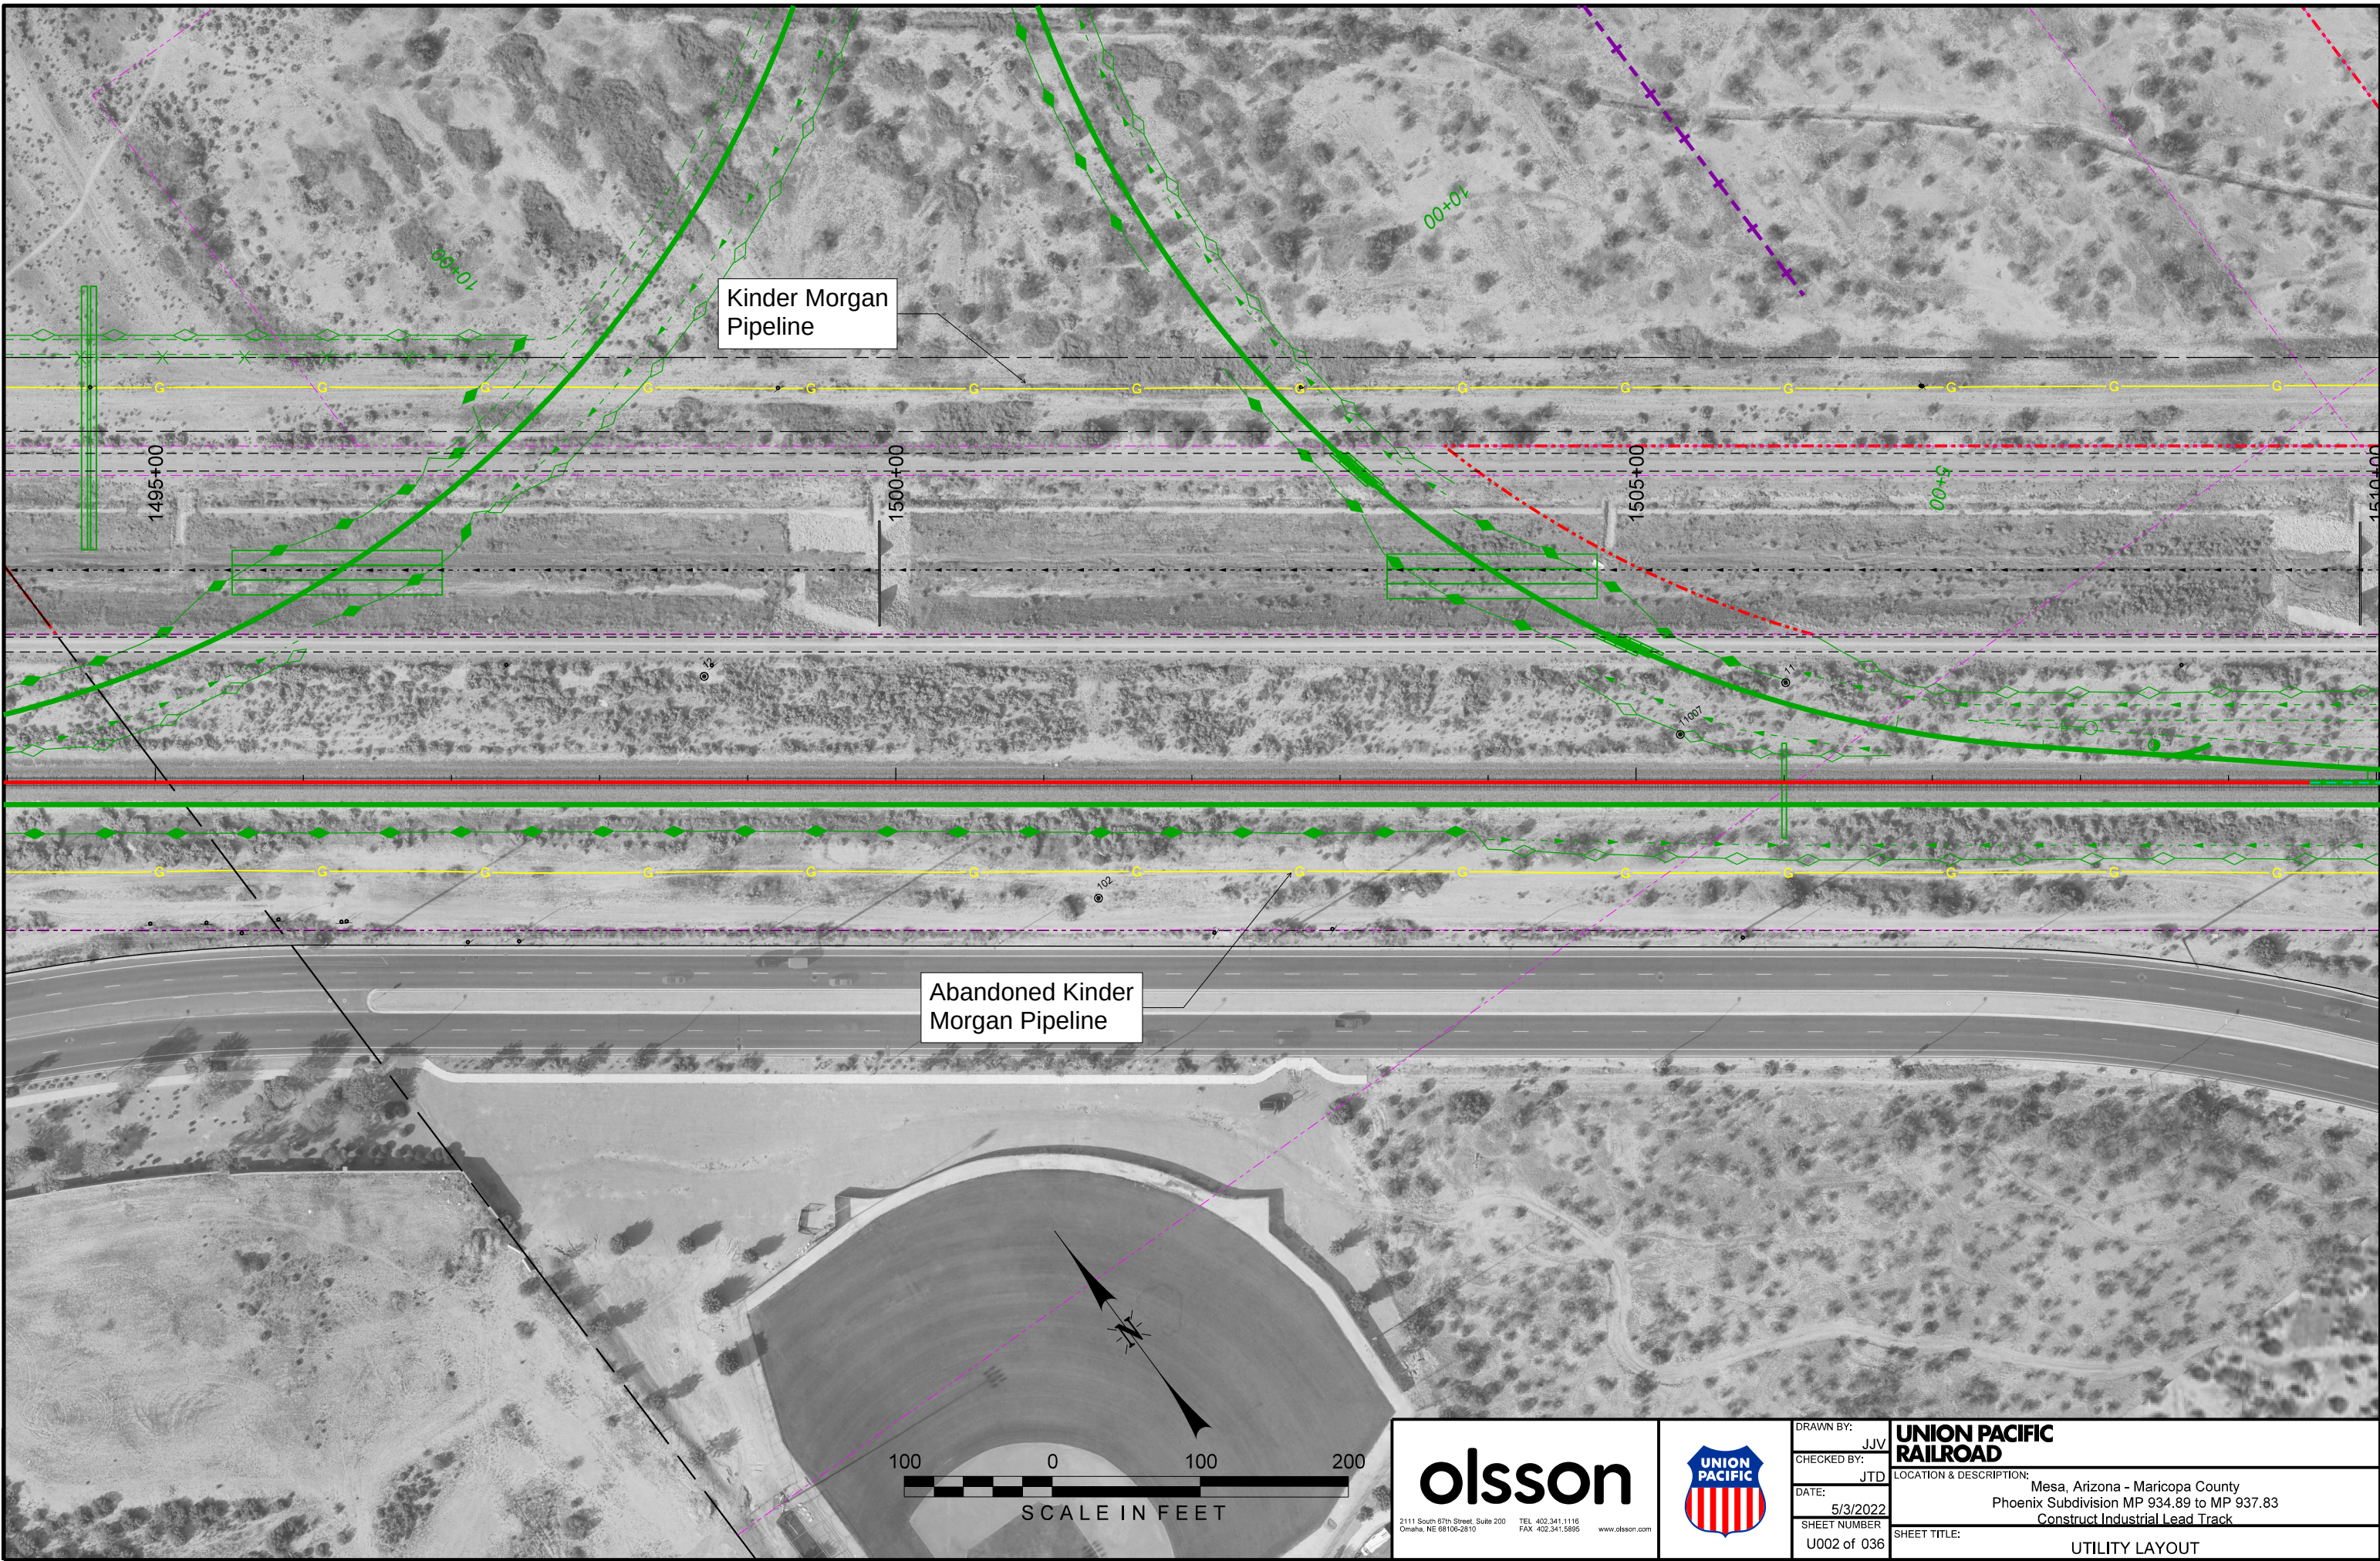

olsson


2111 South 87th Street, Suite 200
Omaha, NE 68108-2810

TEL 402-341-1116
FAX 402-341-5895
www.olson.com



DRAWN BY: JJV	UNION PACIFIC RAILROAD LOCATION & DESCRIPTION: Mesa, Arizona - Maricopa County Phoenix Subdivision MP 934.89 to MP 937.83 Construct Industrial Lead Track
CHECKED BY: JTD	
DATE: 5/3/2022	
SHEET NUMBER U002 of 036	
SHEET TITLE: UTILITY LAYOUT	

K:\Bentley\Workspace\81\Projects\Clients\UPRR_Track\UPRR_Track_V81\Color\UPRR.tbl
F:\2020\3001-3500\020-3211\40-Design\Microstation\020-3211_RLTK\PenTable\020-3211_RLTK.tbl
F:\2020\3001-3500\020-3211\40-Design\Microstation\020-3211_RLTK\PenTable\020-3211_RLTK.tbl
Default
5/3/2022

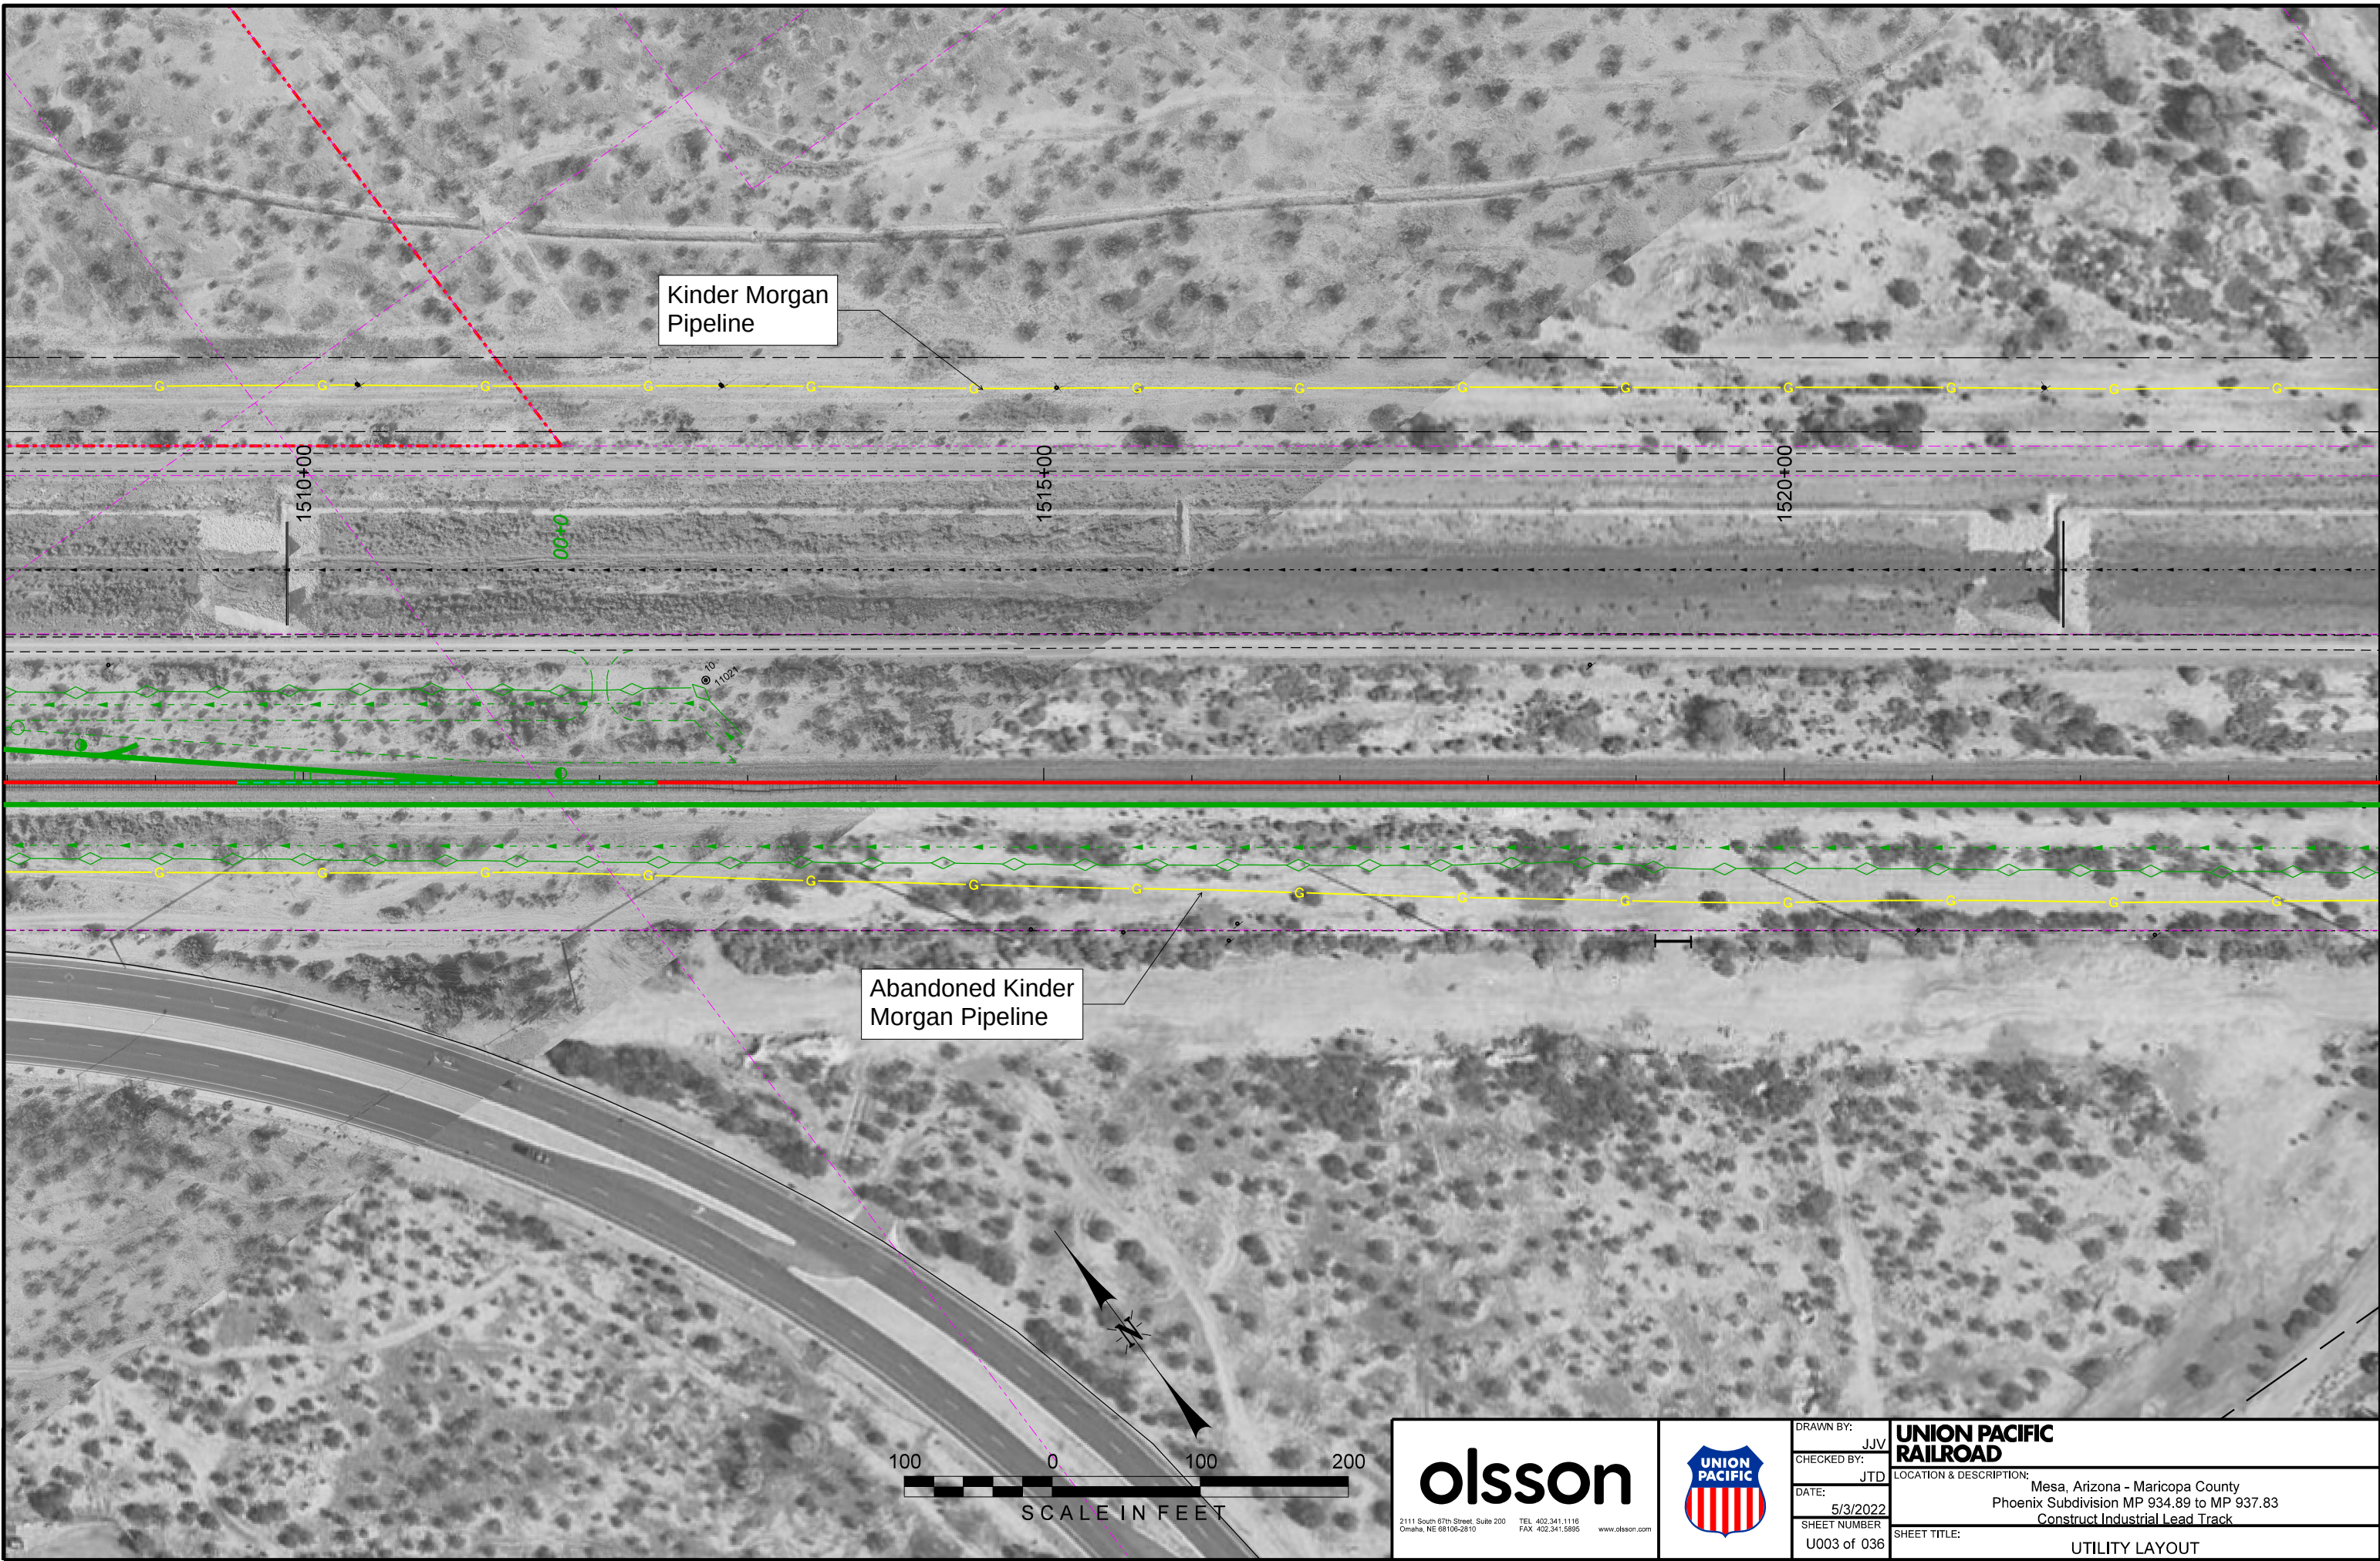

olsson

2111 South 87th Street, Suite 200
Omaha, NE 68108-2810


TEL 402.341.1116
FAX 402.341.5895
www.olson.com



DRAWN BY:	JJV
CHECKED BY:	JTD
DATE:	5/3/2022
SHEET NUMBER	U003 of 036

UNION PACIFIC RAILROAD
LOCATION & DESCRIPTION:
Mesa, Arizona - Maricopa County Phoenix Subdivision MP 934.89 to MP 937.83 Construct Industrial Lead Track
SHEET TITLE:
UTILITY LAYOUT

Color: table: K:\Bentley\Workspace\8\Projects\Clients\UPRR_Track\UPRR_Track_V8\Color\UPRR.tbl
F:\2020\3001-3500\020-3211\40-Design\Microstation\020-3211_RL TK.tbl
F:\2020\3001-3500\020-3211\40-Design\Microstation\020-3211_RL TK\DN\Sheets\00-Exhibits\STB Kinder Morgan\T_U004_203211.dgn
Default
5/3/2022

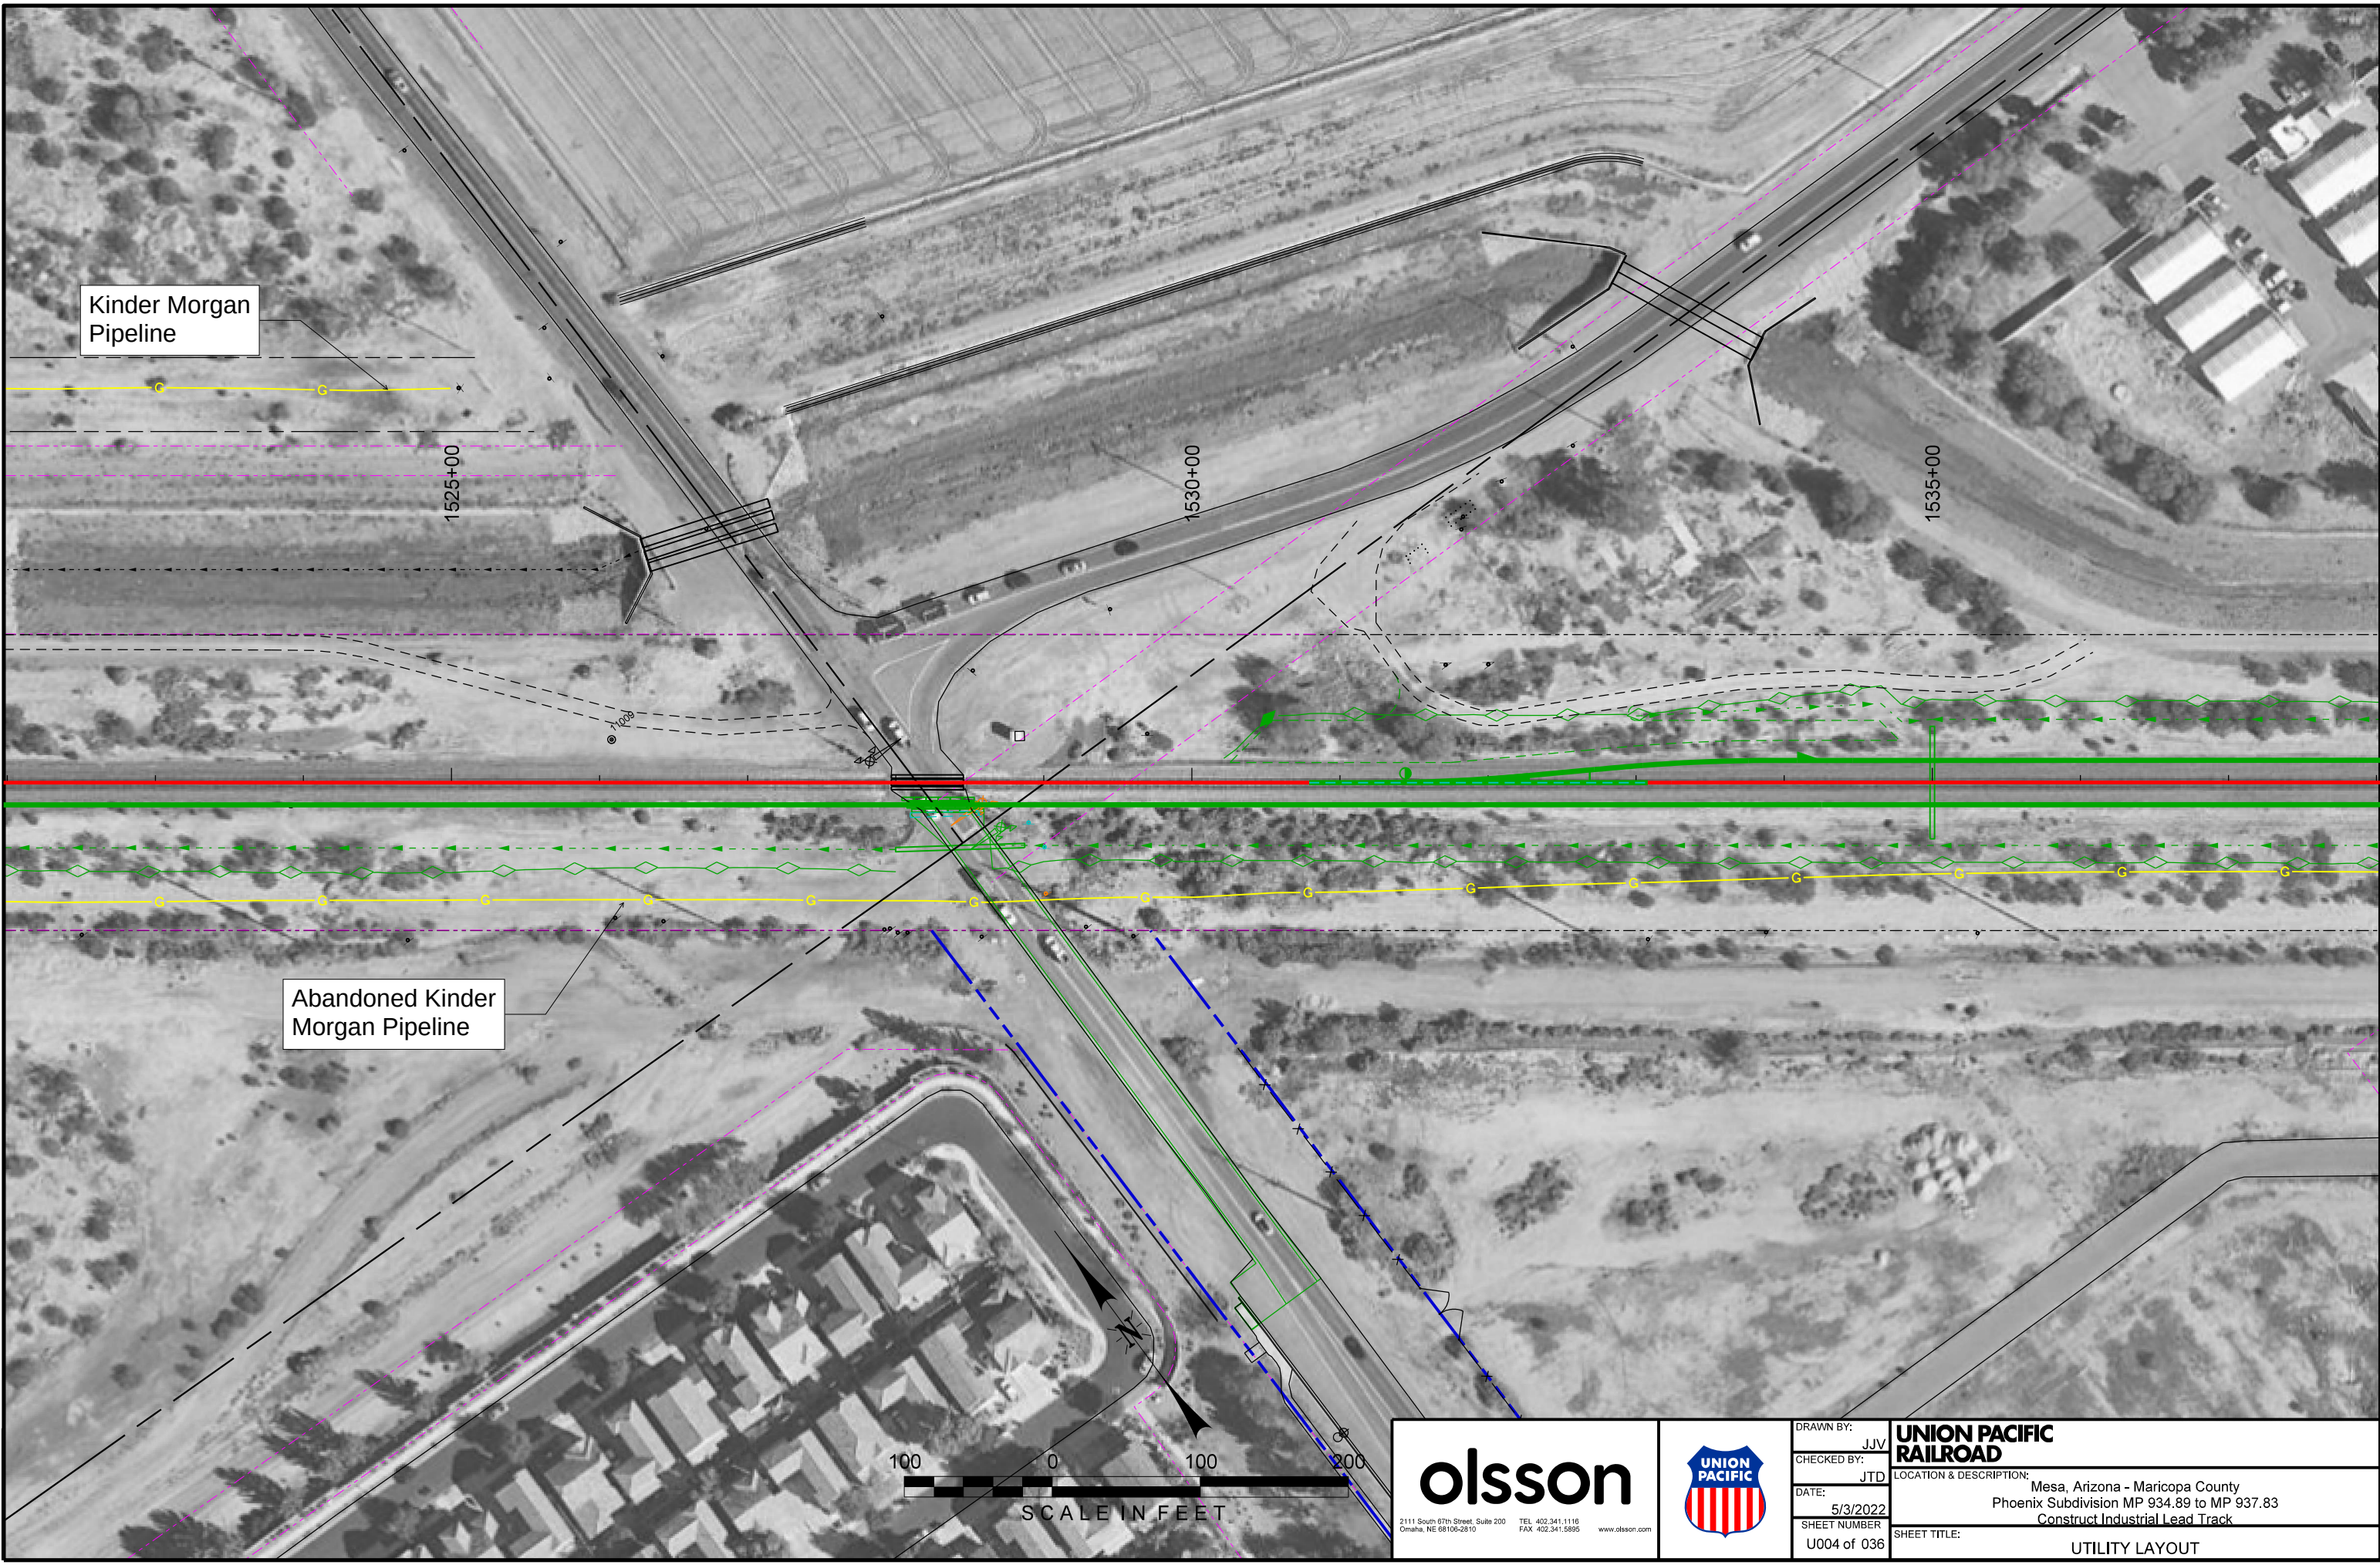

olsson


2111 South 87th Street, Suite 200
Omaha, NE 68108-2810

TEL 402-341-1116
FAX 402-341-5895
www.olson.com



DRAWN BY: JJV	UNION PACIFIC RAILROAD LOCATION & DESCRIPTION: Mesa, Arizona - Maricopa County Phoenix Subdivision MP 934.89 to MP 937.83 Construct Industrial Lead Track
CHECKED BY: JTD	
DATE: 5/3/2022	
SHEET NUMBER U004 of 036	
SHEET TITLE: UTILITY LAYOUT	

Color: table: K:\Bentley\Workspace\8\Projects\Clients\UPRR_Track\UPRR_Track_V8\Color\UPRR.tbl
F:\2020\3001-3500\020-3211\40-Design\Microstation\020-3211_RLTK_Pentable\020-3211_RLTK.tbl
F:\2020\3001-3500\020-3211\40-Design\Microstation\020-3211_RLTK_Pentable\020-3211_RLTK.tbl
Default
5/3/2022

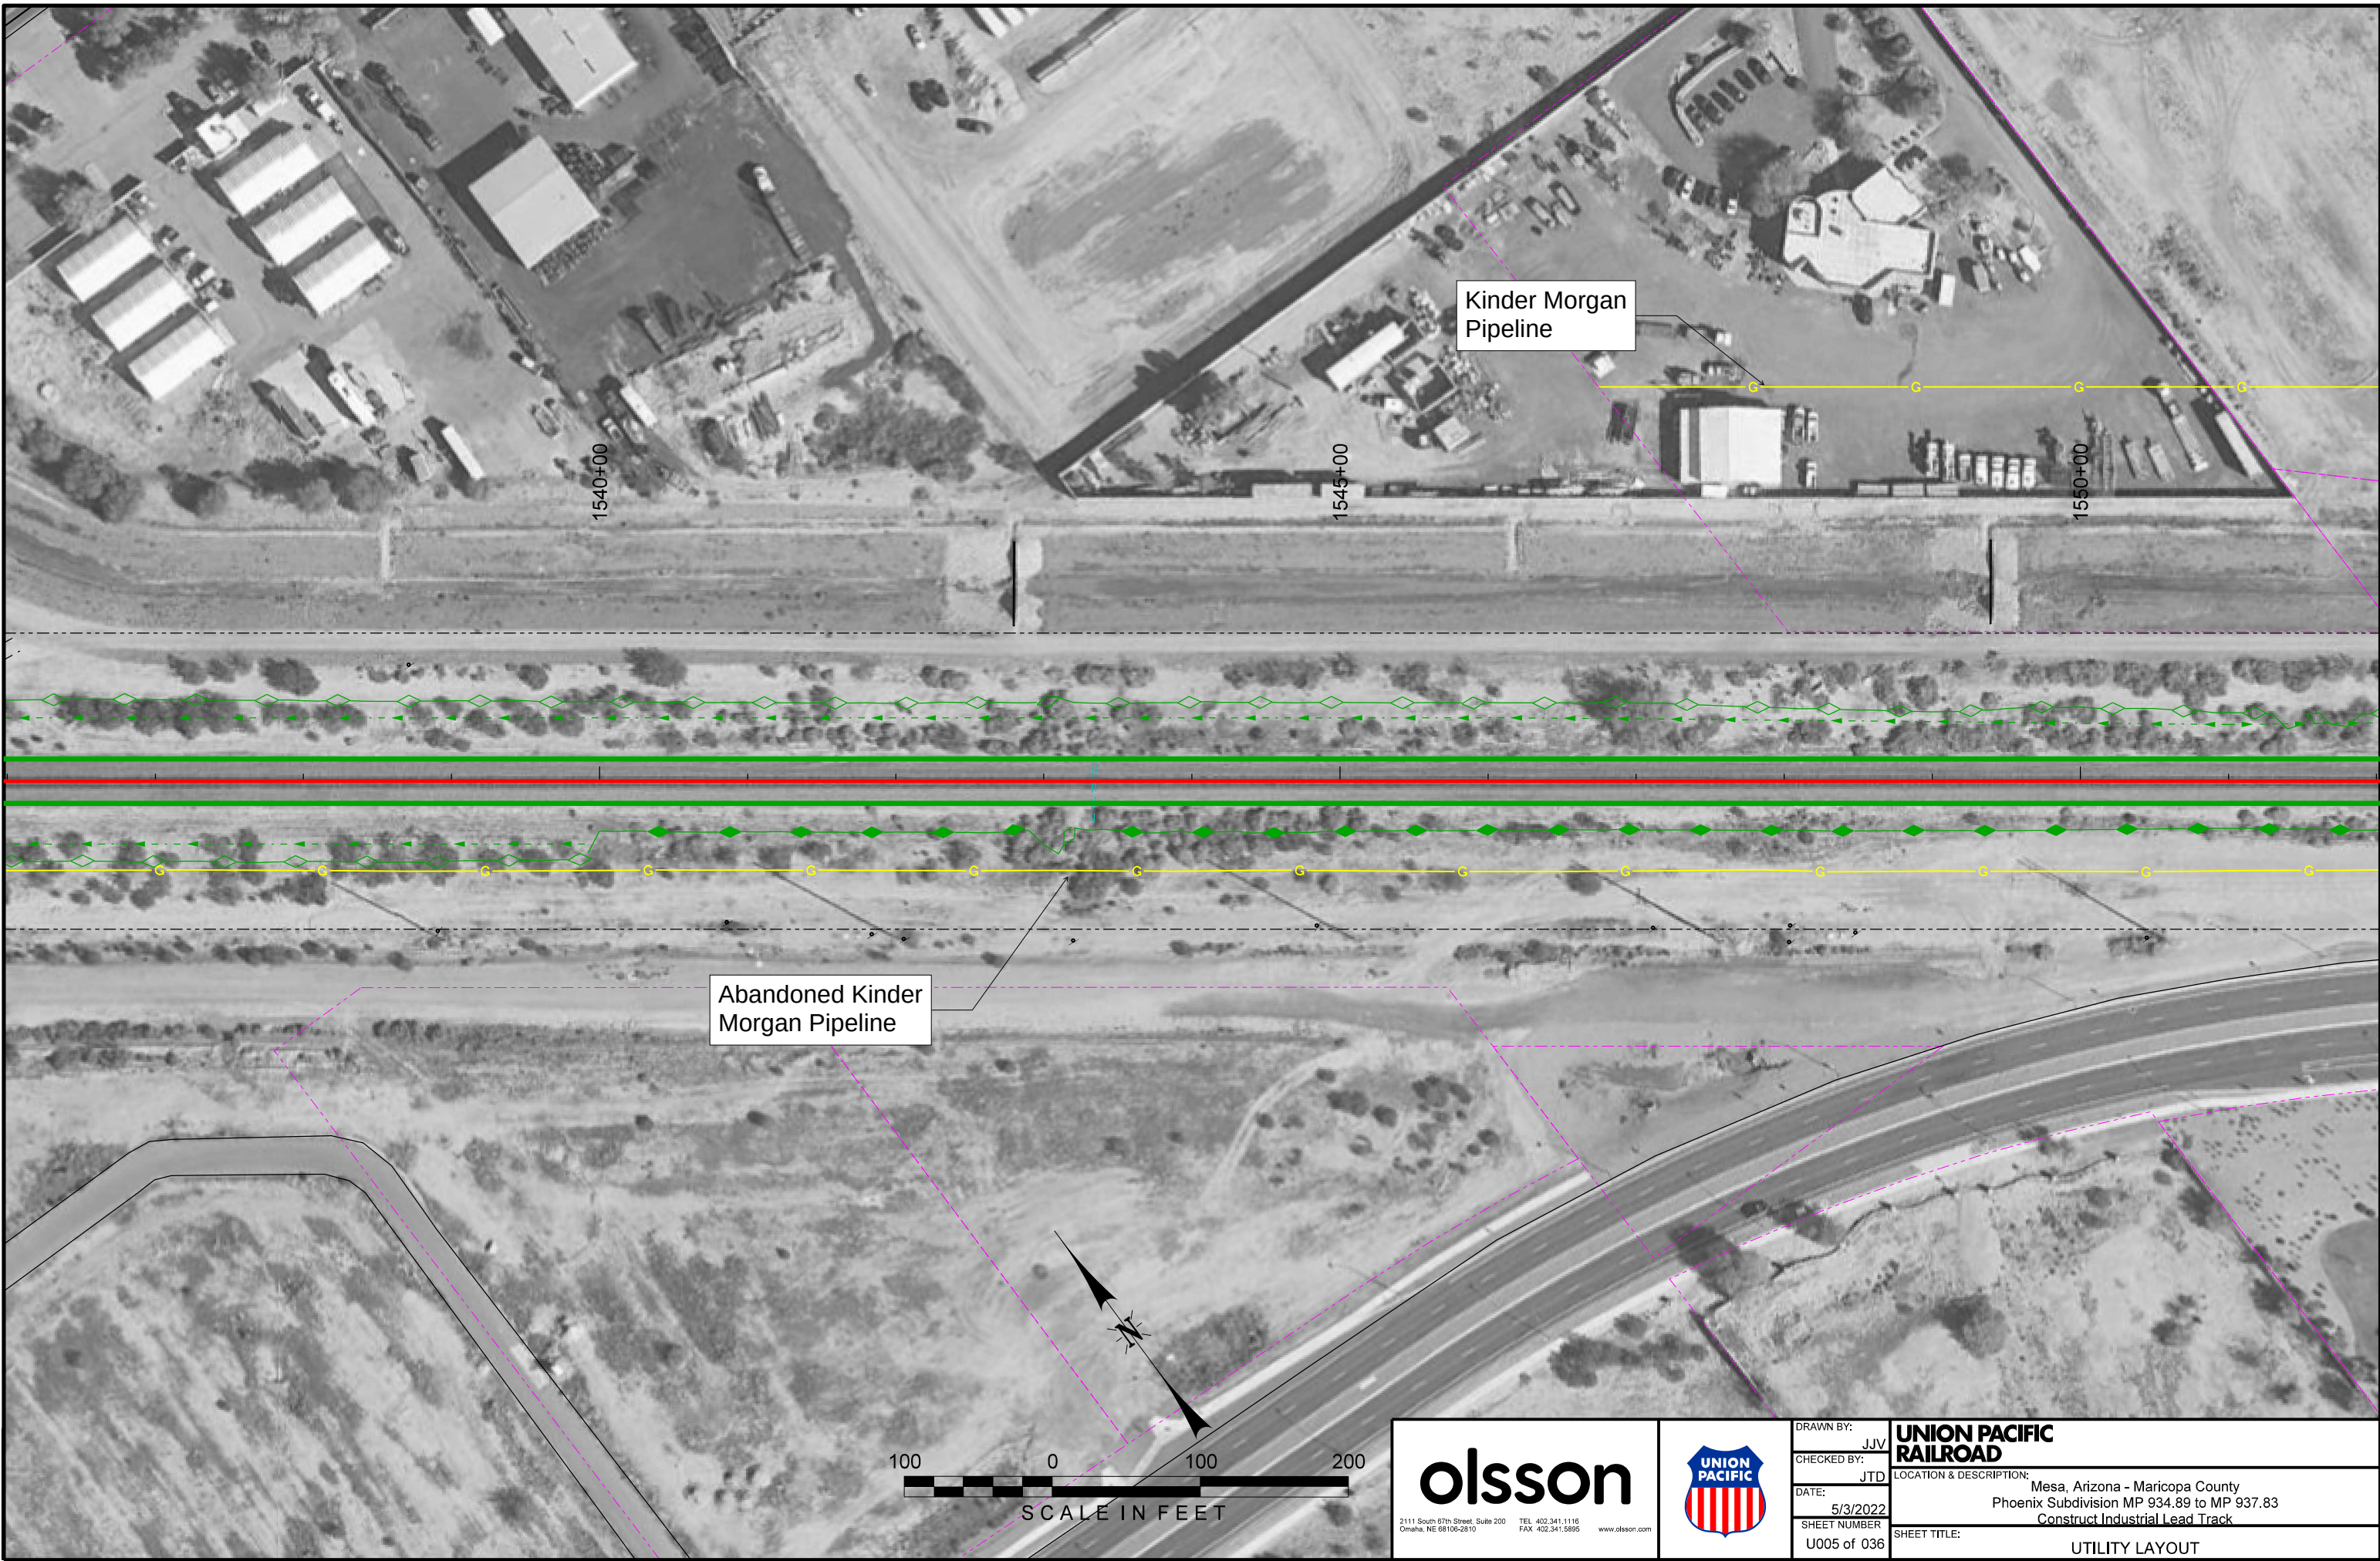

olsson

2111 South 87th Street, Suite 200
Omaha, NE 68108-2810


TEL 402.341.1116
FAX 402.341.5895
www.olson.com



DRAWN BY:	JJV
CHECKED BY:	JTD
DATE:	5/3/2022
SHEET NUMBER	U005 of 036

UNION PACIFIC RAILROAD
LOCATION & DESCRIPTION:
Mesa, Arizona - Maricopa County Phoenix Subdivision MP 934.89 to MP 937.83 Construct Industrial Lead Track
SHEET TITLE:
UTILITY LAYOUT

K:\Bentley\Workspace\8\Projects\UPRR_Track\UPRR_Track_V8\Color\UPRR.tbl
F:\2020\3001-3500\020-3211\40-Design\Microstation\020-3211_RL TK.tbl
F:\2020\3001-3500\020-3211\40-Design\Microstation\020-3211_RL TK\DN\Sheets\00-Exhibits\STB Kinder Morgan\T_U006_203211.dgn
Defaul
5/3/2022

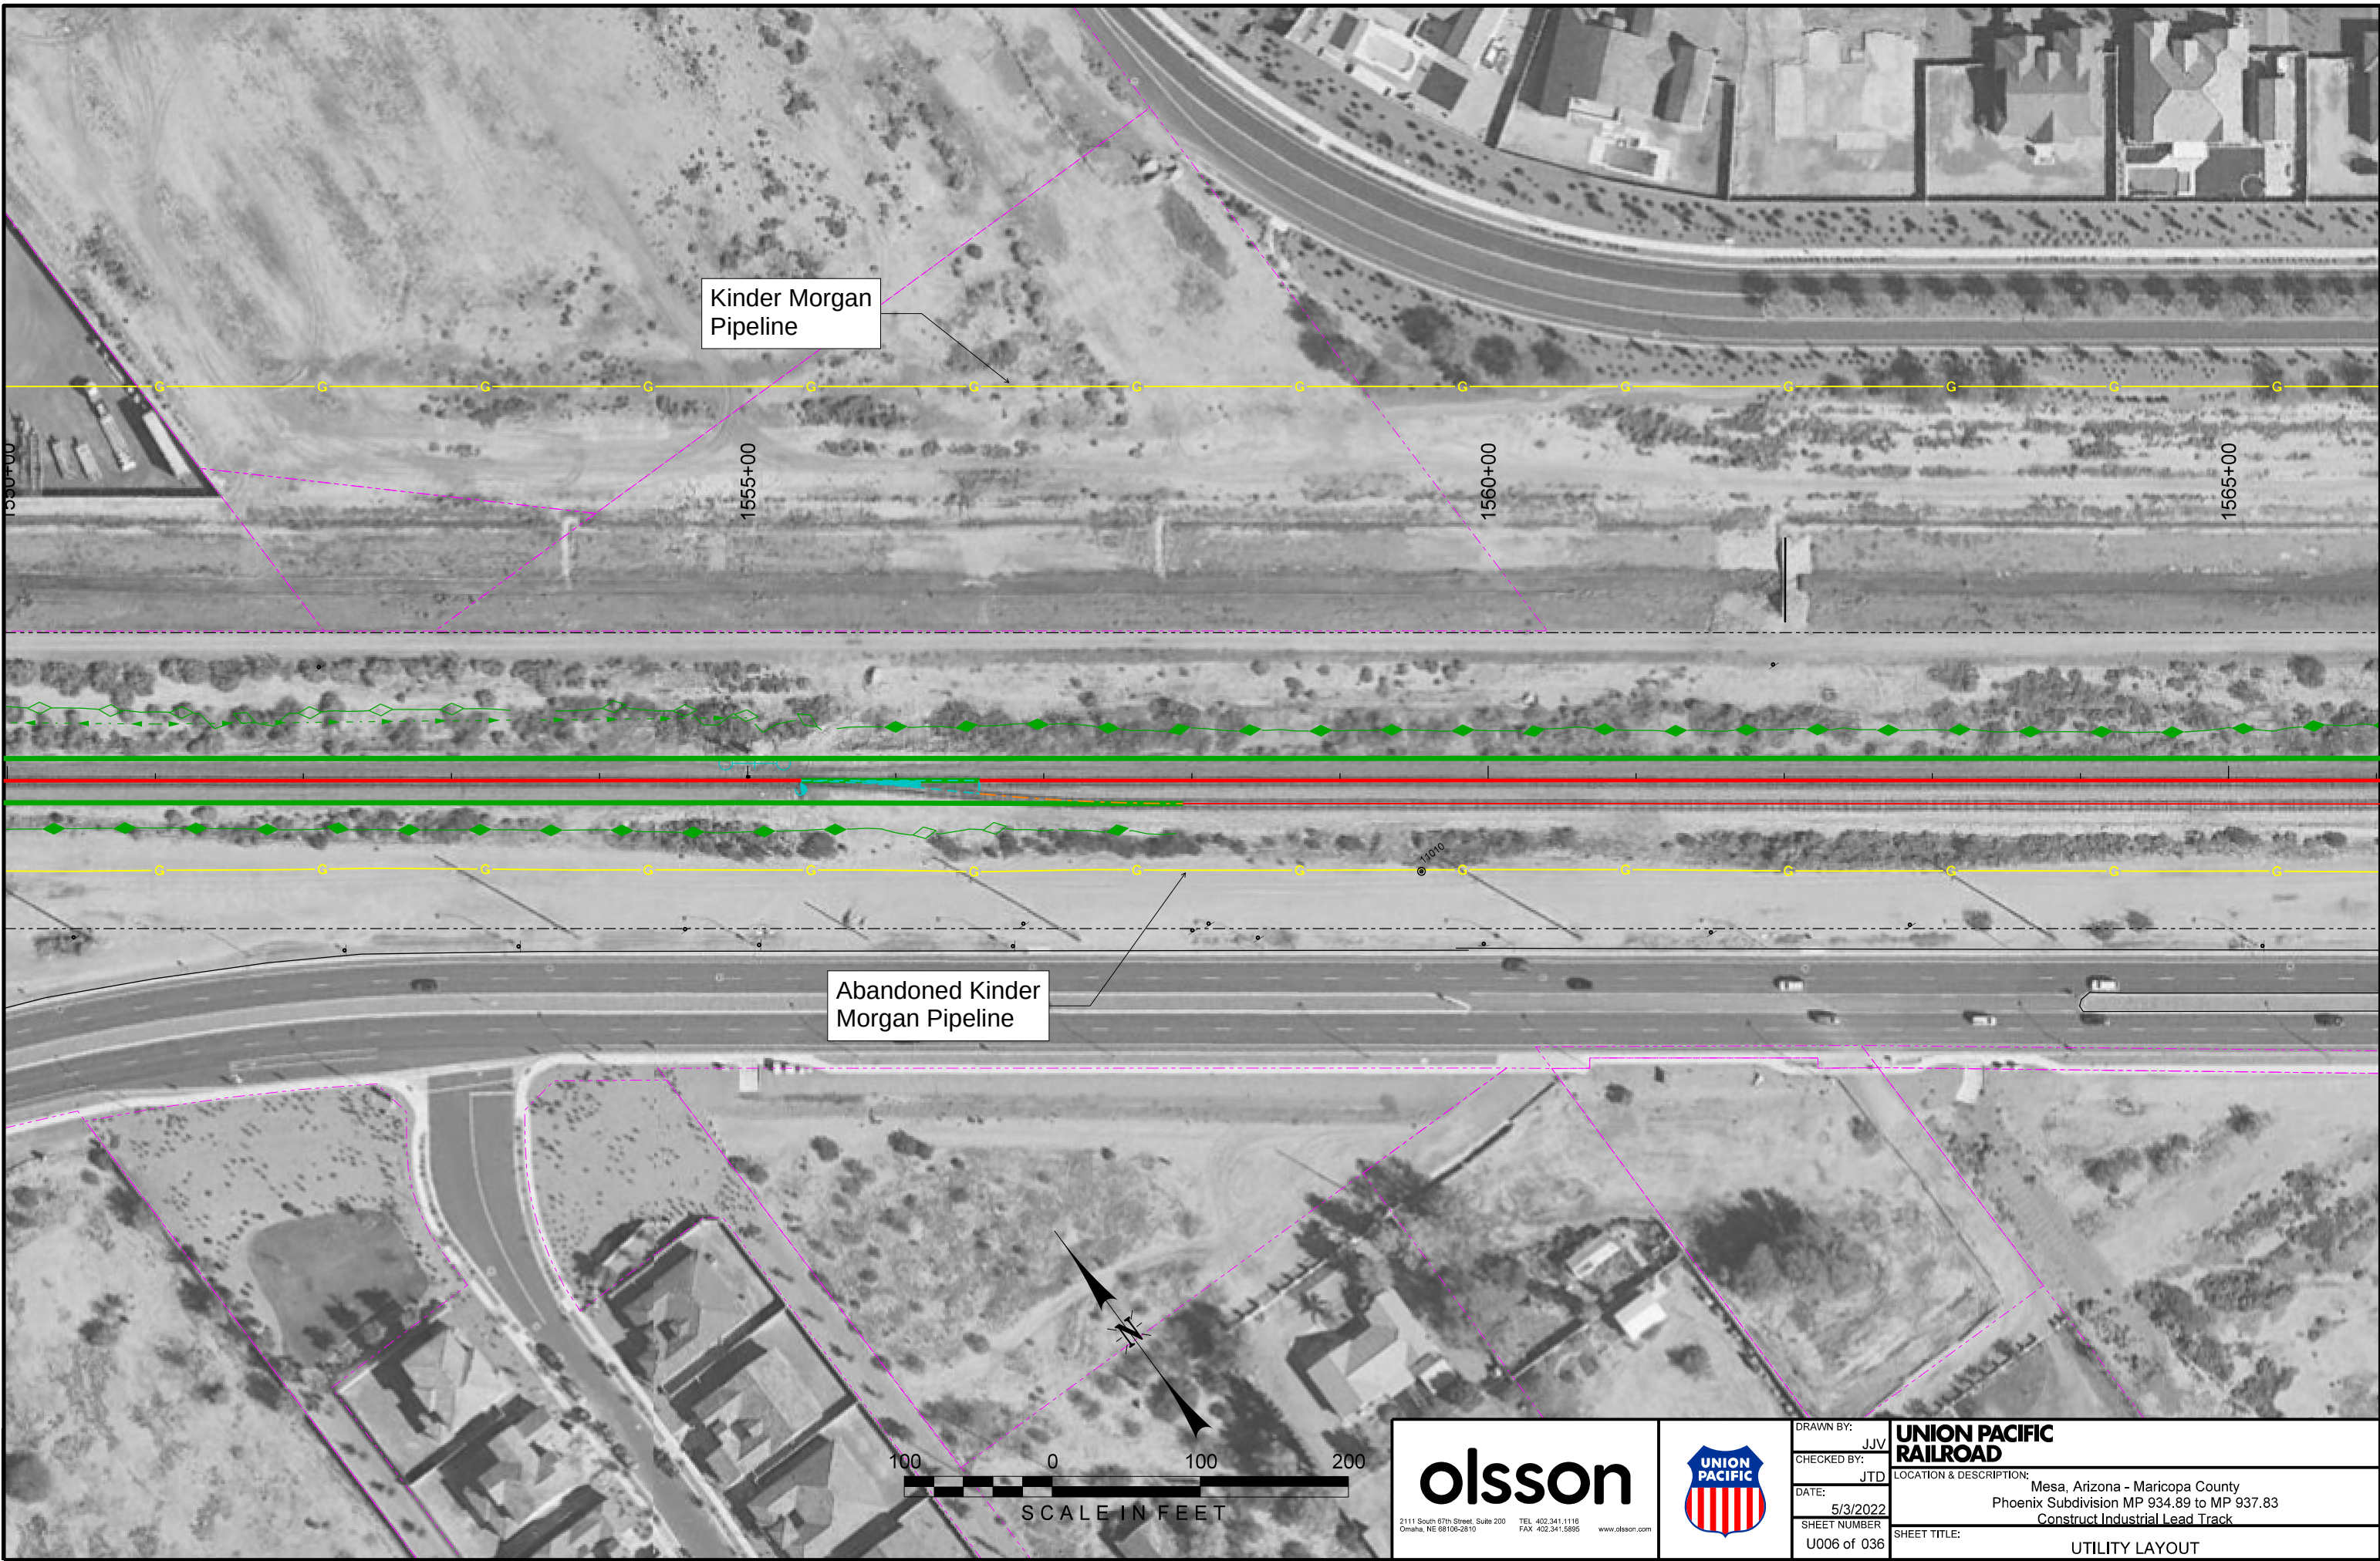



2111 South 87th Street, Suite 200
Omaha, NE 68108-2810

TEL 402-341-1116
FAX 402-341-5895


www.olsson.com



DRAWN BY:	JJV
CHECKED BY:	JTD
DATE:	5/3/2022
SHEET NUMBER	U006 of 036

UNION PACIFIC RAILROAD	
LOCATION & DESCRIPTION:	
Mesa, Arizona - Maricopa County Phoenix Subdivision MP 934.89 to MP 937.83 Construct Industrial Lead Track	
SHEET TITLE:	UTILITY LAYOUT

Color: table\K:\Bentley\Workspace\8\Projects\Clients\UPRR_Track_V8\Color\UPRR.tbl
F:\2020\3001-3500\020-3211\40-Design\Microstation\020-3211_RL TK.tbl
F:\2020\3001-3500\020-3211\40-Design\Microstation\020-3211_RL TK\DN\Sheets\00-Exhibits\STB Kinder Morgan\T_U007_203211.dgn
Defaul
5/3/2022

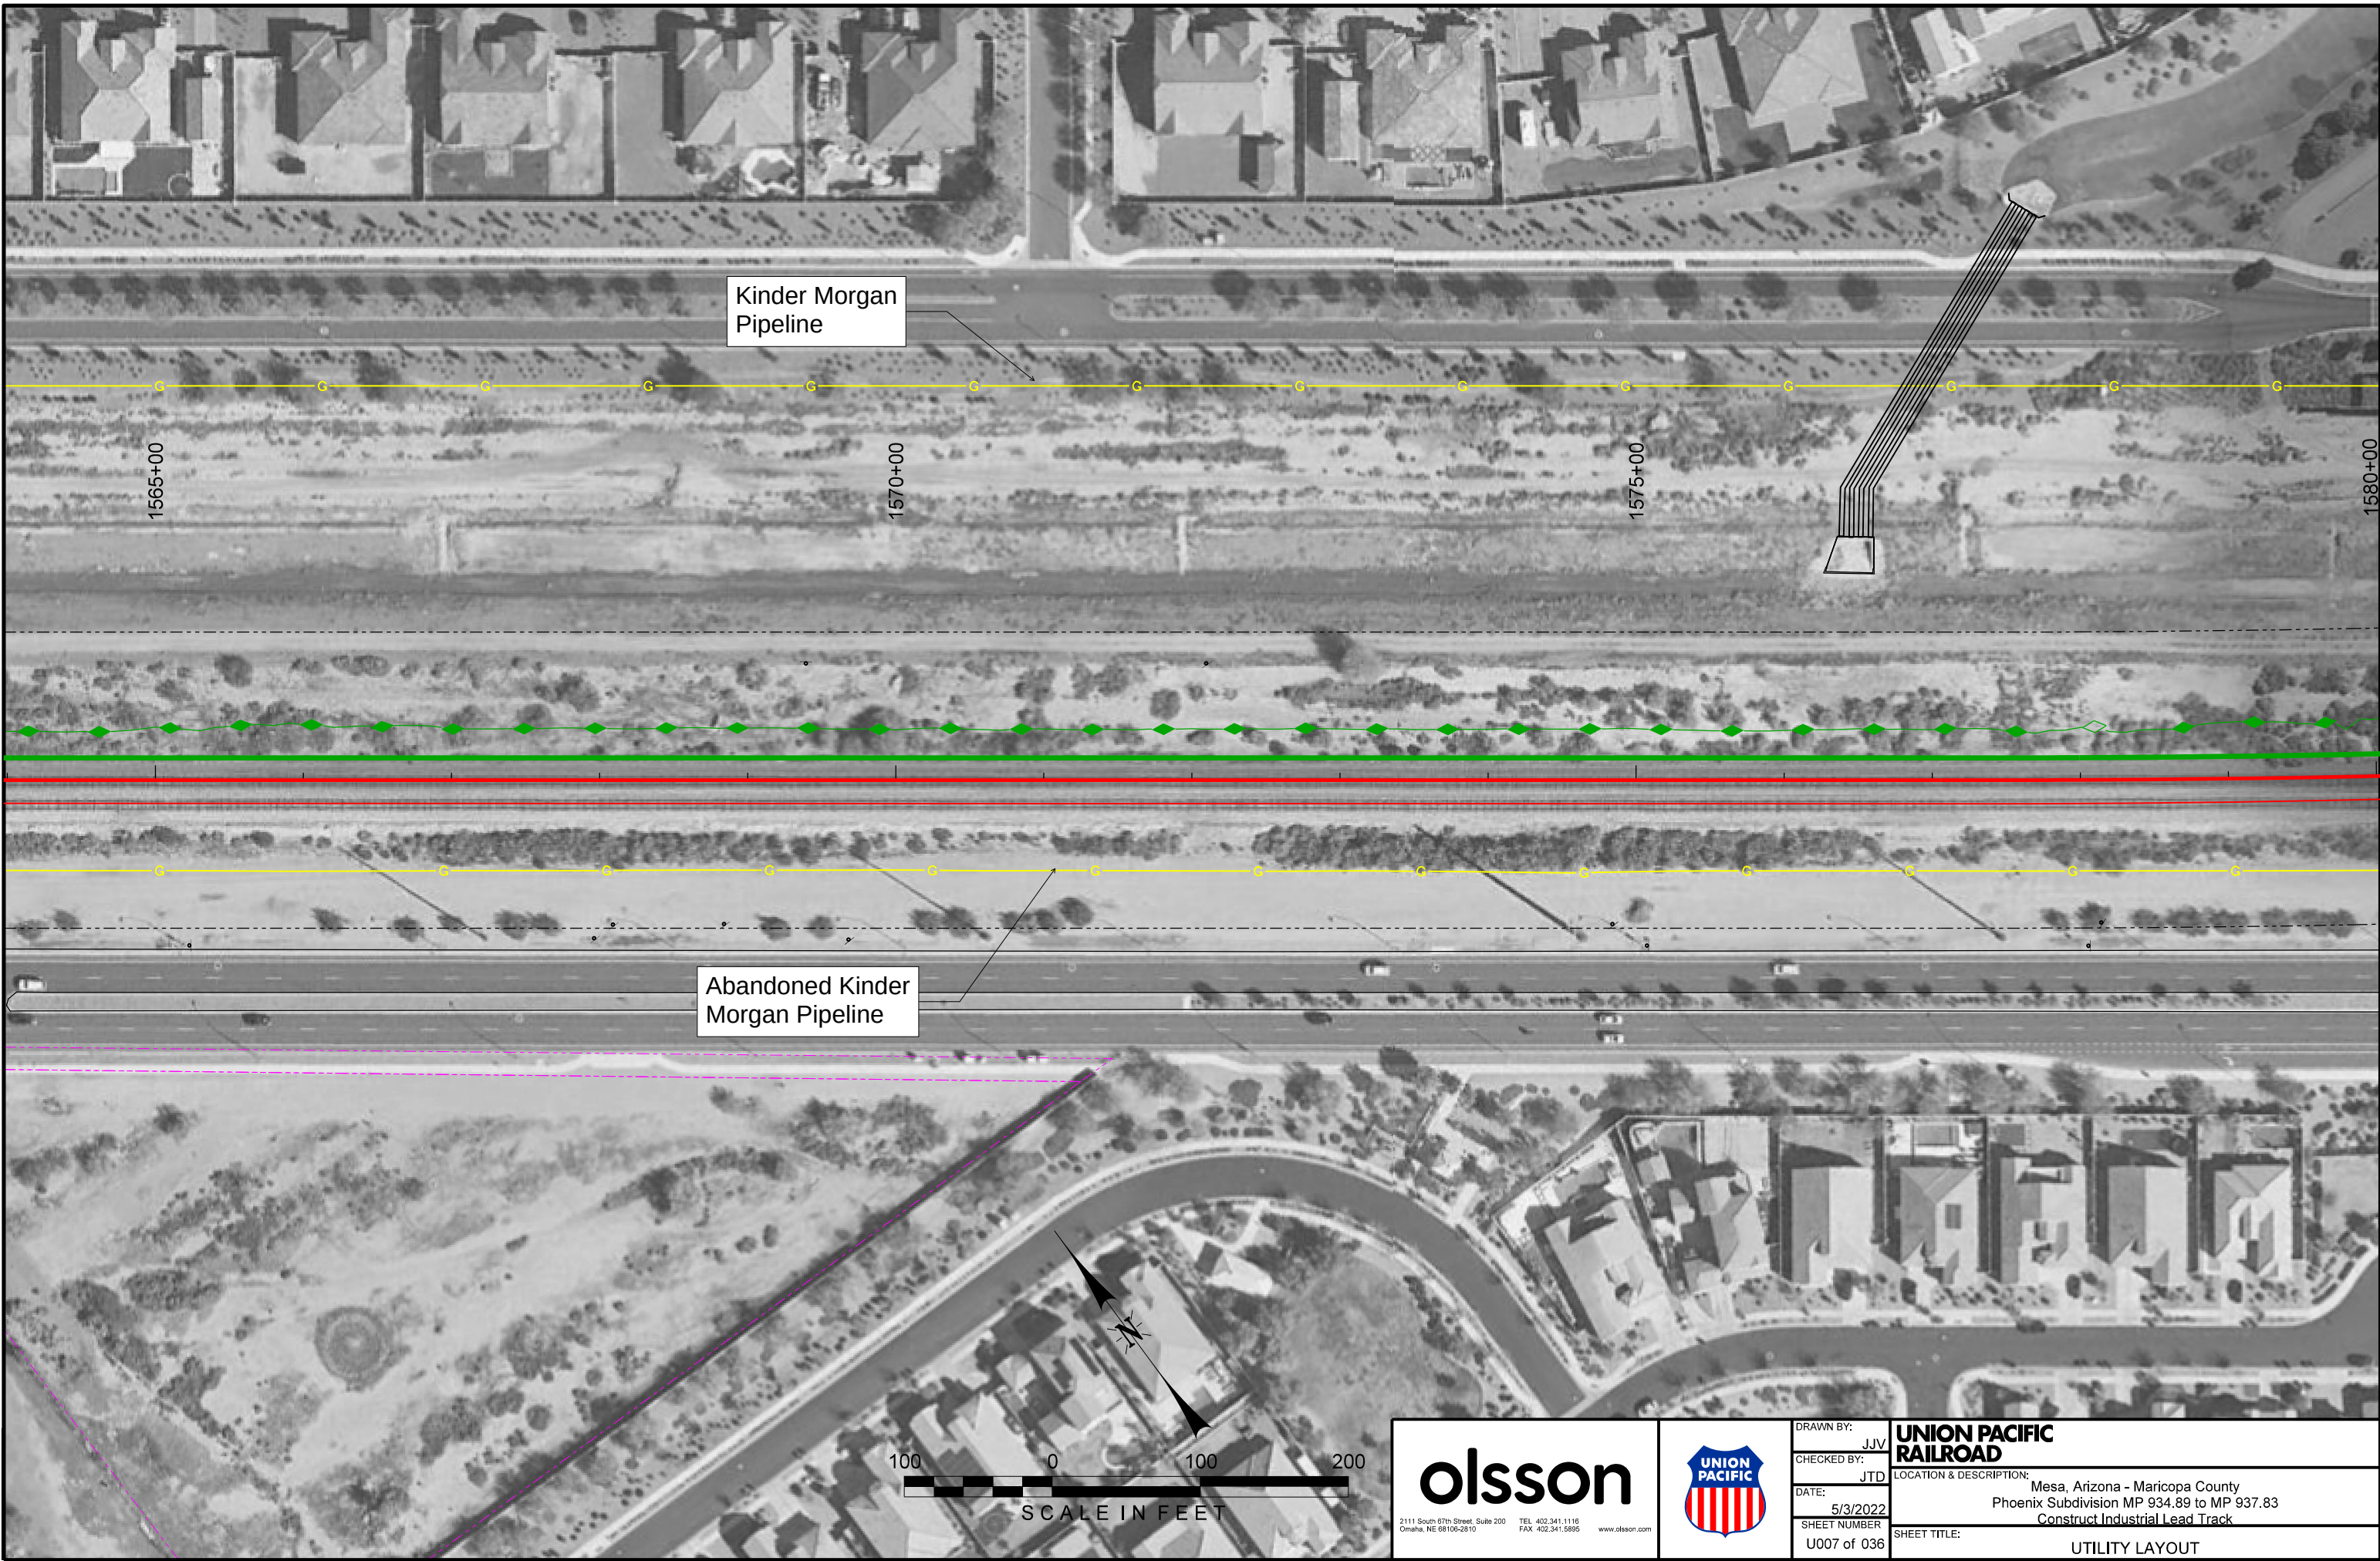

olsson

2111 South 87th Street, Suite 200
Omaha, NE 68108-2810

TEL 402.341.1116
FAX 402.341.5895

www.olson.com



DRAWN BY: JJV	UNION PACIFIC RAILROAD LOCATION & DESCRIPTION: Mesa, Arizona - Maricopa County Phoenix Subdivision MP 934.89 to MP 937.83 Construct Industrial Lead Track
CHECKED BY: JTD	
DATE: 5/3/2022	
SHEET NUMBER U007 of 036	
SHEET TITLE: UTILITY LAYOUT	

K:\Bentley\Workspace\8\Projects\Clients\UPRR_Track\UPRR_Track_V8\Color\UPRR.tbl
F:\2020\3001-3500\020-3211\40-Design\Microstation\020-3211_RLTK_Pentable\020-3211_RLTK.tbl
F:\2020\3001-3500\020-3211\40-Design\Microstation\020-3211_RLTK\DN\Sheets\00-Exhibits\STB_Kinder Morgan\T_U008_203211.dgn
Defaul
5/3/2022



olsson

2111 South 87th Street, Suite 200
Omaha, NE 68108-2810

TEL 402.341.1116
FAX 402.341.5895
www.olson.com



DRAWN BY: JJV	UNION PACIFIC RAILROAD LOCATION & DESCRIPTION: Mesa, Arizona - Maricopa County Phoenix Subdivision MP 934.89 to MP 937.83 Construct Industrial Lead Track
CHECKED BY: JTD	
DATE: 5/3/2022	
SHEET NUMBER U008 of 036	
SHEET TITLE: UTILITY LAYOUT	

Color: table\K:\Bentley\Workspace\8\Projects\Clients\UPRR_Track\UPRR_Track_V8\Color\UPRR.tbl
F:\2020\3001-3500\020-3211\40-Design\Microstation\020-3211_RL TK.tbl
F:\2020\3001-3500\020-3211\40-Design\Microstation\020-3211_RL TK\Drawn\Sheets\00-Exhibits\STB Kinder Morgan\T_U009_203211.dgn
Defaul
5/3/2022



olsson

2111 South 87th Street, Suite 200
Omaha, NE 68108-2810

TEL 402.341.1116
FAX 402.341.5895

www.olson.com



DRAWN BY:	JJV
CHECKED BY:	JTD
DATE:	5/3/2022
SHEET NUMBER	U009 of 036

UNION PACIFIC RAILROAD
LOCATION & DESCRIPTION:
Mesa, Arizona - Maricopa County Phoenix Subdivision MP 934.89 to MP 937.83 Construct Industrial Lead Track
SHEET TITLE:
UTILITY LAYOUT

Color: table\K:\Bentley\Workspace\8\Projects\Clients\UPRR_Track\UPRR_Track_V8\Color\UPRR.tbl
F:\2020\3001-3500\020-3211\40-Design\Microstation\020-3211_RL\TK.tbl
F:\2020\3001-3500\020-3211\40-Design\Microstation\020-3211_RL\TK\DN\Sheets\00-Exhibits\STB_Kinder_Morgan\T_U010_203211.dgn
Defaul
5/3/2022



olsson

2111 South 87th Street, Suite 200
Omaha, NE 68108-2810

TEL 402.341.1116
FAX 402.341.5895

www.olson.com



DRAWN BY:	JJV
CHECKED BY:	JTD
DATE:	5/3/2022
SHEET NUMBER	U010 of 036

UNION PACIFIC RAILROAD
LOCATION & DESCRIPTION:
Mesa, Arizona - Maricopa County Phoenix Subdivision MP 934.89 to MP 937.83 Construct Industrial Lead Track
SHEET TITLE:
UTILITY LAYOUT

K:\Bentley\workspace\8\Projects\Clients\UPRR_Track\UPRR_Track_V8\Color\UPRR.tbl
F:\2020\3001-3500\020-3211\40-Design\Microstation\020-3211_RL\TK_Pentable\020-3211_RL TK.tbl
F:\2020\3001-3500\020-3211\40-Design\Microstation\020-3211_RL\TK\DN\Sheets\00-Exhibits\STB Kinder Morgan\T_U011-203211.dgn
Default
5/3/2022




2111 South 87th Street, Suite 200
Omaha, NE 68108-2810
TEL 402.341.1116
FAX 402.341.5895
www.olsson.com



DRAWN BY: JJV	UNION PACIFIC RAILROAD LOCATION & DESCRIPTION: Mesa, Arizona - Maricopa County Phoenix Subdivision MP 934.89 to MP 937.83 Construct Industrial Lead Track
CHECKED BY: JTD	
DATE: 5/3/2022	
SHEET NUMBER U011 of 036	
SHEET TITLE: UTILITY LAYOUT	

K:\Bentley\Workspace\8\Projects\Clients\UPRR_Track\UPRR_Track_V8\Color\UPRR.tbl
F:\2020\3001-3500\020-3211\40-Design\Microstation\020-3211_RLTK_Pentable\020-3211_RLTK.tbl
F:\2020\3001-3500\020-3211\40-Design\Microstation\020-3211_RLTK\DN\Sheets\00-Exhibits\STB Kinder Morgan\T_U012-203211.dgn
Default
5/3/2022

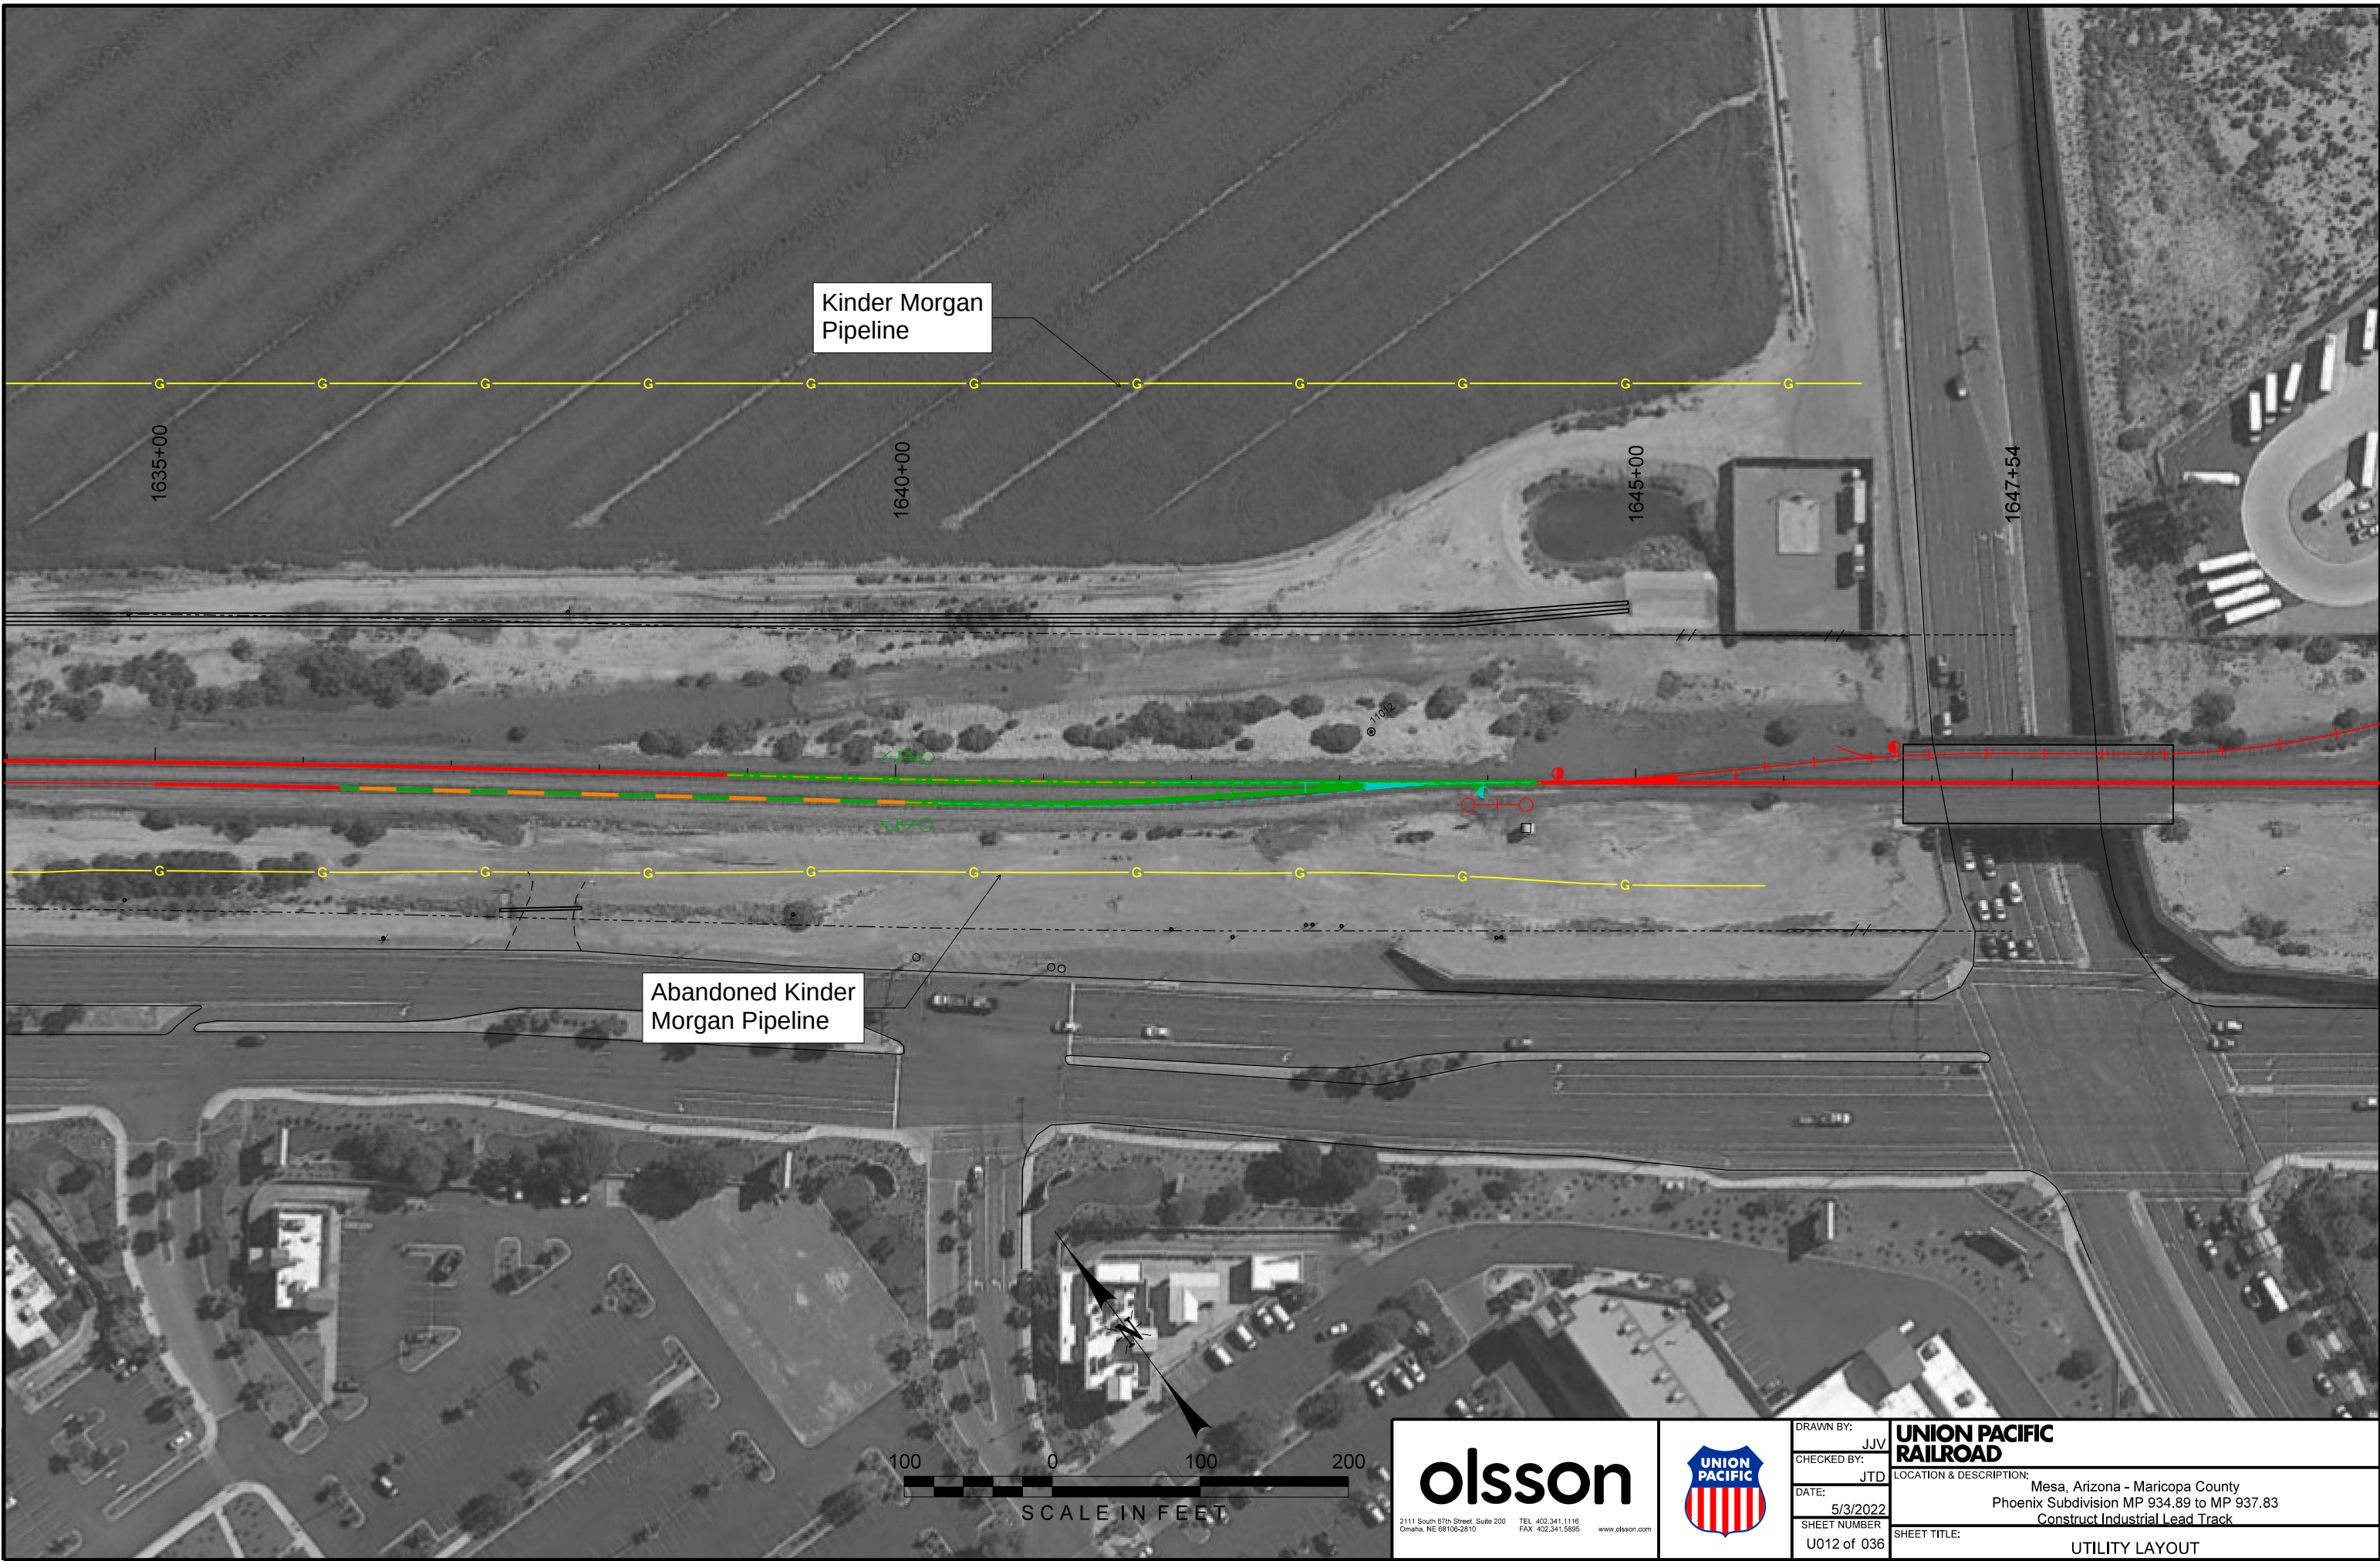

 2111 South 87th Street, Suite 200 Omaha, NE 68108-2810 TEL 402.341.1116 FAX 402.341.5895 www.olsson.com		DRAWN BY: JJV	UNION PACIFIC RAILROAD LOCATION & DESCRIPTION: Mesa, Arizona - Maricopa County Phoenix Subdivision MP 934.89 to MP 937.83 Construct Industrial Lead Track SHEET TITLE: UTILITY LAYOUT
		CHECKED BY: JTD	
		DATE: 5/3/2022	
		SHEET NUMBER: U012 of 036	