


Color: table: K:\Bentley\Workspace\Bentley\Projects\UPRR\Track\UPRR_Track_V8\color\UPRR.tbl
F:\2020\0501-1000\020-0927\40-Design\Microstation\020-0927_RLTK.tbl
F:\2020\0501-1000\020-0927\40-Design\Microstation\020-0927_RLTK.dgn
Default
10/18/2021

TRACK CLEAR LENGTHS	
TRACK	CLEAR LENGTH (TRACK FEET)
Support Track A	3,146
Support Track B	3,147 (2,829)
FT Support Track C	2,500
FT Support Track D	2,158
FT Support Track E	2,159
FT Run-Around Track	5,070
Germann Siding	15,298
Working Track	5,501

* Clear Length Measured 15' from 13' CP or 50' from Pt. Derail

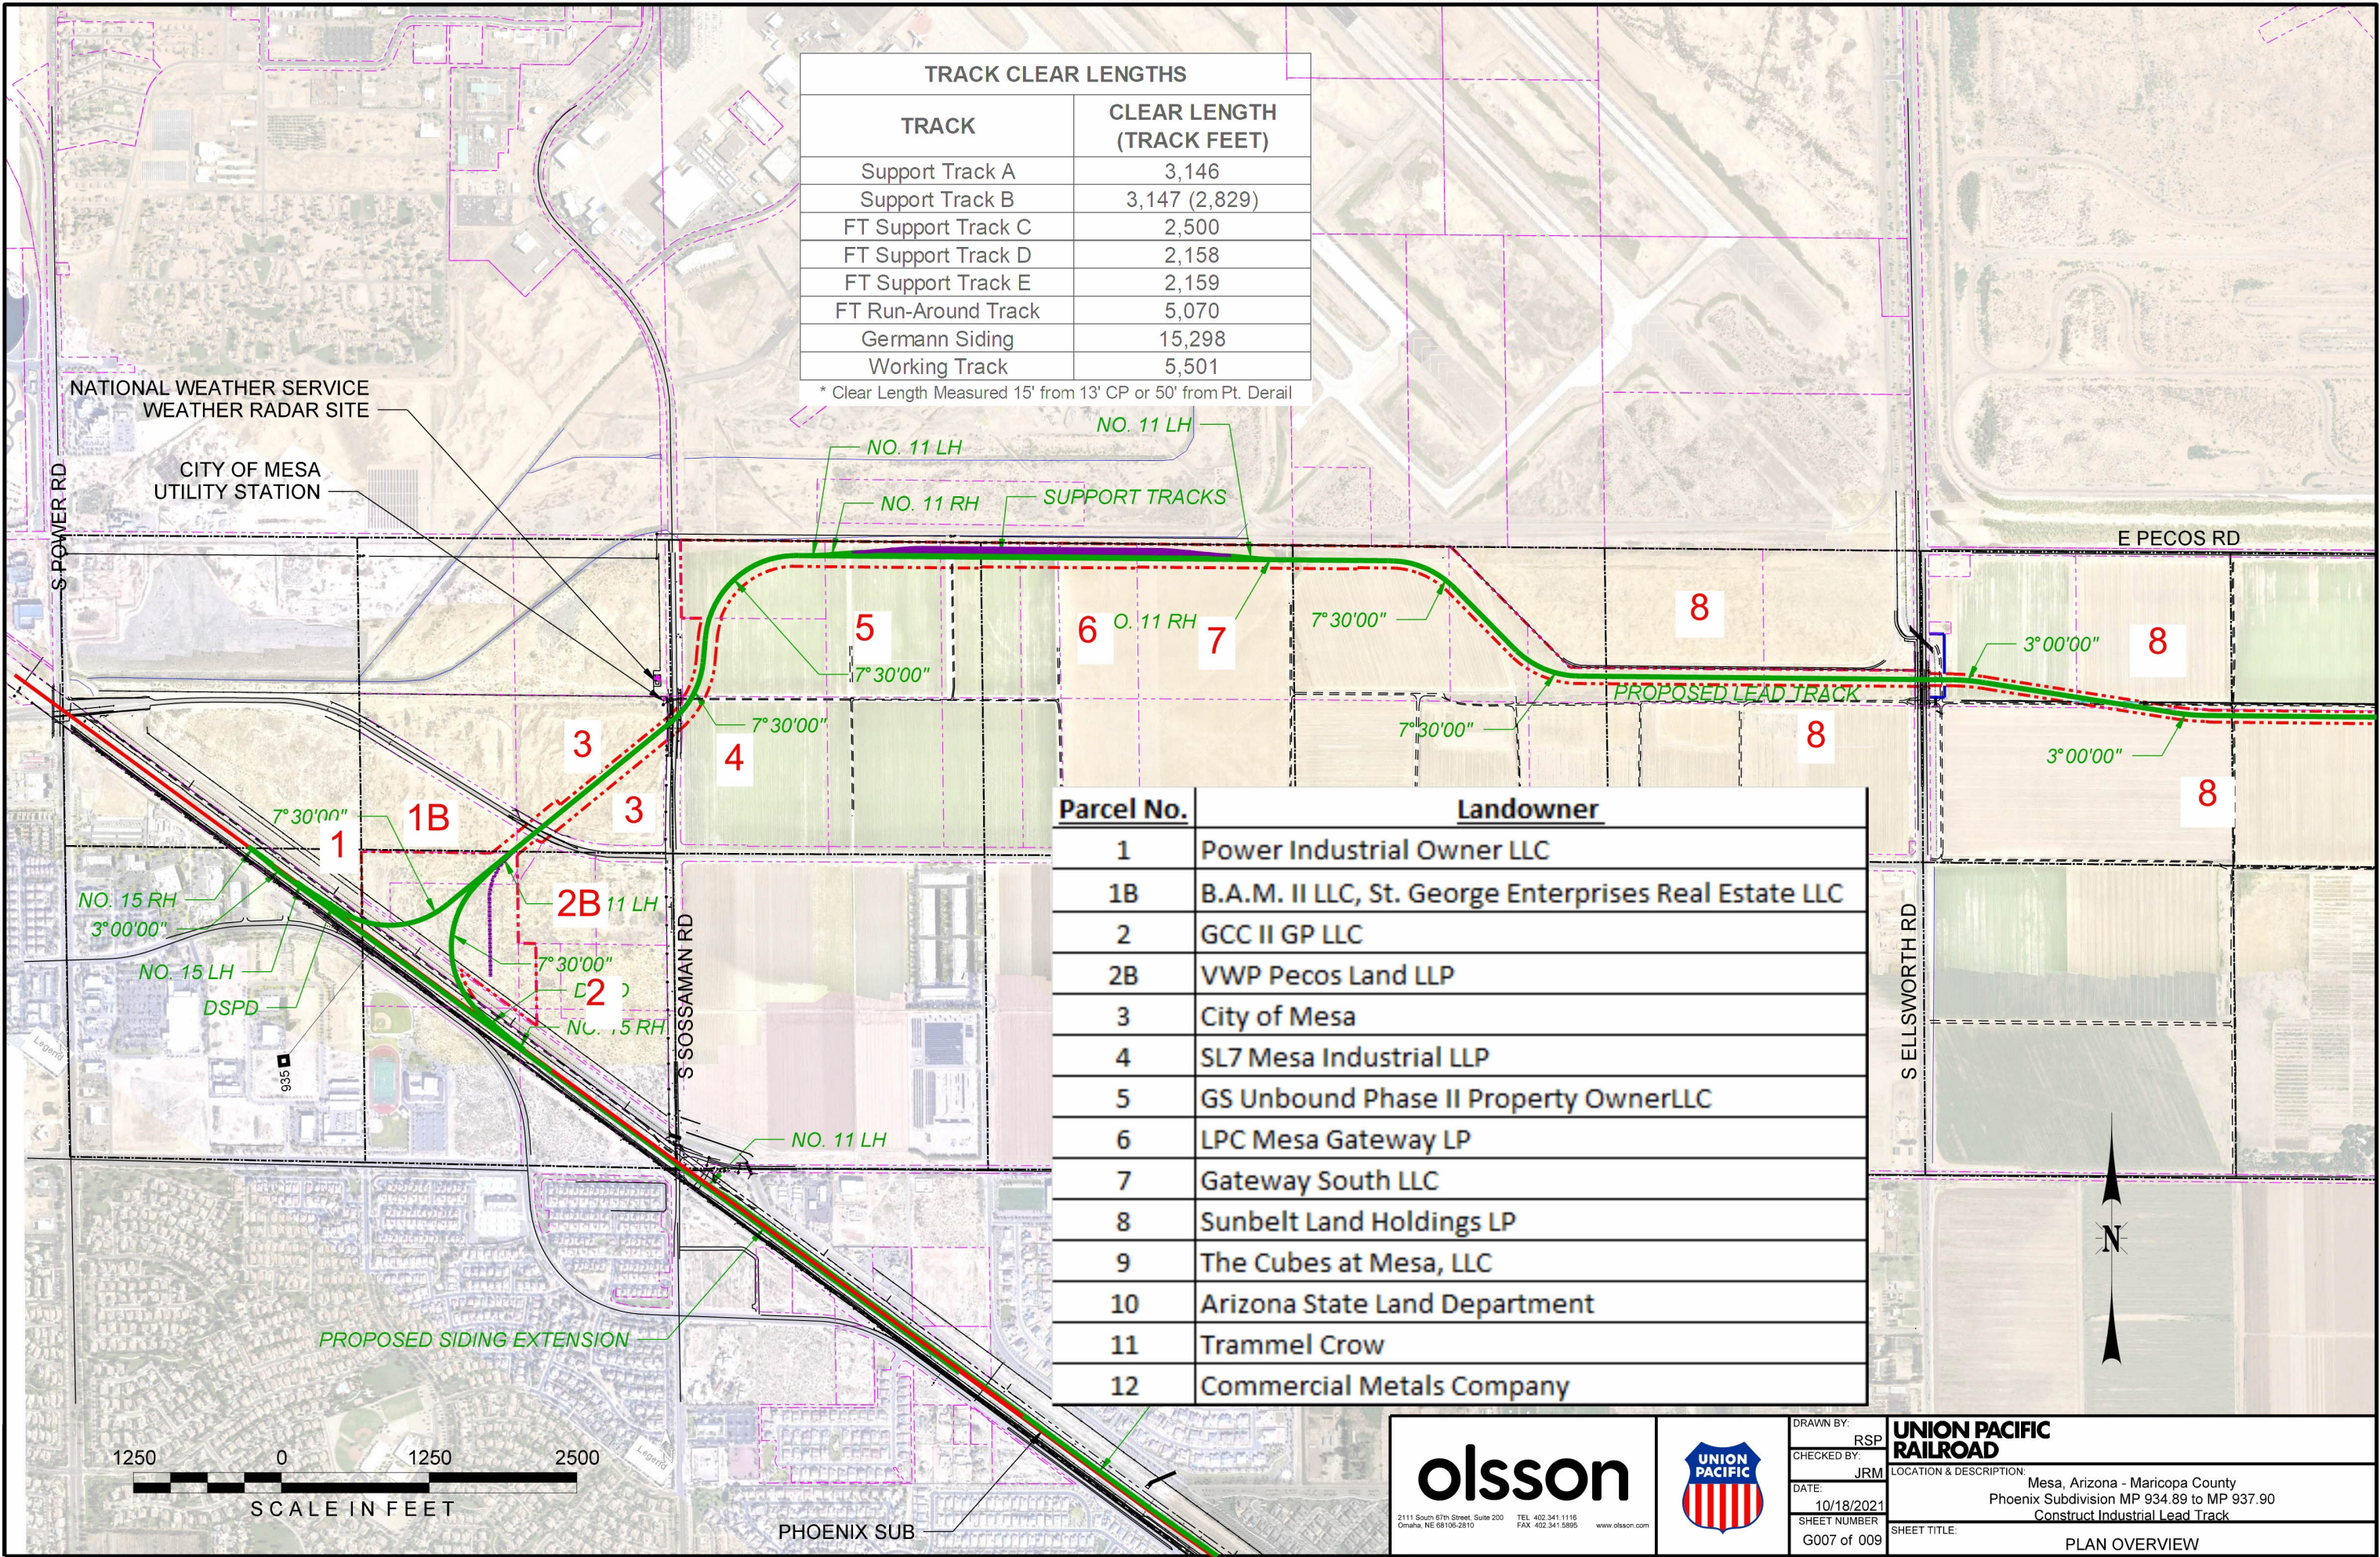

Parcel No.	Landowner
1	Power Industrial Owner LLC
1B	B.A.M. II LLC, St. George Enterprises Real Estate LLC
2	GCC II GP LLC
2B	VWP Pecos Land LLP
3	City of Mesa
4	SL7 Mesa Industrial LLP
5	GS Unbound Phase II Property Owner LLC
6	LPC Mesa Gateway LP
7	Gateway South LLC
8	Sunbelt Land Holdings LP
9	The Cubes at Mesa, LLC
10	Arizona State Land Department
11	Trammel Crow
12	Commercial Metals Company




2111 South 67th Street, Suite 200
Omaha, NE 68106-2810
TEL: 402.341.1116
FAX: 402.341.5895
www.olsson.com

DRAWN BY: RSP
CHECKED BY: JRM
DATE: 10/18/2021
SHEET NUMBER: G007 of 009

UNION PACIFIC RAILROAD
LOCATION & DESCRIPTION: Mesa, Arizona - Maricopa County
Phoenix Subdivision MP 934.89 to MP 937.90
Construct Industrial Lead Track
SHEET TITLE: PLAN OVERVIEW

Color: table: K:\Bentley\Workspace\8\Projects\UPRR_Track\UPRR_Track_V8\color\UPRR.tbl
F:\2020\0501-1000\020-0927\40-Design\Microstation\020-0927_RLTK.tbl
F:\2020\0501-1000\020-0927\40-Design\Microstation\020-0927_RLTK.DGN\Sheets\01_General\T_GEN008_200927.dgn
Default
10/18/2021

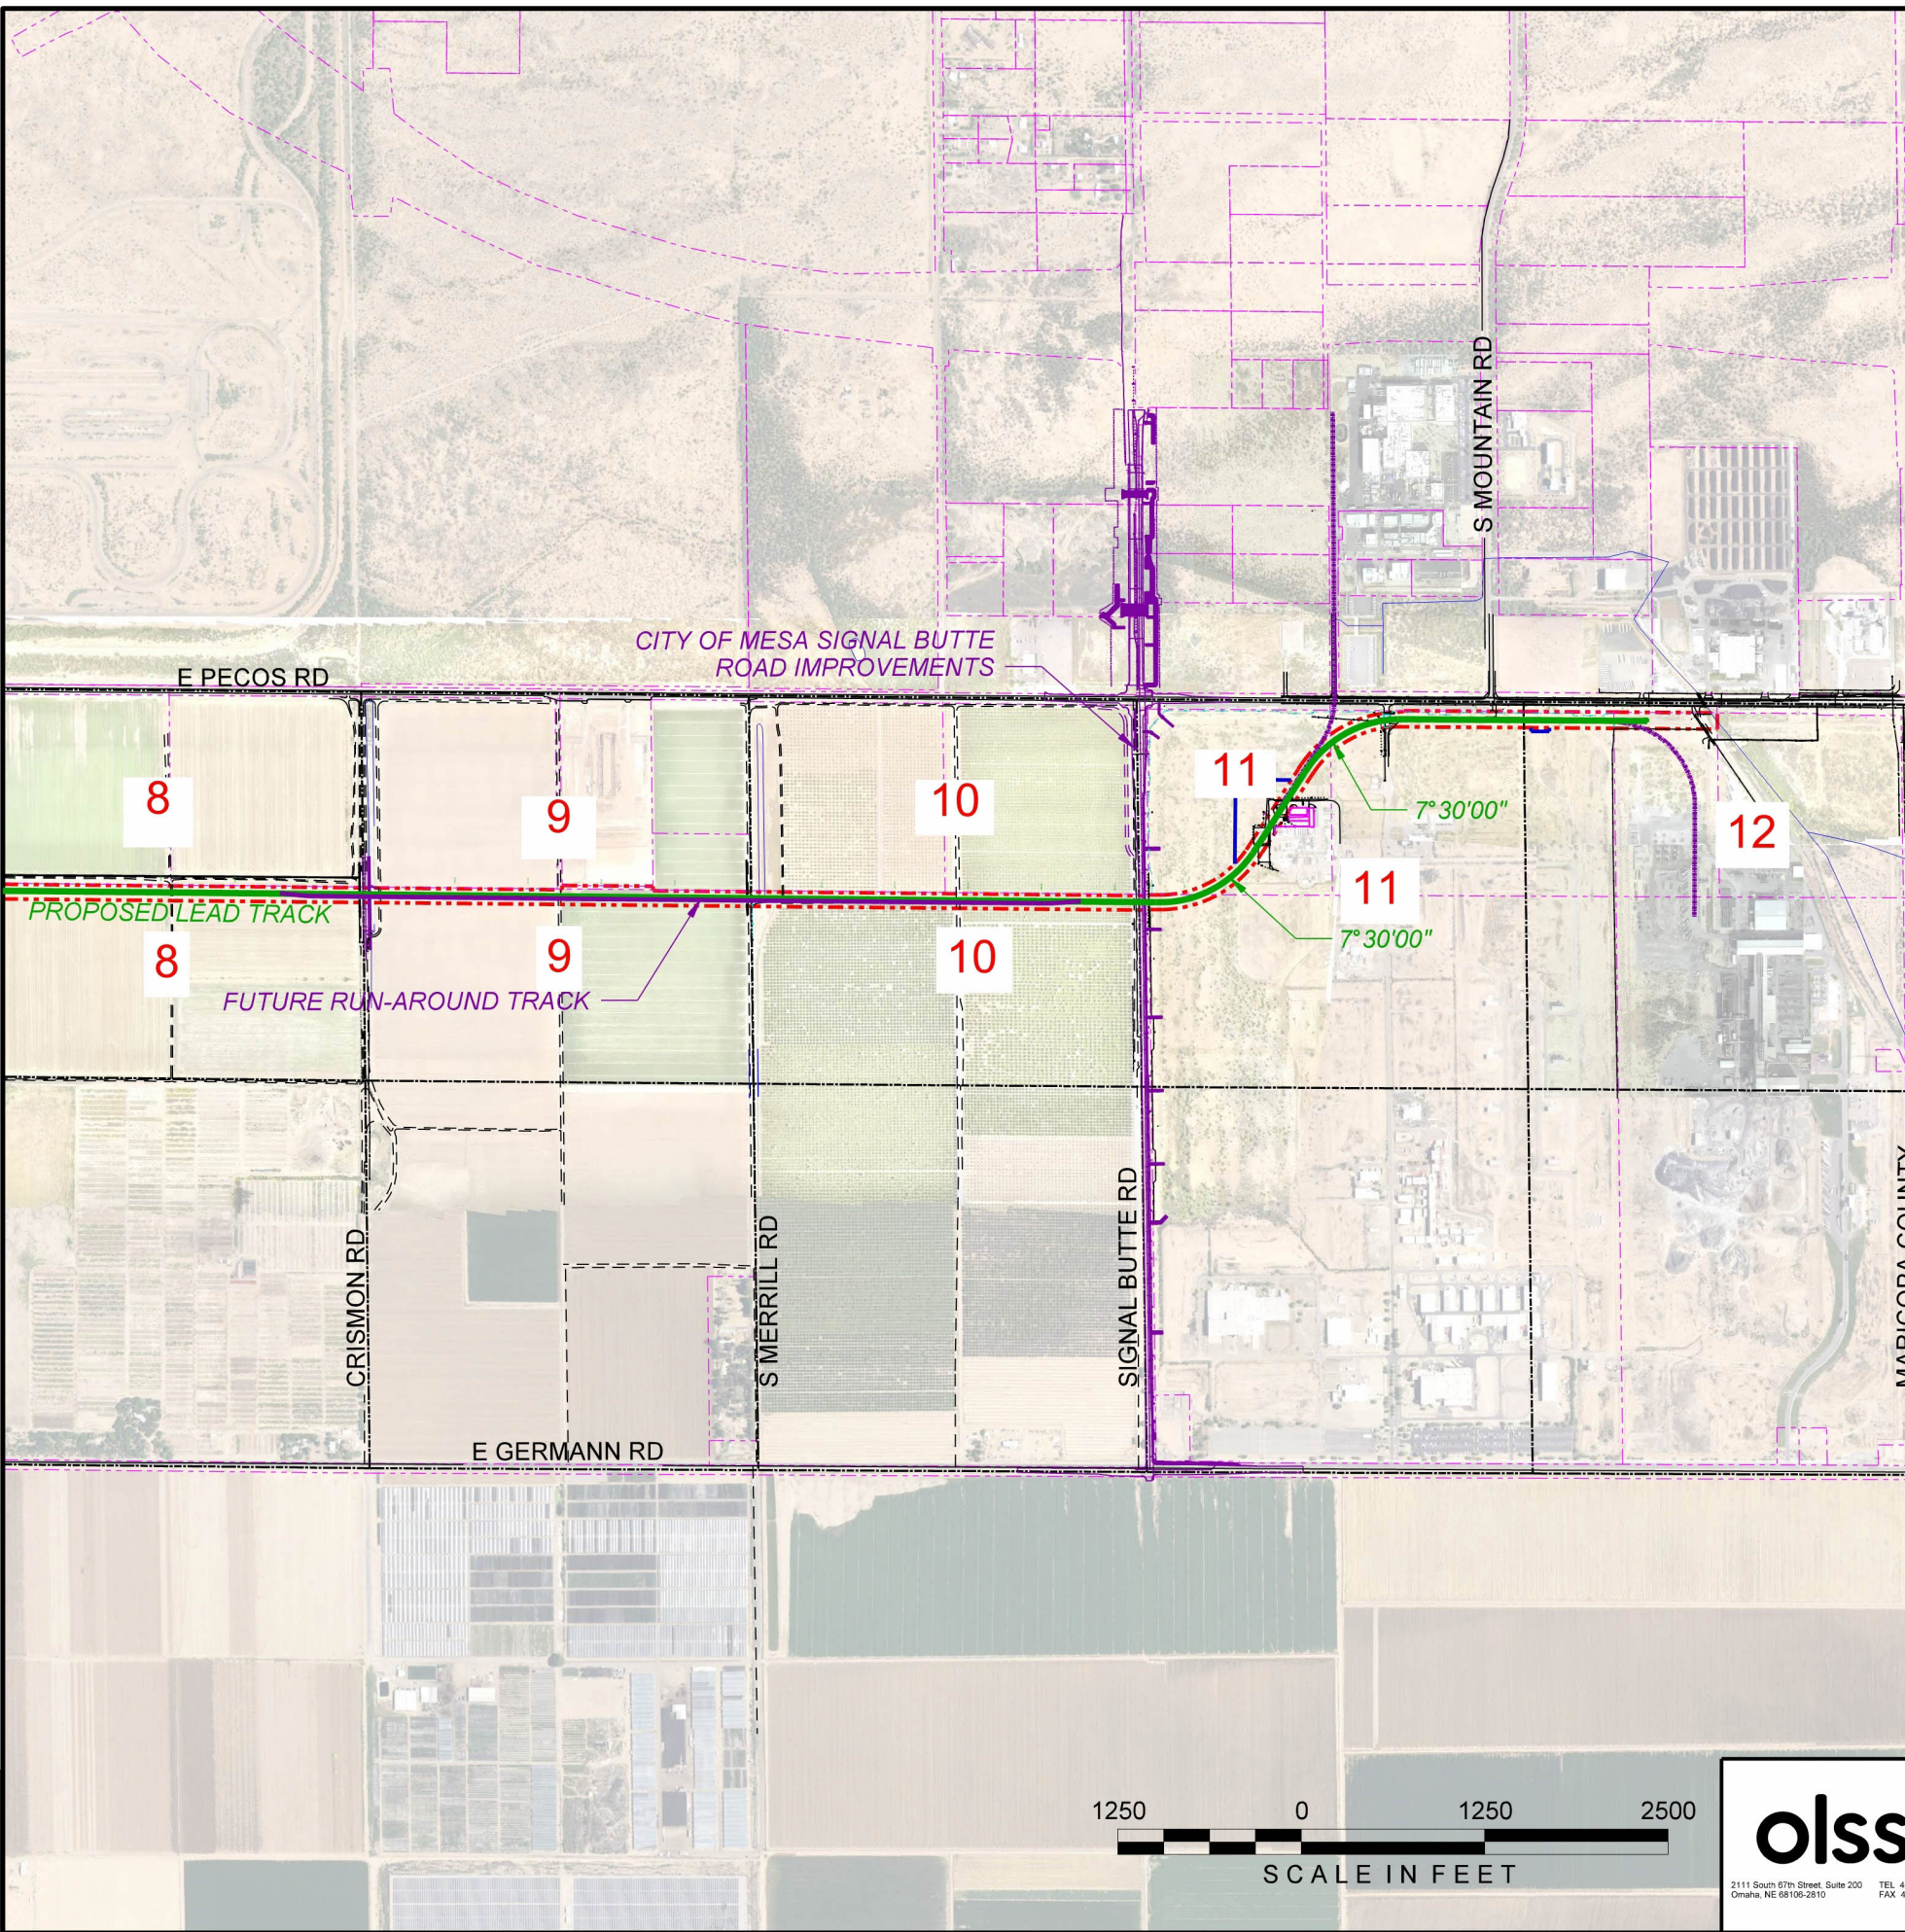

Parcel No.	Landowner
1	Power Industrial Owner LLC
1B	B.A.M. II LLC, St. George Enterprises Real Estate LLC
2	GCC II GP LLC
2B	VWP Pecos Land LLP
3	City of Mesa
4	SL7 Mesa Industrial LLP
5	GS Unbound Phase II Property OwnerLLC
6	LPC Mesa Gateway LP
7	Gateway South LLC
8	Sunbelt Land Holdings LP
9	The Cubes at Mesa, LLC
10	Arizona State Land Department
11	Trammel Crow
12	Commercial Metals Company





2111 South 67th Street, Suite 200
Omaha, NE 68106-2810

TEL: 402.341.1116
FAX: 402.341.5895
www.olsosn.com



DRAWN BY:	RSP	UNION PACIFIC RAILROAD
CHECKED BY:	JRM	
DATE:	10/18/2021	
SHEET NUMBER:	G008 of 009	

LOCATION & DESCRIPTION:

Mesa, Arizona - Maricopa County
Phoenix Subdivision MP 934.89 to MP 937.90
Construct Industrial Lead Track

SHEET TITLE:

PLAN OVERVIEW