

Poole, Andrea

From: Marks, Justin J. <jmarks@ClarkHill.com>
Sent: Monday, May 6, 2024 9:55 AM
To: Laurent Cartayrade; Alan Summerville
Cc: Poole, Andrea
Subject: Additional information requested last week.
Attachments: PVGTB-OEA-RR-NO-01 Reference Elev.pdf; Service Road.kmz

Good morning:

Last week we discussed a list of missing items that OEA/VHB needed. Attached are two items – elevations and service roads.


Justin

Justin J. Marks

Attorney at Law


Clark Hill

1001 Pennsylvania Ave. N.W., Suite 1300 South, Washington, DC 20004
+1 202.772.0916 (office) | +1 703.215.6938 (cell) | +1 202.772.0930 (fax)
jmarks@clarkhill.com | www.clarkhill.com

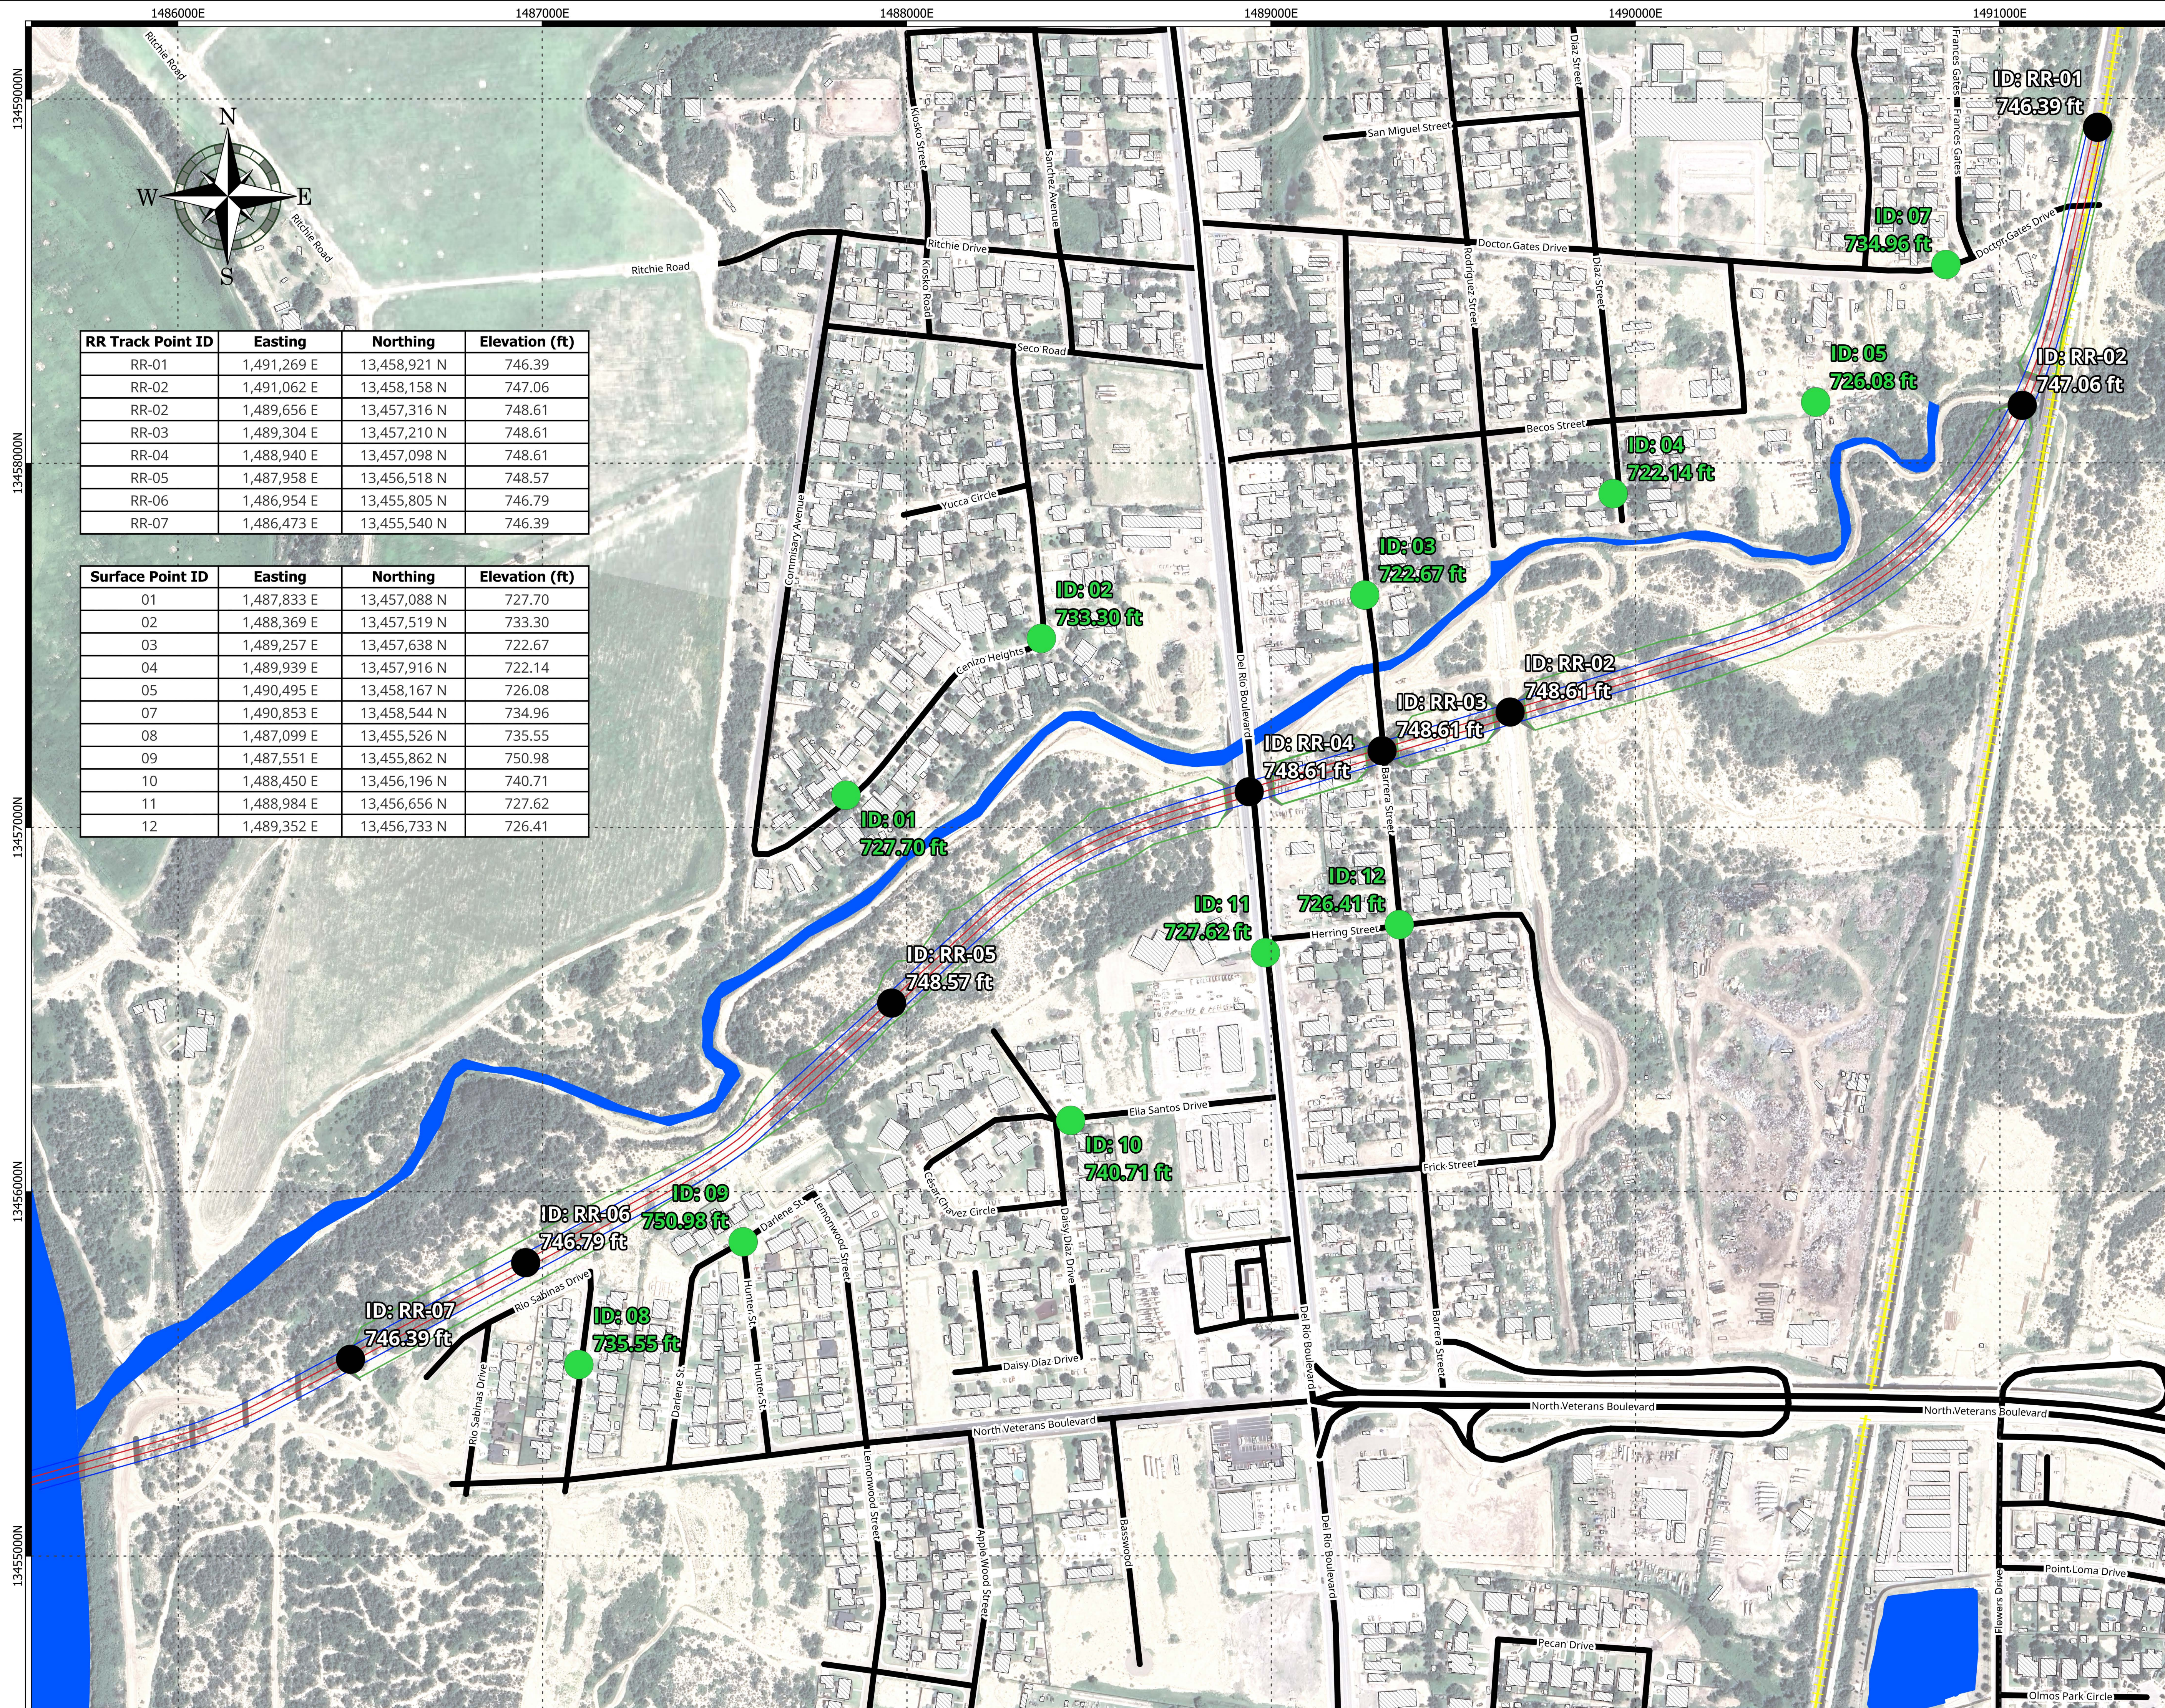

RR Track Point ID	Easting	Northing	Elevation (ft)
RR-01	1,491,269 E	13,458,921 N	746.39
RR-02	1,491,062 E	13,458,158 N	747.06
RR-02	1,489,656 E	13,457,316 N	748.61
RR-03	1,489,304 E	13,457,210 N	748.61
RR-04	1,488,940 E	13,457,098 N	748.61
RR-05	1,487,958 E	13,456,518 N	748.57
RR-06	1,486,954 E	13,455,805 N	746.79
RR-07	1,486,473 E	13,455,540 N	746.39

Surface Point ID	Easting	Northing	Elevation (ft)
01	1,487,833 E	13,457,088 N	727.70
02	1,488,369 E	13,457,519 N	733.30
03	1,489,257 E	13,457,638 N	722.67
04	1,489,939 E	13,457,916 N	722.14
05	1,490,495 E	13,458,167 N	726.08
07	1,490,853 E	13,458,544 N	734.96
08	1,487,099 E	13,455,526 N	735.55
09	1,487,551 E	13,455,862 N	750.98
10	1,488,450 E	13,456,196 N	740.71
11	1,488,984 E	13,456,656 N	727.62
12	1,489,352 E	13,456,733 N	726.41

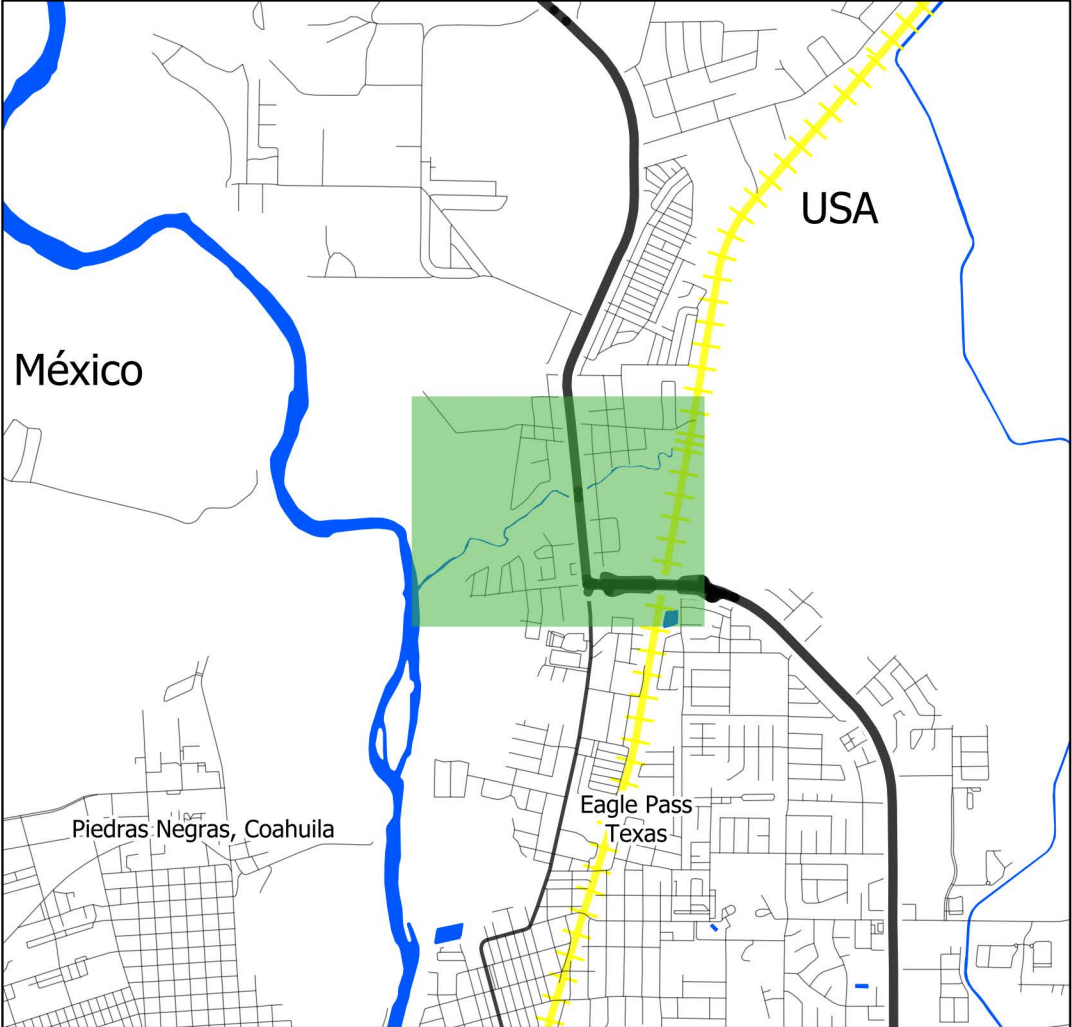

Legend

Water

Main Road

Secondary Roads

Railroad

Track centerline

Ballast boundary

Embankment boundary

Railtrack elevation

Surface Elevation

Graphic Scale

0

250

500 ft

NAD83(NSRS2007)/Texas South Central (ftUS)

PUERTO VERDE

GLOBAL TRADE BRIDGE

Green Eagle Railroad Project
Preliminary Engineering

Reference elevations		
Code: PVGTB-OEA-RR-NO-01	Units: feet	Scale: Indicated
Type: General	Location: Eagle Pass, Texas	
Designed by: R Soto	Date: may 4th, 2024	
Drawn by: R Soto	Approved: Israel Villarreal	
File name: Master Plan 24ABR2024.qgz	Version: 01	