

No.	Section No.	Instrument	Date	Grantor	Grantee	Book	Page	Recorded	Date	Remarks
1-1	Dauphin Street	Chart								
1-2	York Street	Chart								
1-3	Quincy and Street	Chart								
1-4	Huntington Street	Chart								
1-5	6-5	Deed	Dec. 23, 1896	C. H. Coster et al	Reading Company	W.M.G. 157	89	Feb. 12, 1897		

SHEET NO. 5 OF 1-112 OF THE NORTH PENNSYLVANIA
RAILROAD FROM SURVEY STATION 98+70 TO SURVEY
STATION 124+60

ENGINEER

RIGHT OF WAY AND TRACK MAP

NORTH PENNSYLVANIA RAILROAD

OPERATED BY


PHILADELPHIA AND READING RAILWAY

STATION 98+70 TO STATION 124+60

SCALE: 1 INCH = 60 FEET

JUNE 30, 1917

LAND REVISED
TO DEC. 31, 1937
DEPARTMENT OF VALUATION
TERMINAL BUILDING, PHILADELPHIA
Dec. 31, 1937



SOLD 1946
AFE 15226

Sold 1969
AFE 25175

SECOND

0301021

V18P
5

P/N
0000500

V18P
5

V17 P57 VS R118 LC 0301 MP1.9-2.4