


NO.	GRANTOR	GRANTEE	INSTRUMENT	DATE	RECORD	CUSTOMER'S INDEX NO.	DATE IN OR OUT OF SERVICE	REMARKS
1.	Federal Barge Lines, Inc.	B. S. N. Co.	W.D.	6-30-46	D.B. 40,755-733Base. 0.8.242, 894-9028 Tom	85-351	6-30-46	See Piona L-569

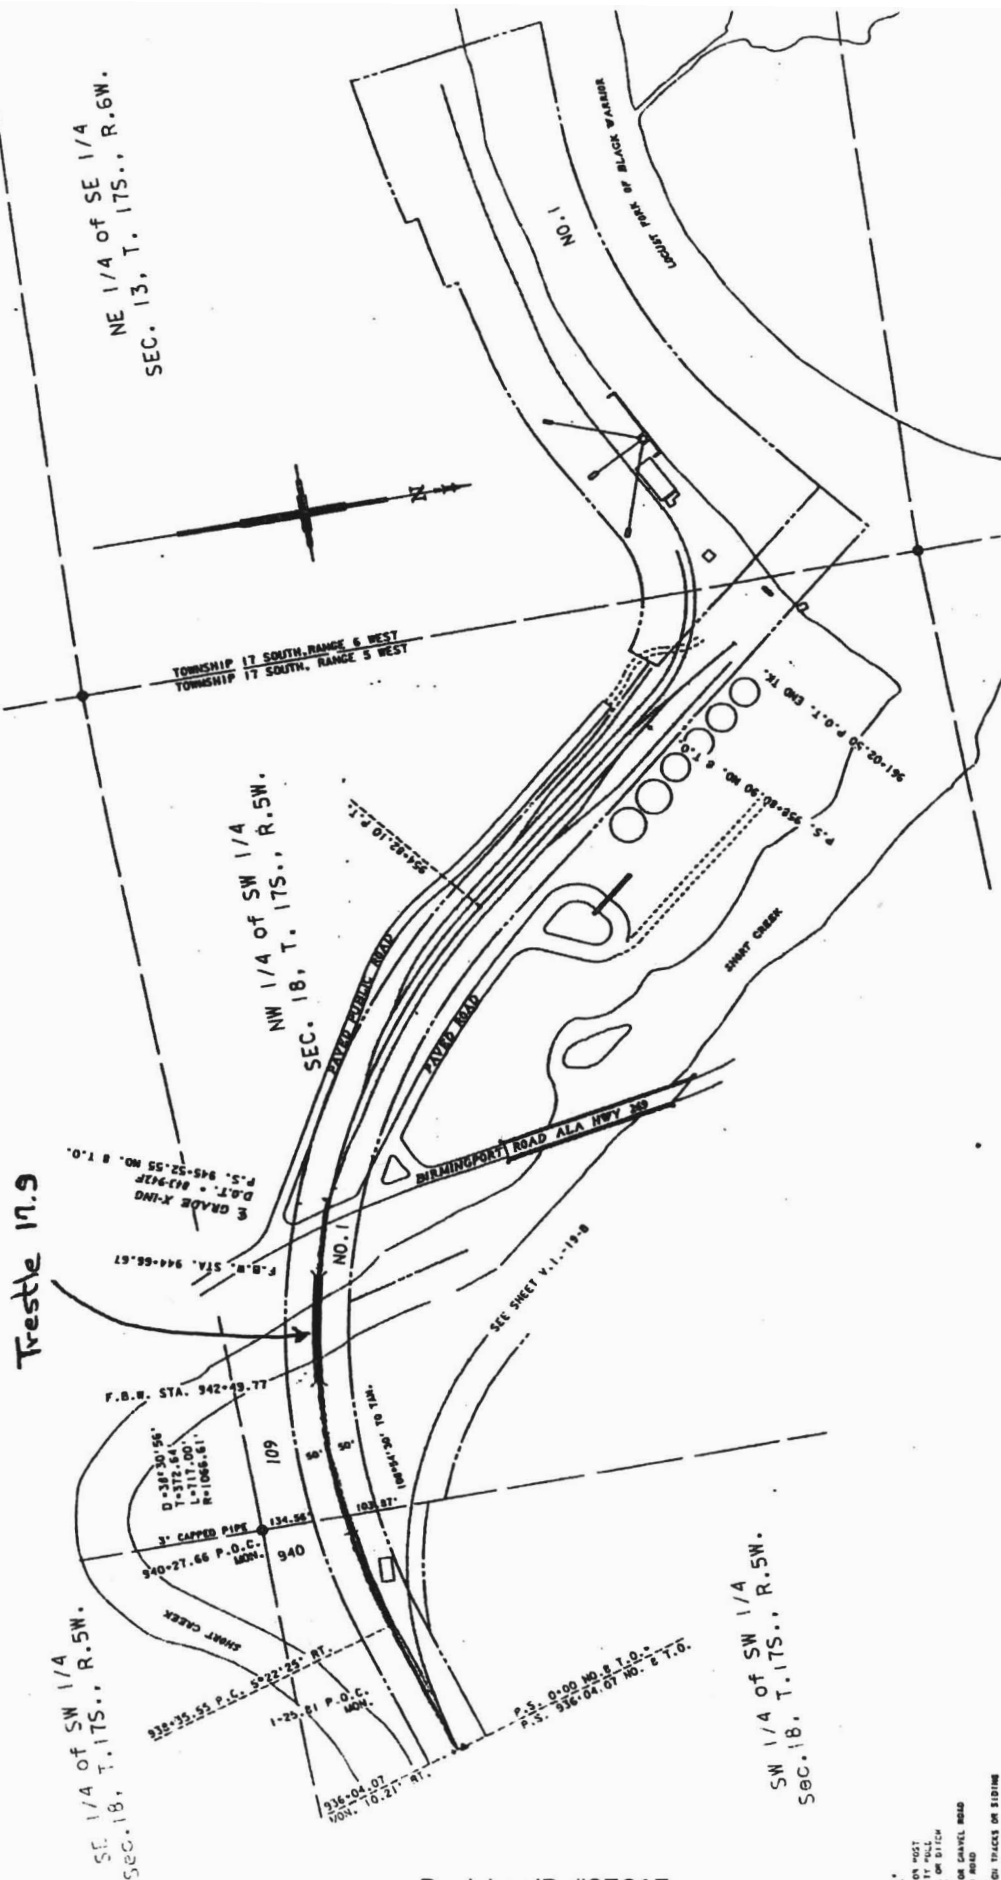

RIGHT-OF-WAY AND TRACK MAP
BIRMINGHAM SOUTHERN RAILROAD COMPANY
PORT BIRMINGHAM BRANCH
CLASSIFICATION YARD
Scale: 1 in. = 300 ft. October, 1912
General Offices,
Fairfield, Alabama

PARCEL NO. TAX IDENTIFICATION NO.
104 01-20-18-10.1

SHEET NO. 19-1-B OF V.I. OF BIRMINGHAM SOUTHERN RAILROAD
FROM SURVEY STATION 936+04.87 TO CLASSIFICATION YARD.

^a LOCATED DURING THE AERIAL CONTROL SURVEY OR BY COMPARISON
OF S-1 AND S-2 SAMPLE DATA.
^b 10% FROM REQUEST SUBMITTED FROM G.S.-R.C. SURVEY
TEAM AFTER AN AERIAL PHOTOGRAPHIC TEAM 2-8-89
LOCATED THEM.
^c CLODDED NEARLY ALL INFORMATION AND SURVEY LOCATIONS
WAS LOST, MISSING.

Decision ID #37617
AB-6 (Sub-No. 453x)

