


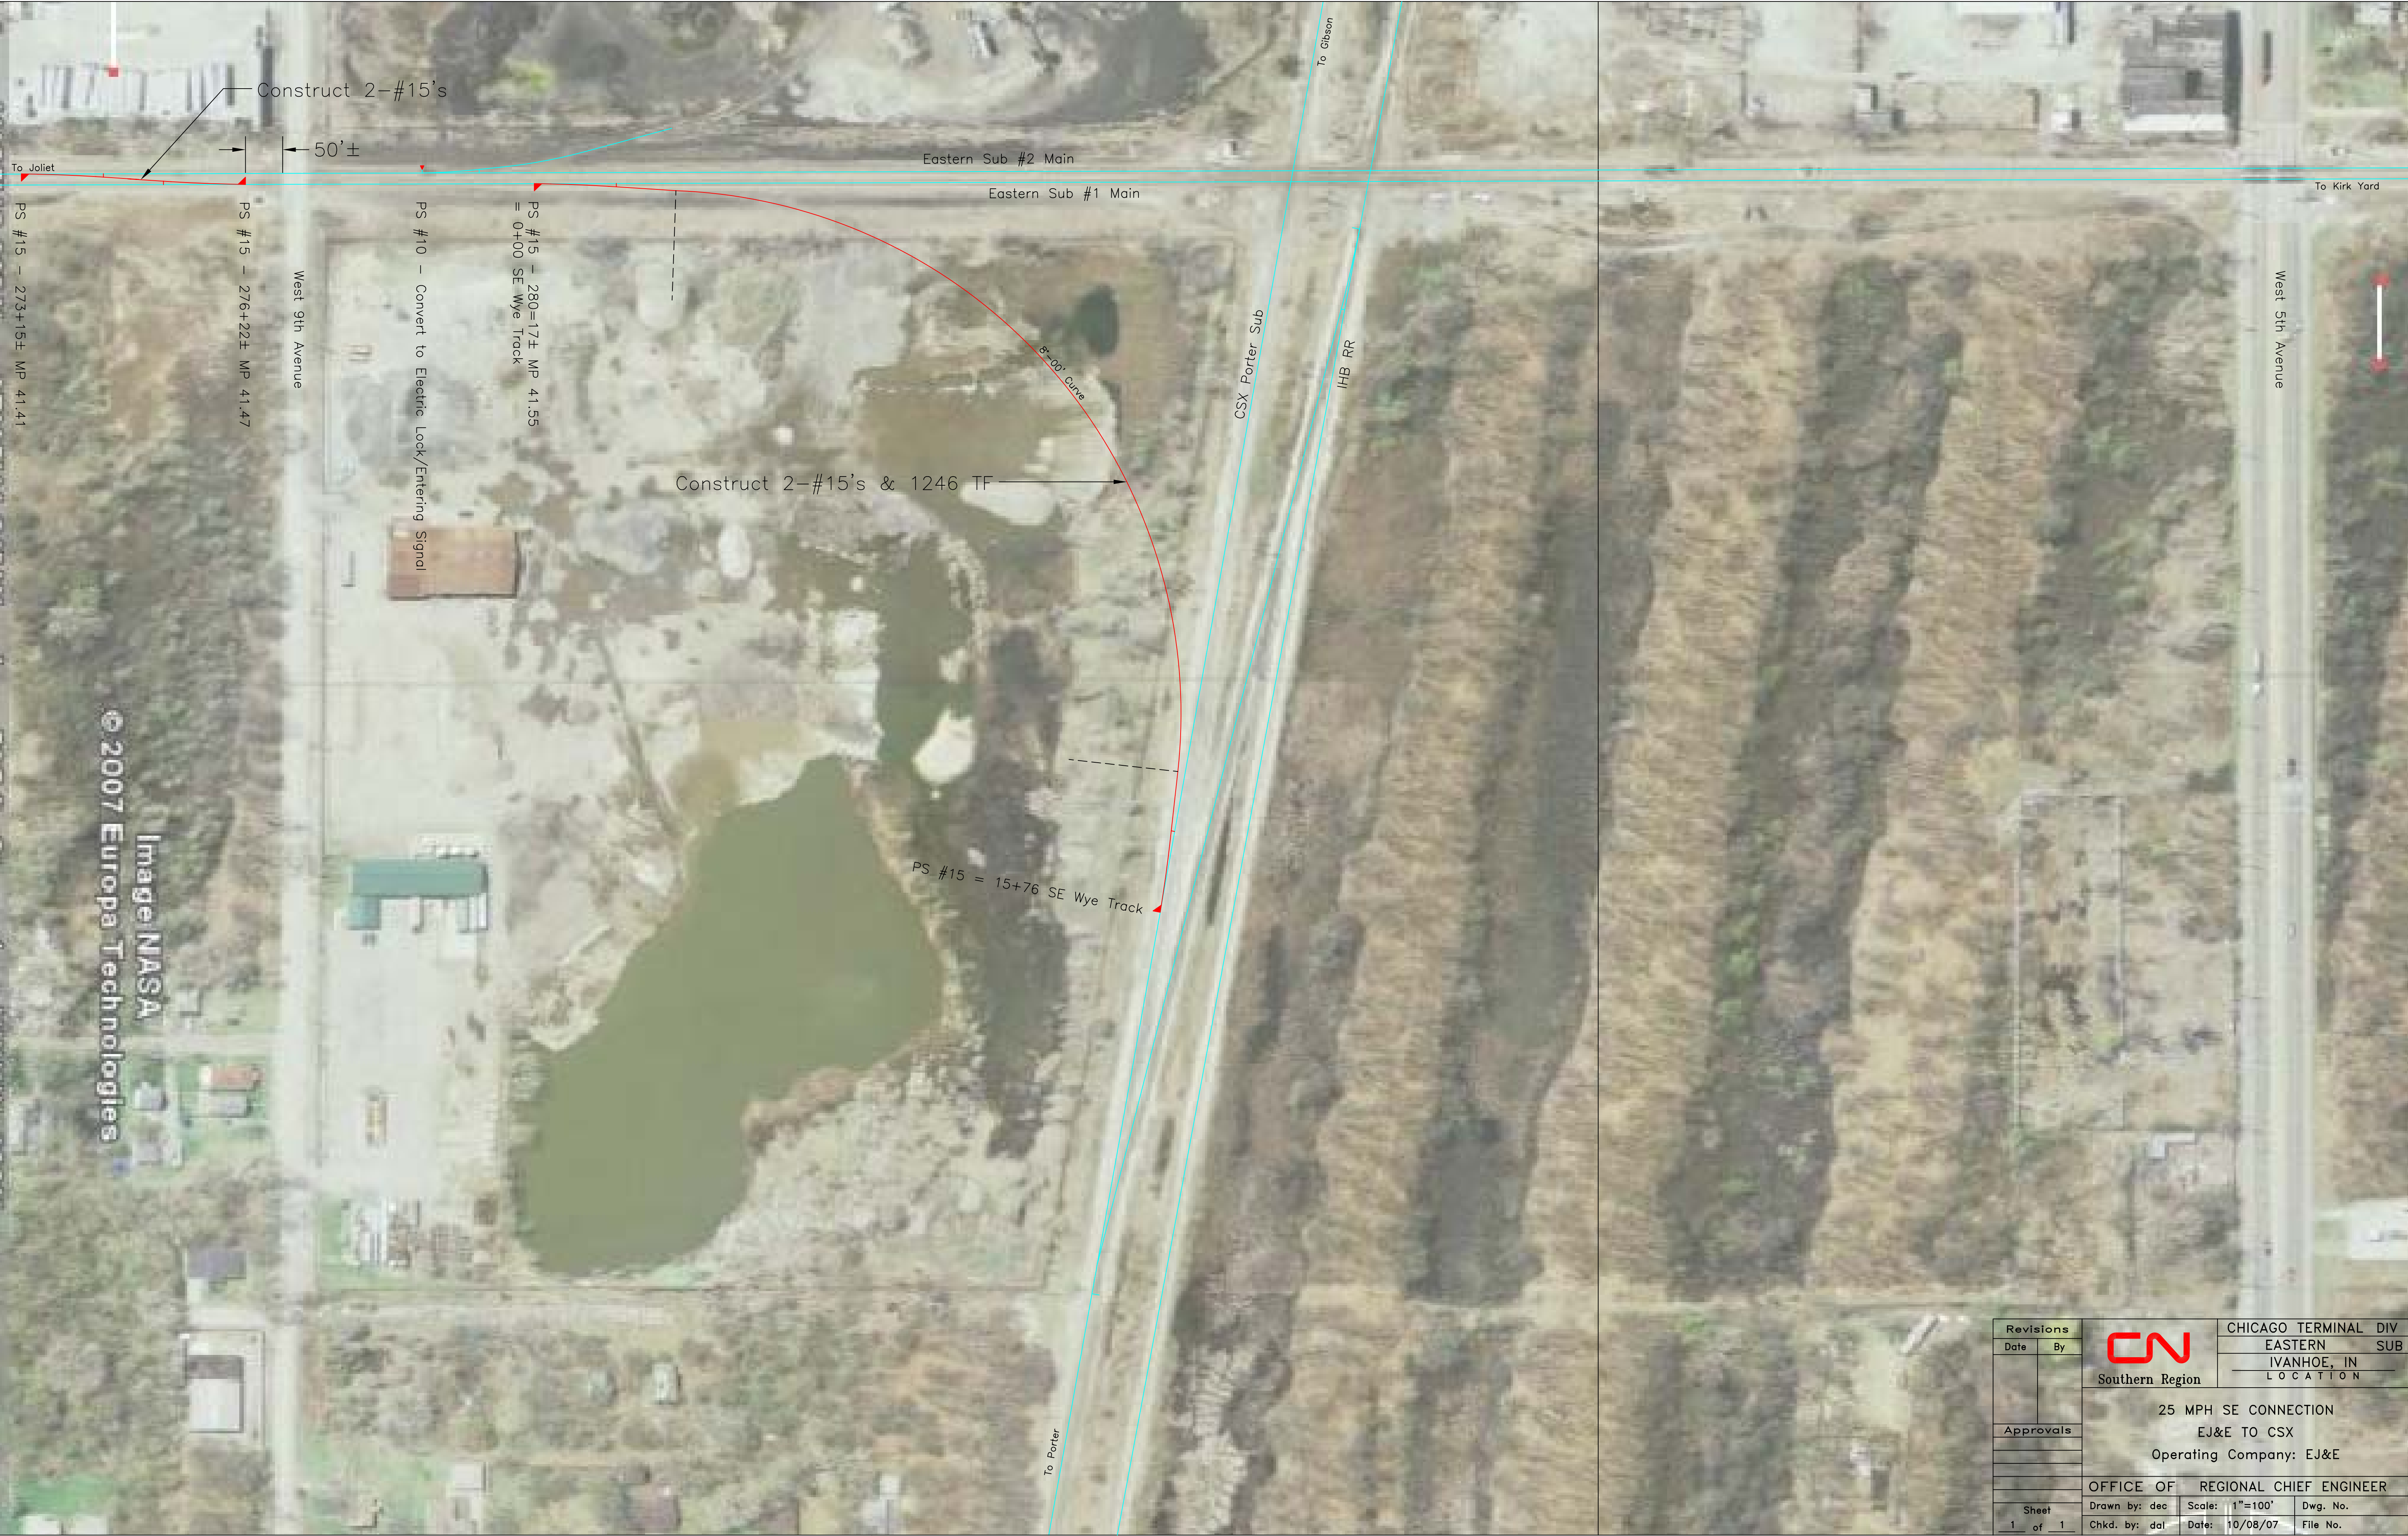

Revisions		 Southern Region	CHICAGO TERMINAL DIV	
Date	By		EASTERN SUB	
			IVANHOE, IN LOCATION	
			25 MPH SE CONNECTION EJ&E TO CSX Operating Company: EJ&E	
			OFFICE OF REGIONAL CHIEF ENGINEER	
Sheet		Drawn by: dec	Scale: 1"=100'	Dwg. No.
1	of 1	Chkd. by: dal	Date: 10/08/07	File No.