


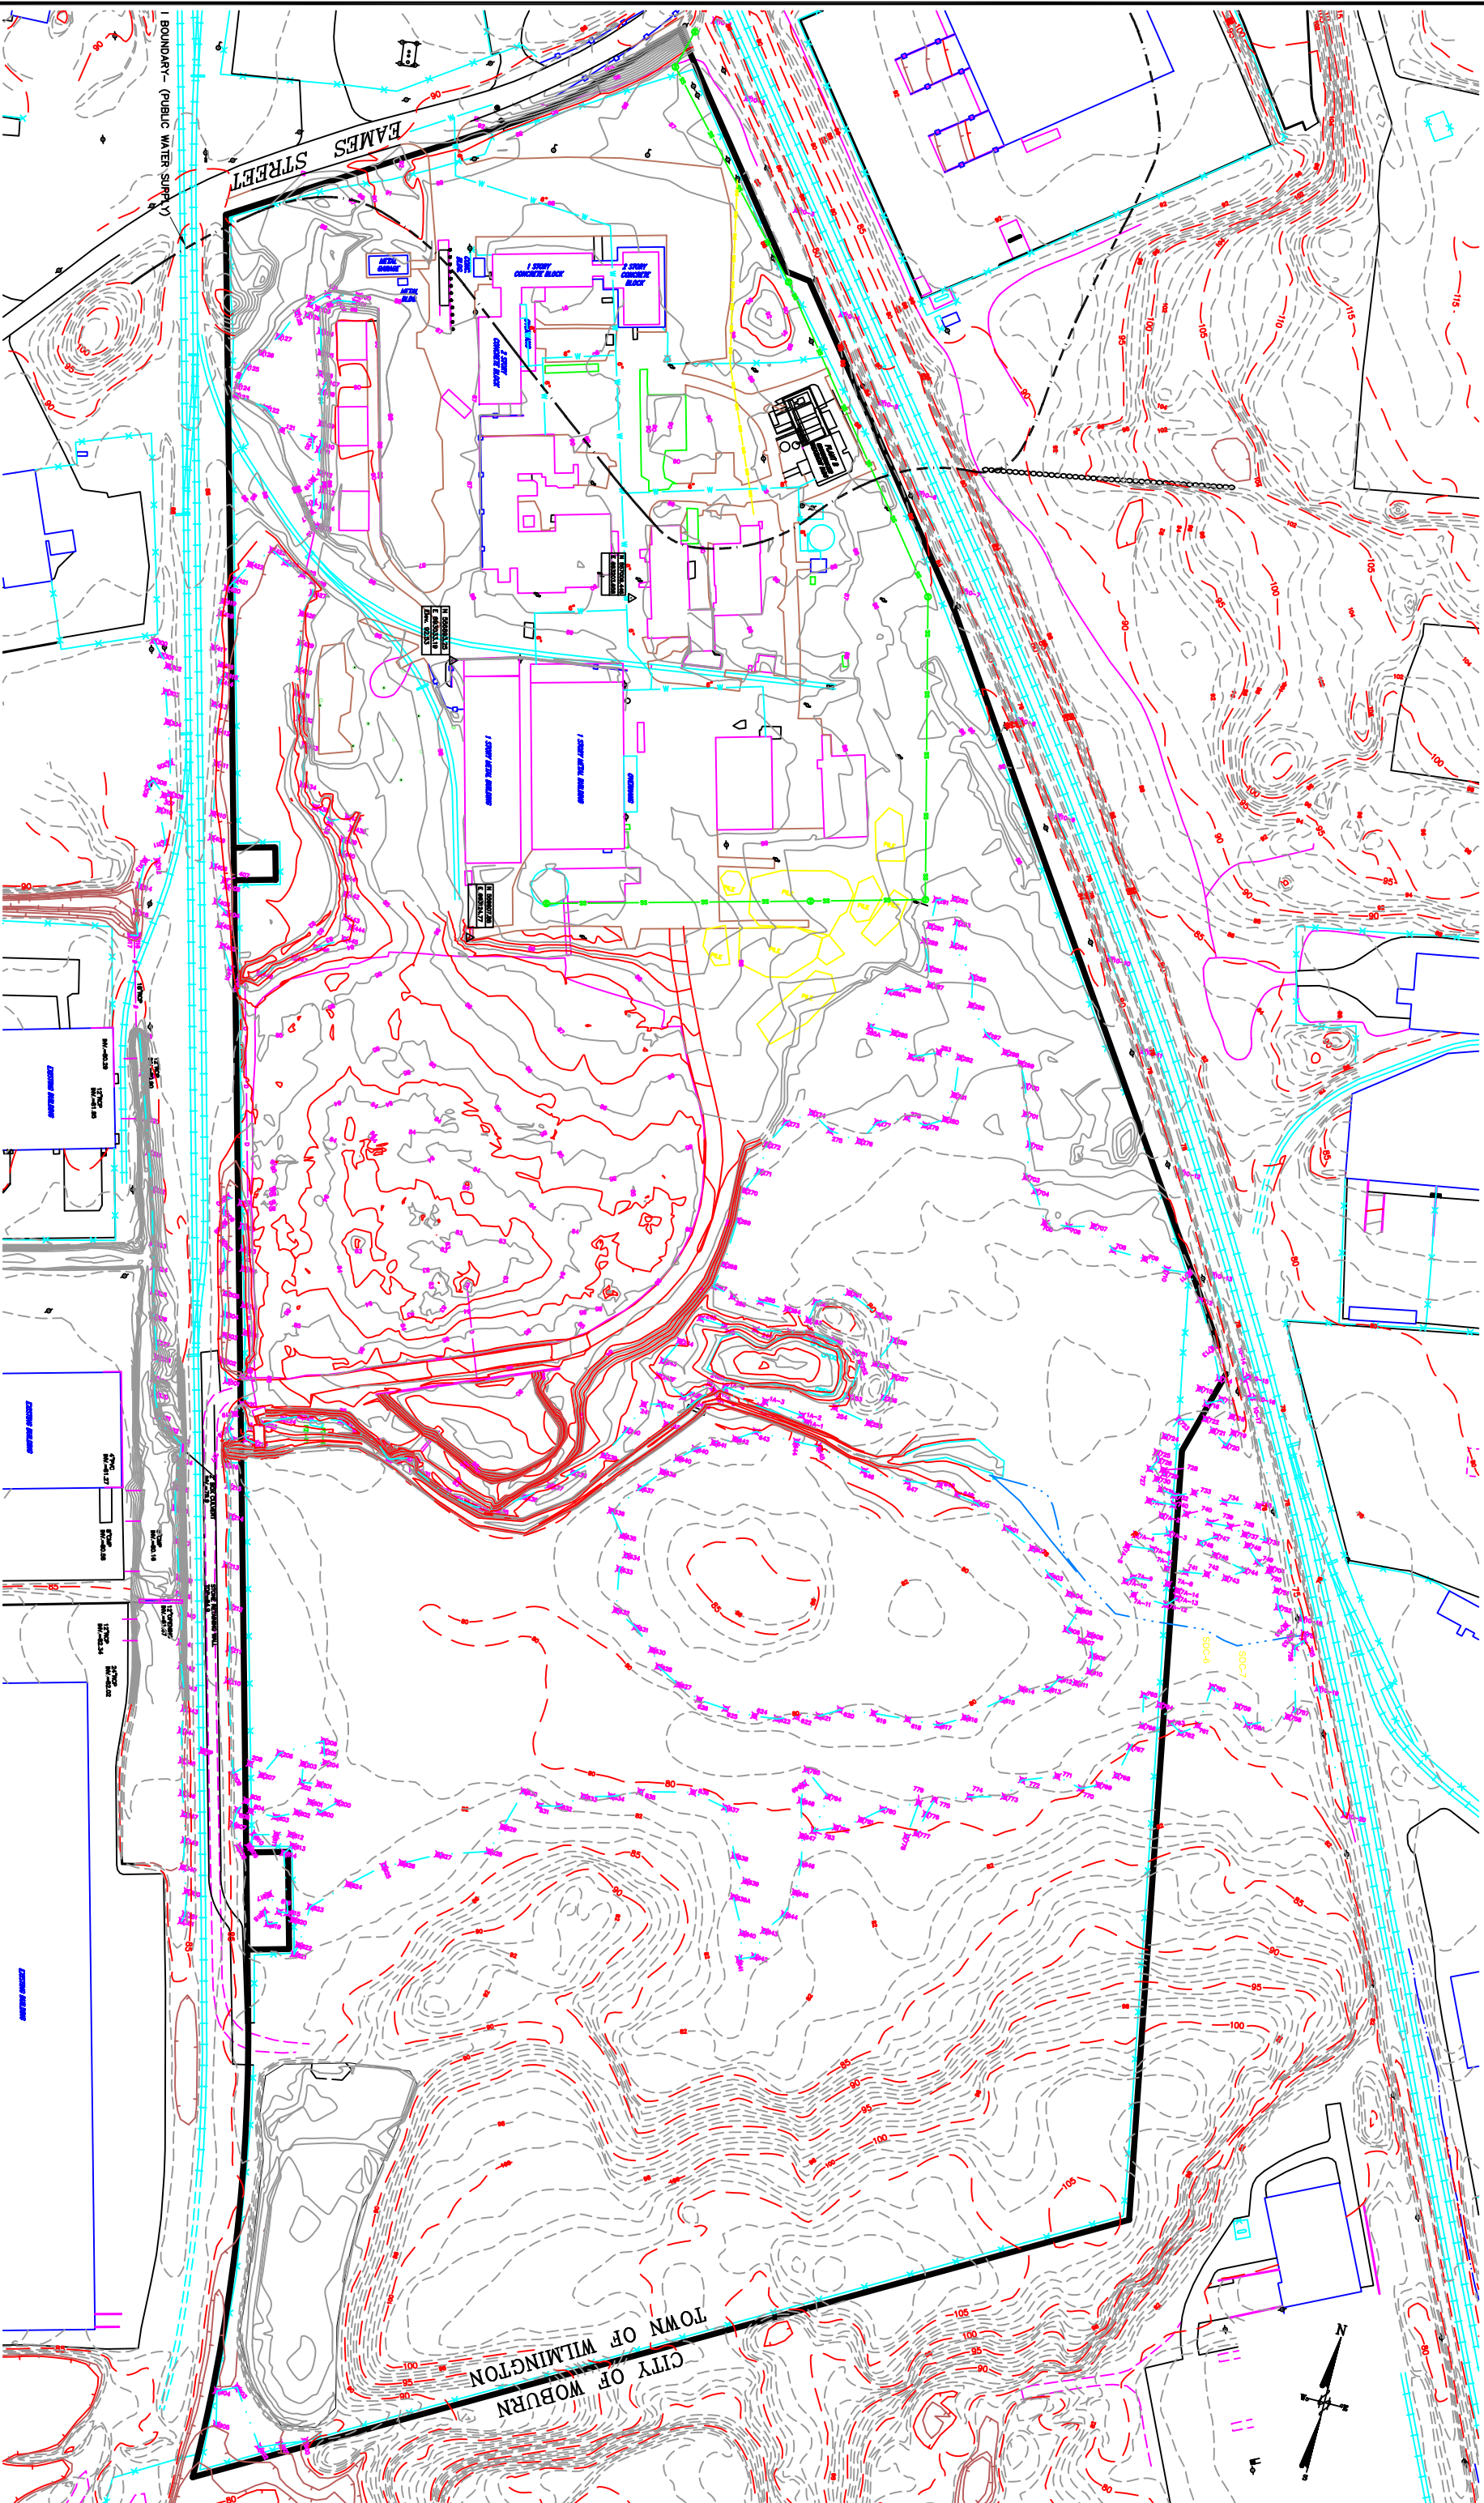

NOTE:
WETLANDS DELINEATED BY BSC, INC. DURING OCTOBER, 2003.
WETLAND FLAGS FIELD LOCATED BY DANA F. PERKINS, INC.
DURING OCTOBER, 2003.
LOCATION OF EXISTING UTILITIES ARE APPROXIMATE. CONTRACTOR TO
COORDINATE WITH LOCAL UTILITY COMPANIES AND FIELD VERIFY
EXACT LOCATION OF ALL UTILITIES.

LIMITS OF OLIN PROPERTY BOUNDARY



NOT TO SCALE AS 11x 17 FIGURE

Figure

1

PROFESSIONAL LAND SURVEYOR

NOT TO SCALE

DATE: OCTOBER 25, 2003

JOB NO. WET-2003


FIGURE 1

EXISTING CONDITIONS

PLAN OF LAND
OLIN CORPORATION
WILMINGTON, MA

DANA F. PERKINS, INC.
Consulting Engineers & Land Surveyors
1049 EAST STREET
TEWKSBURY, MASSACHUSETTS 01876

PREPARED FOR:
OLIN CORPORATION
51 EAMES STREET
WILMINGTON, MA 01887

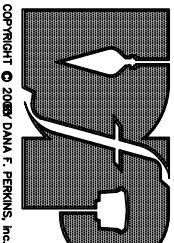

COPYRIGHT © 2008 DANA F. PERKINS, INC.