



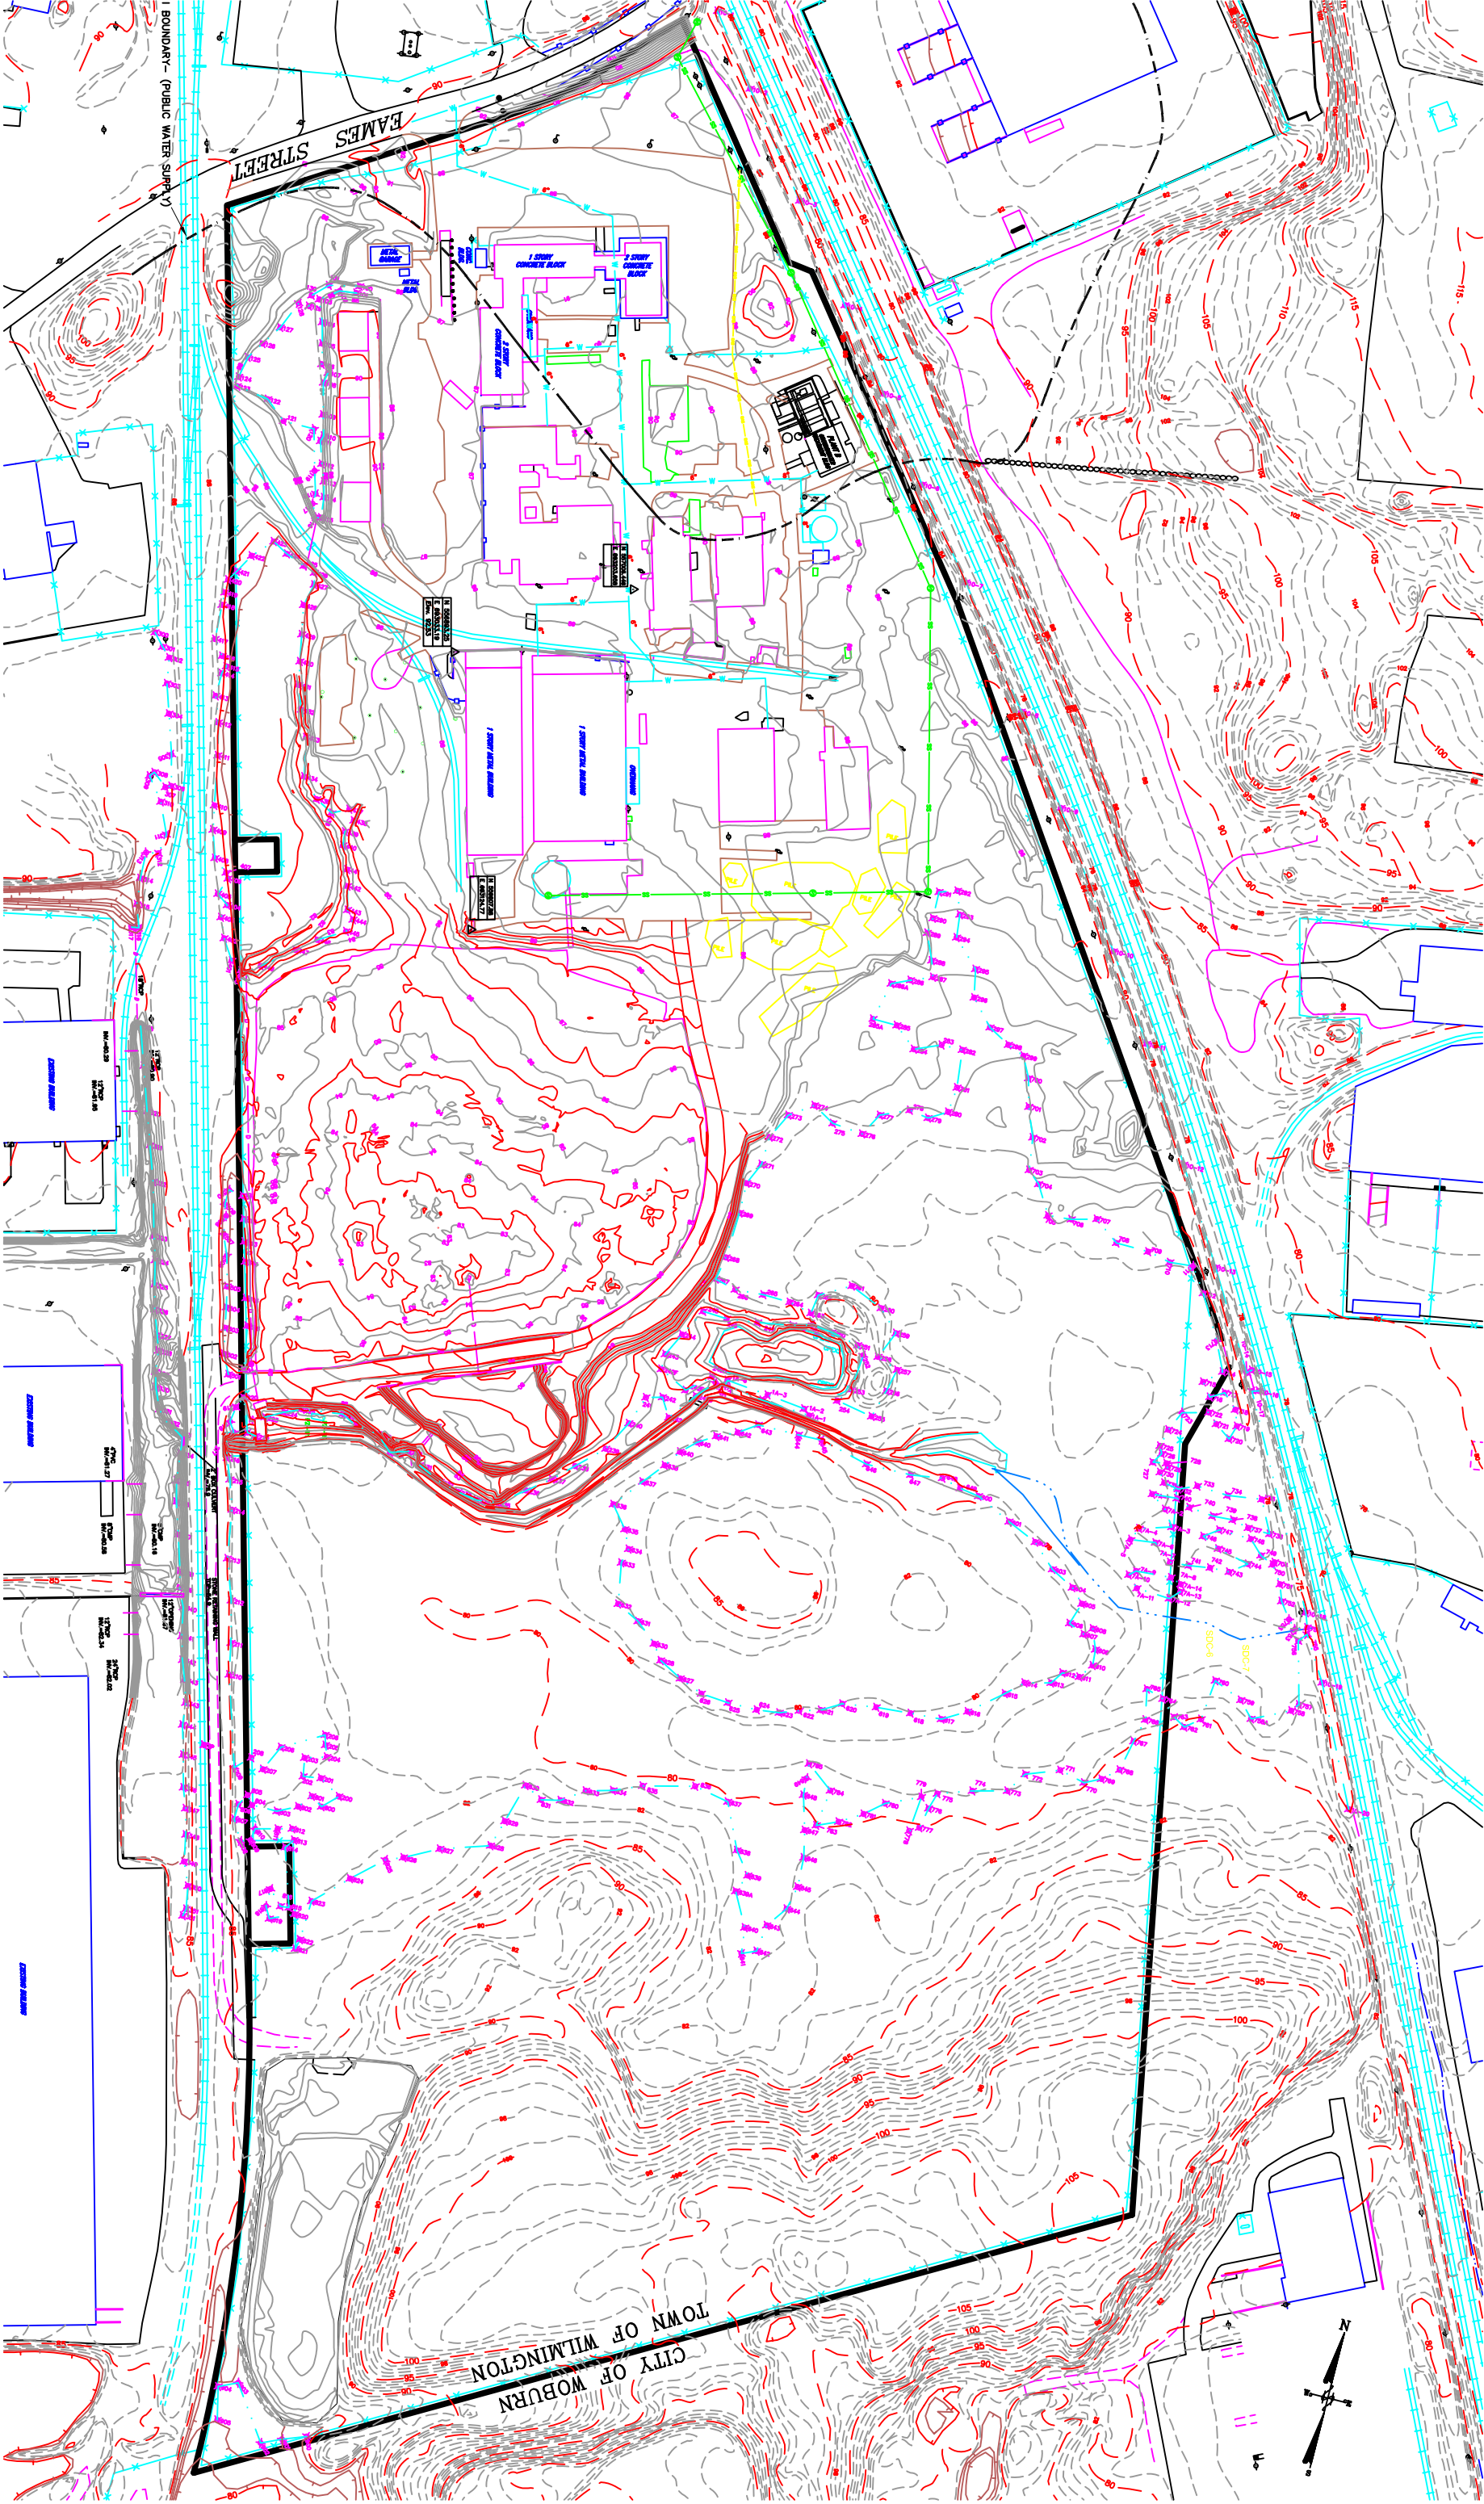


LIMITS OF OLN PROPERTY BOUNDARY

NOTE:
WETLANDS DELINEATED BY RSC, INC. DURING OCTOBER, 2003.
WETLAND FLAGS FIELD LOCATED BY DANA F. PERKINS, INC.
DURING OCTOBER, 2003.
LOCATION OF EXISTING UTILITIES ARE APPROXIMATE. CONTRACTOR TO
COORDINATE WITH LOCAL UTILITY COMPANIES AND FIELD VERIFY
EXACT LOCATION OF ALL UTILITIES.

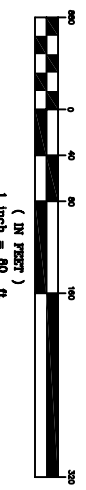

EXISTING CONDITIONS	
PLAN OF LAND	
OLIN CORPORATION	
WILMINGTON, MA	
DANA F. PERKINS, inc. <i>Consulting Engineers & Land Surveyors</i> 1046 EAST STREET TEWESBURY, MASSACHUSETTS 01876	PREPARED FOR: OLIN CORPORATION 51 EAMES STREET WILMINGTON, MA 01887
NOT TO SCALE	DATE: OCTOBER 25, 2003
JOB NO. WEI-2003	FIGURE 1

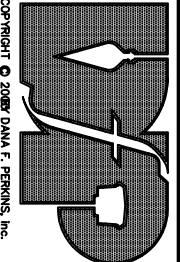

COPYRIGHT © 2008 DANA F. PERKINS, INC.